


# Superseded

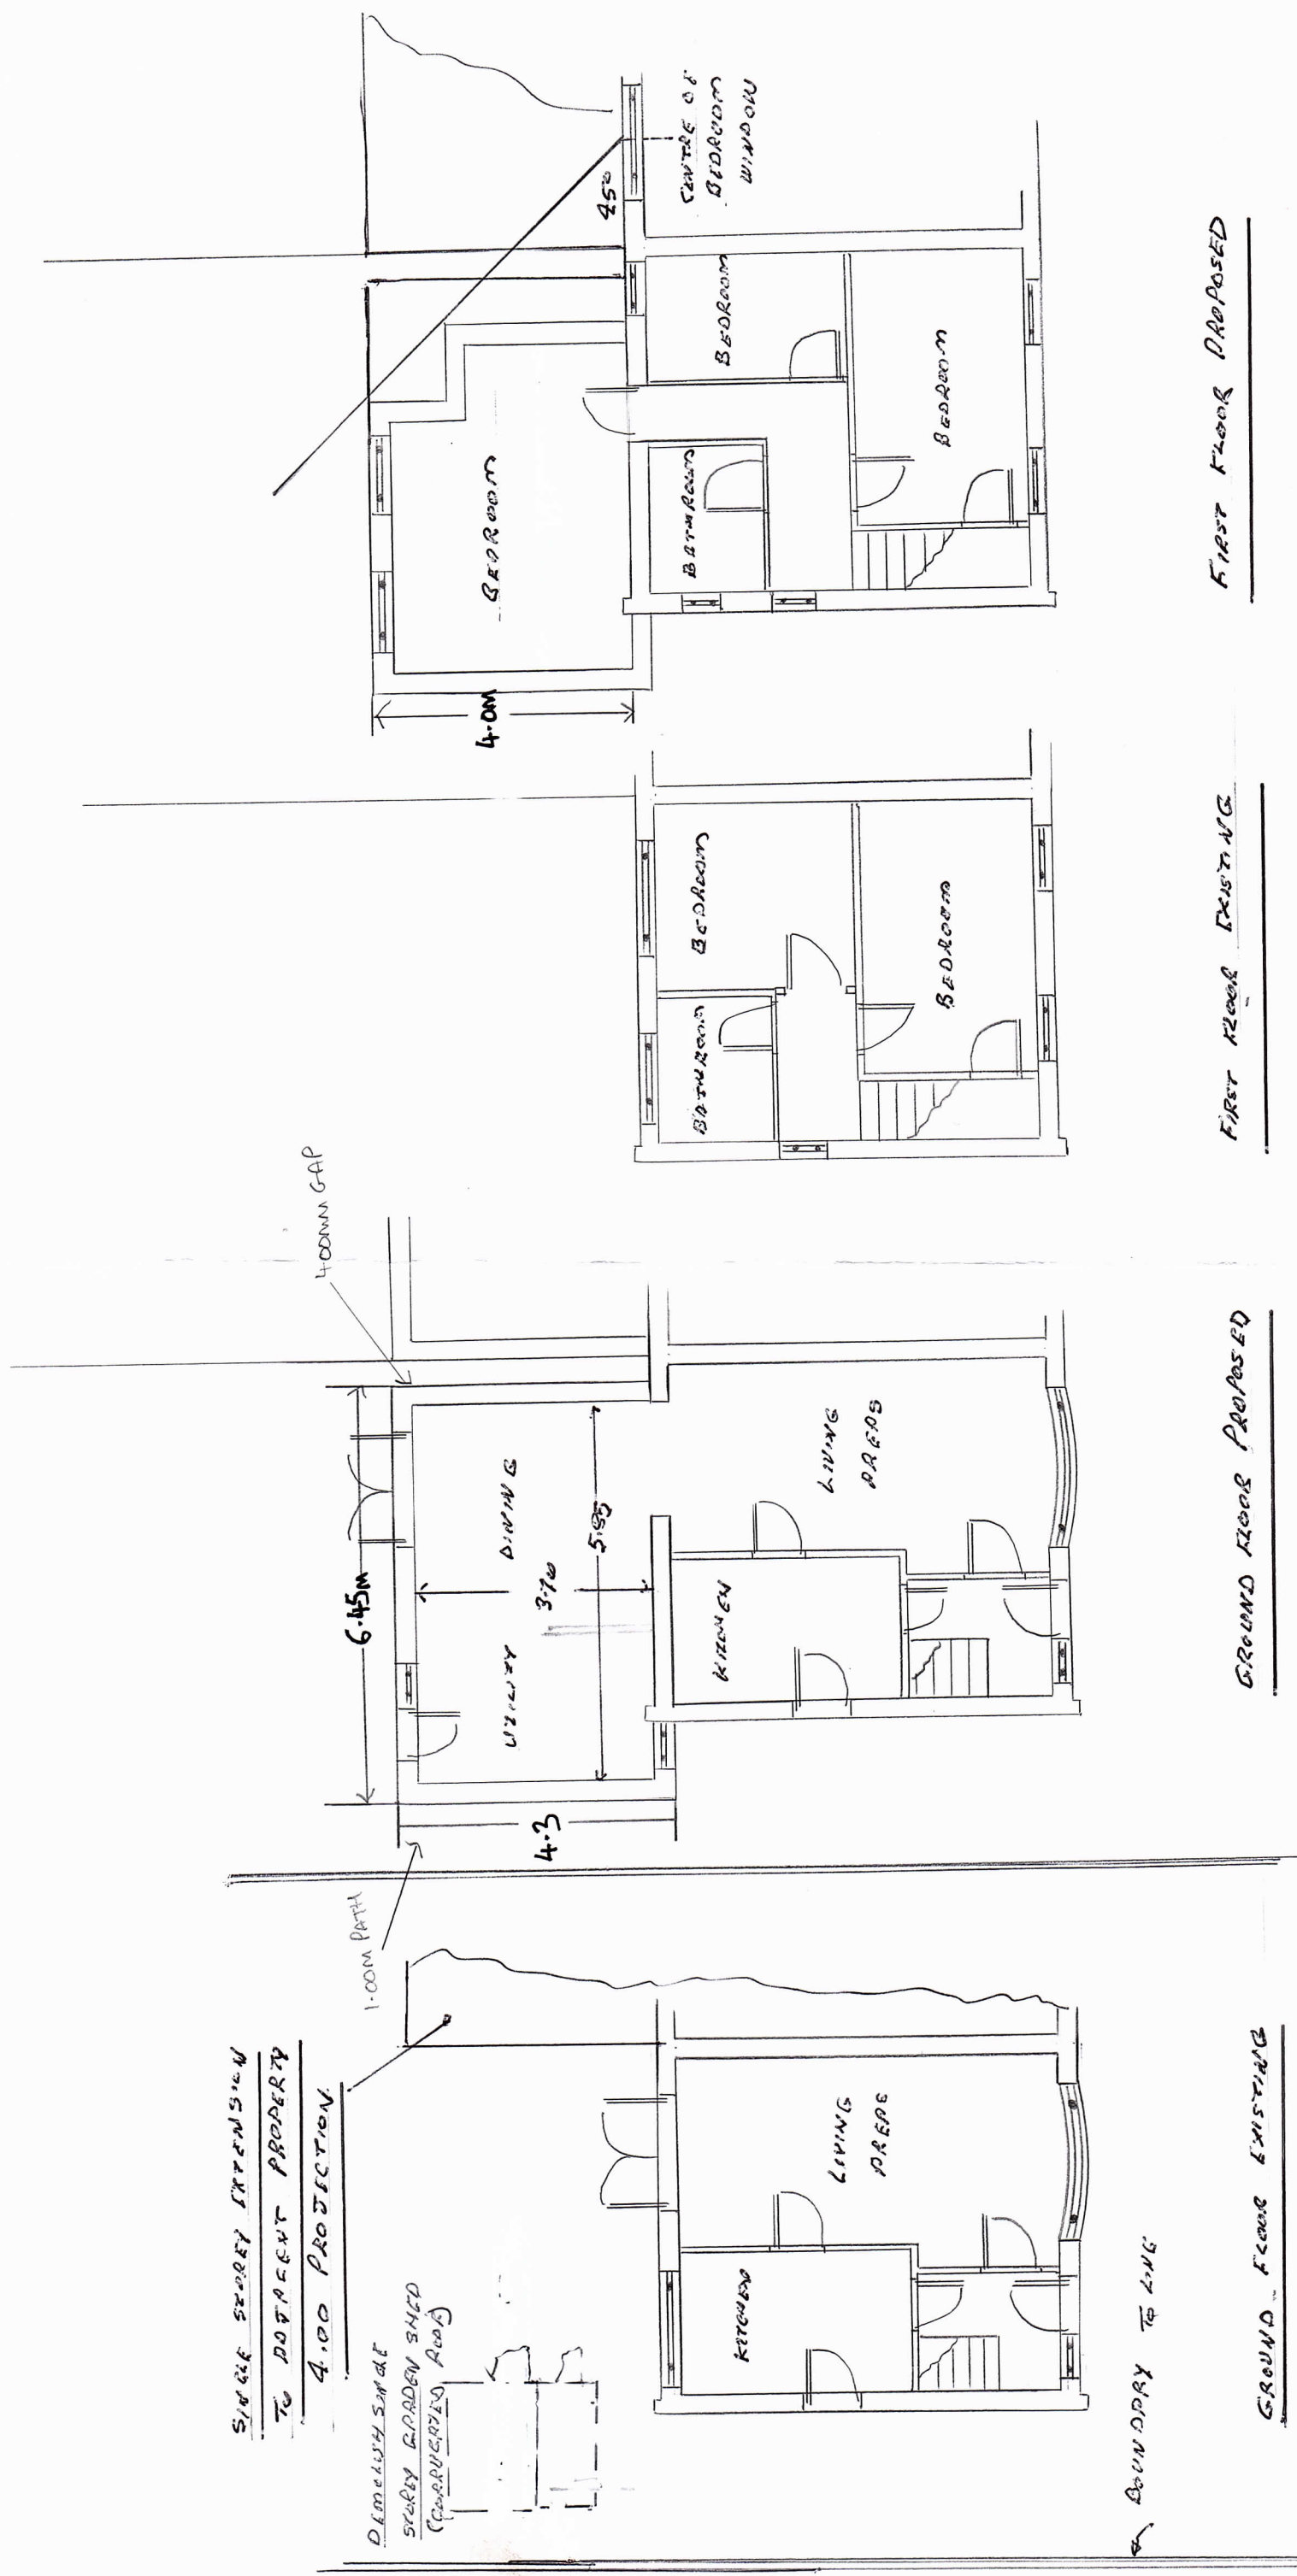

|                     |       |    |           |
|---------------------|-------|----|-----------|
| <u>FLOOR PLATES</u> |       |    |           |
| 3.70 x 5.95         | 21.64 |    |           |
| 3.70 x 5.05         | 18.48 |    |           |
|                     | 40.12 |    |           |
|                     |       | 50 |           |
|                     |       |    | 39.62 m = |

PROPOSED TWO STORY REAR SIDE EXTENSION

2 DARRIN ROAD, BROWN FERRY  
26

322987 MORGAN SHU  
252

April 2022