





FRONT

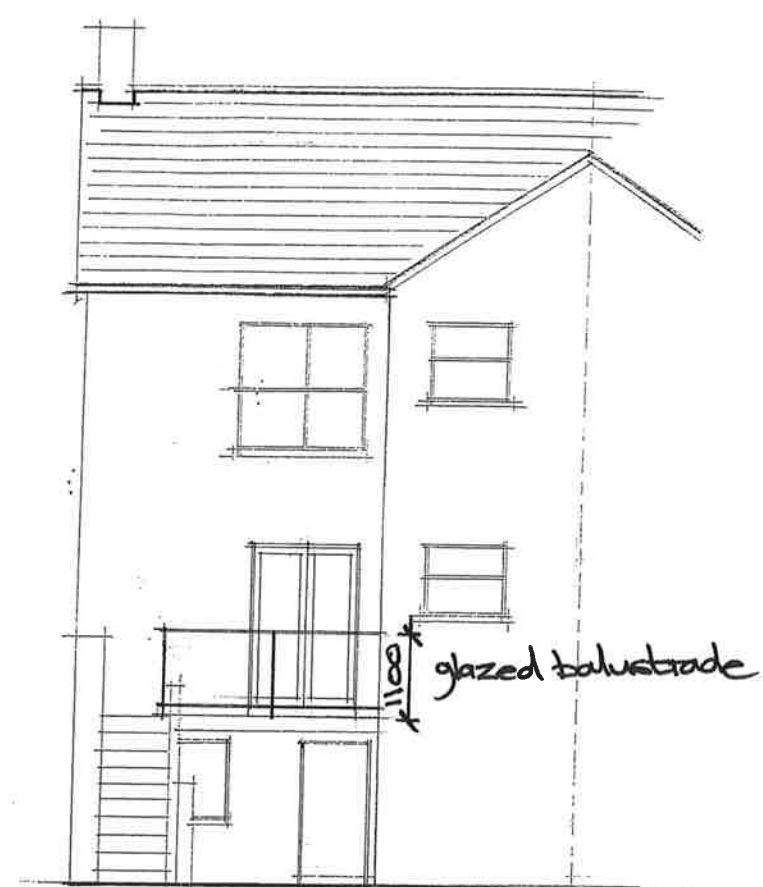

REAR

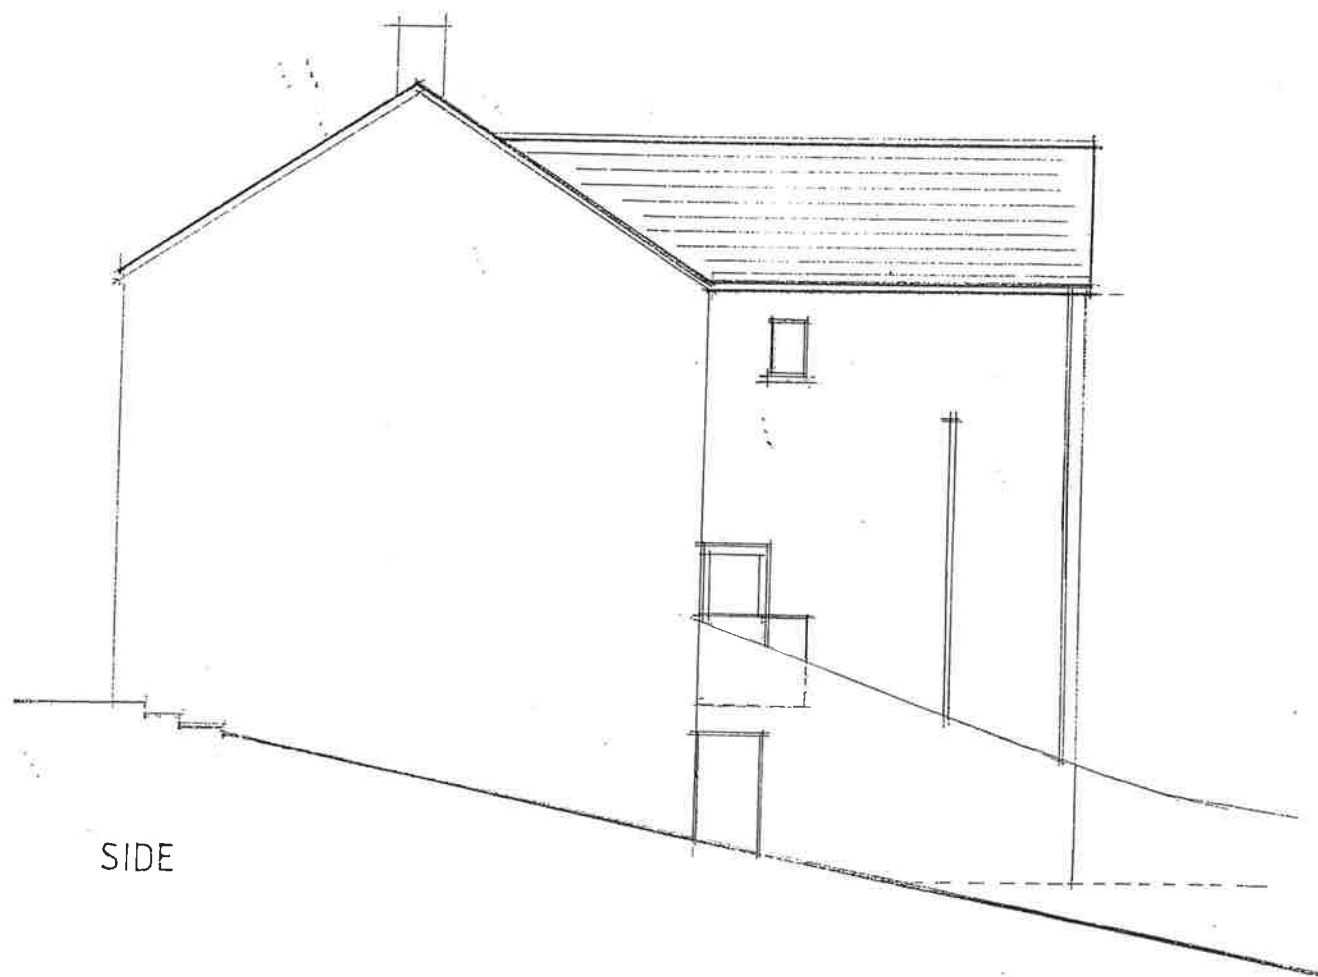

SIDE

Fine Line Architectural Services Ltd. 30 Pond Mawr Garth Maesteg Bridgend CF34 0SX Tel: 01656 732042 Fax: 01656 810318 Email: fineline248@googlemail.com			Client Bessex Property Ltd.		
			Project 63 Brytwn Road, Cymmer, Port Talbot.		
			Drawing Title Proposed Elevations.		
Date May 2022.		Scale 1:100.	Drawing No. 63BrytwnRoad/WD/07		