


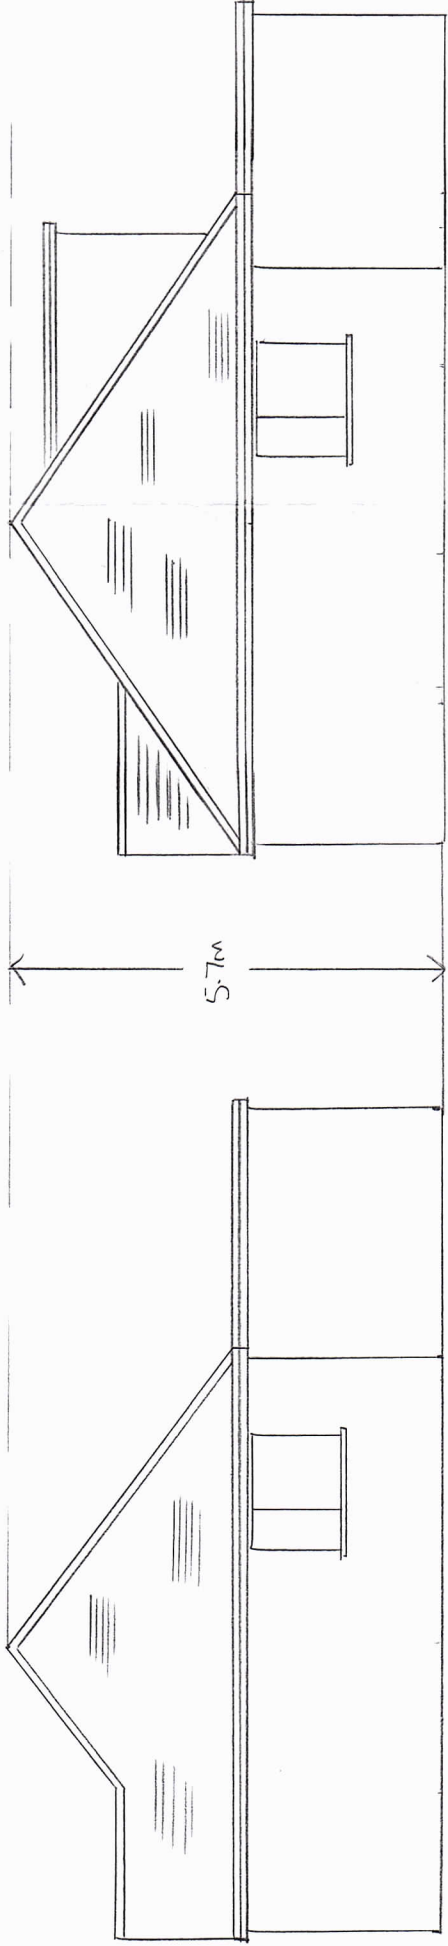


RIGHT HAND SIDE ELEVATION

EXISTING

RIGHT HAND SIDE ELEVATION

PROPOSED

SCALE 1:100

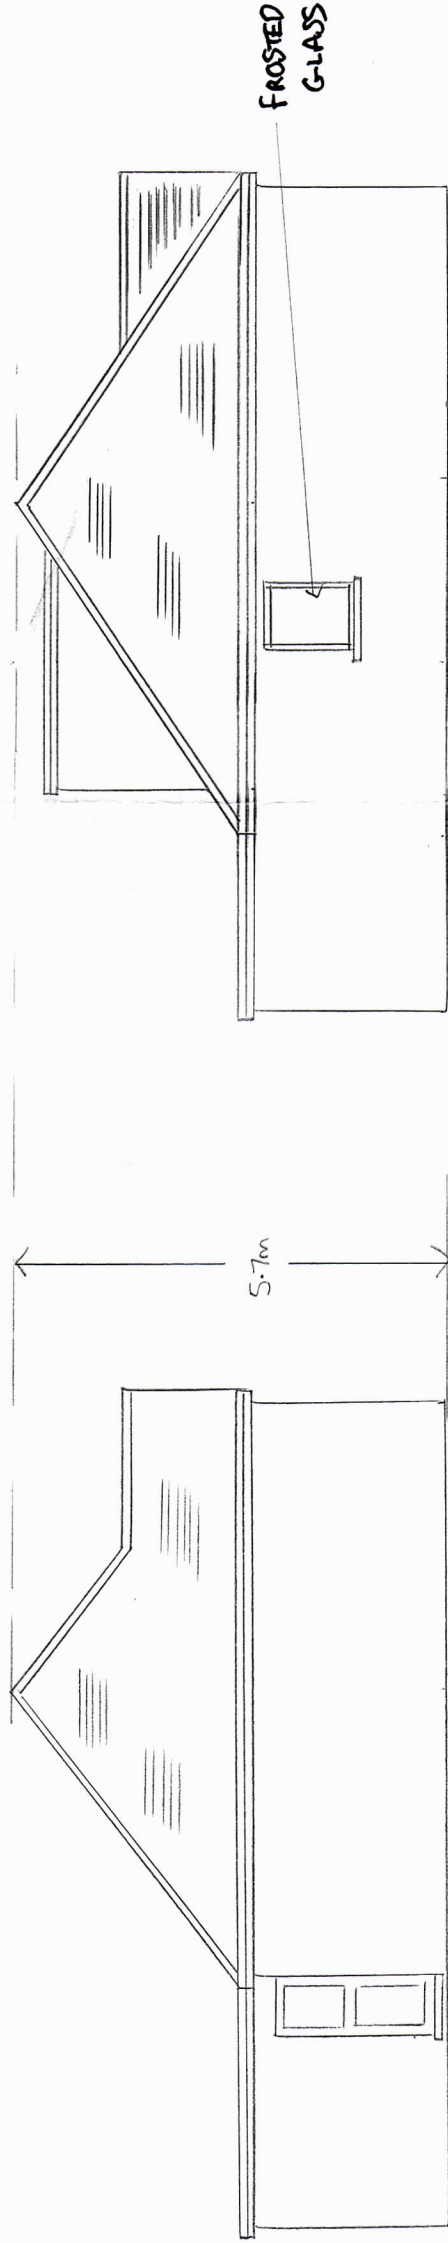

LEFT HAND SIDE ELEVATION

EXISTING

LEFT HAND SIDE ELEVATION

PROPOSED

FROSTED
GLASS