

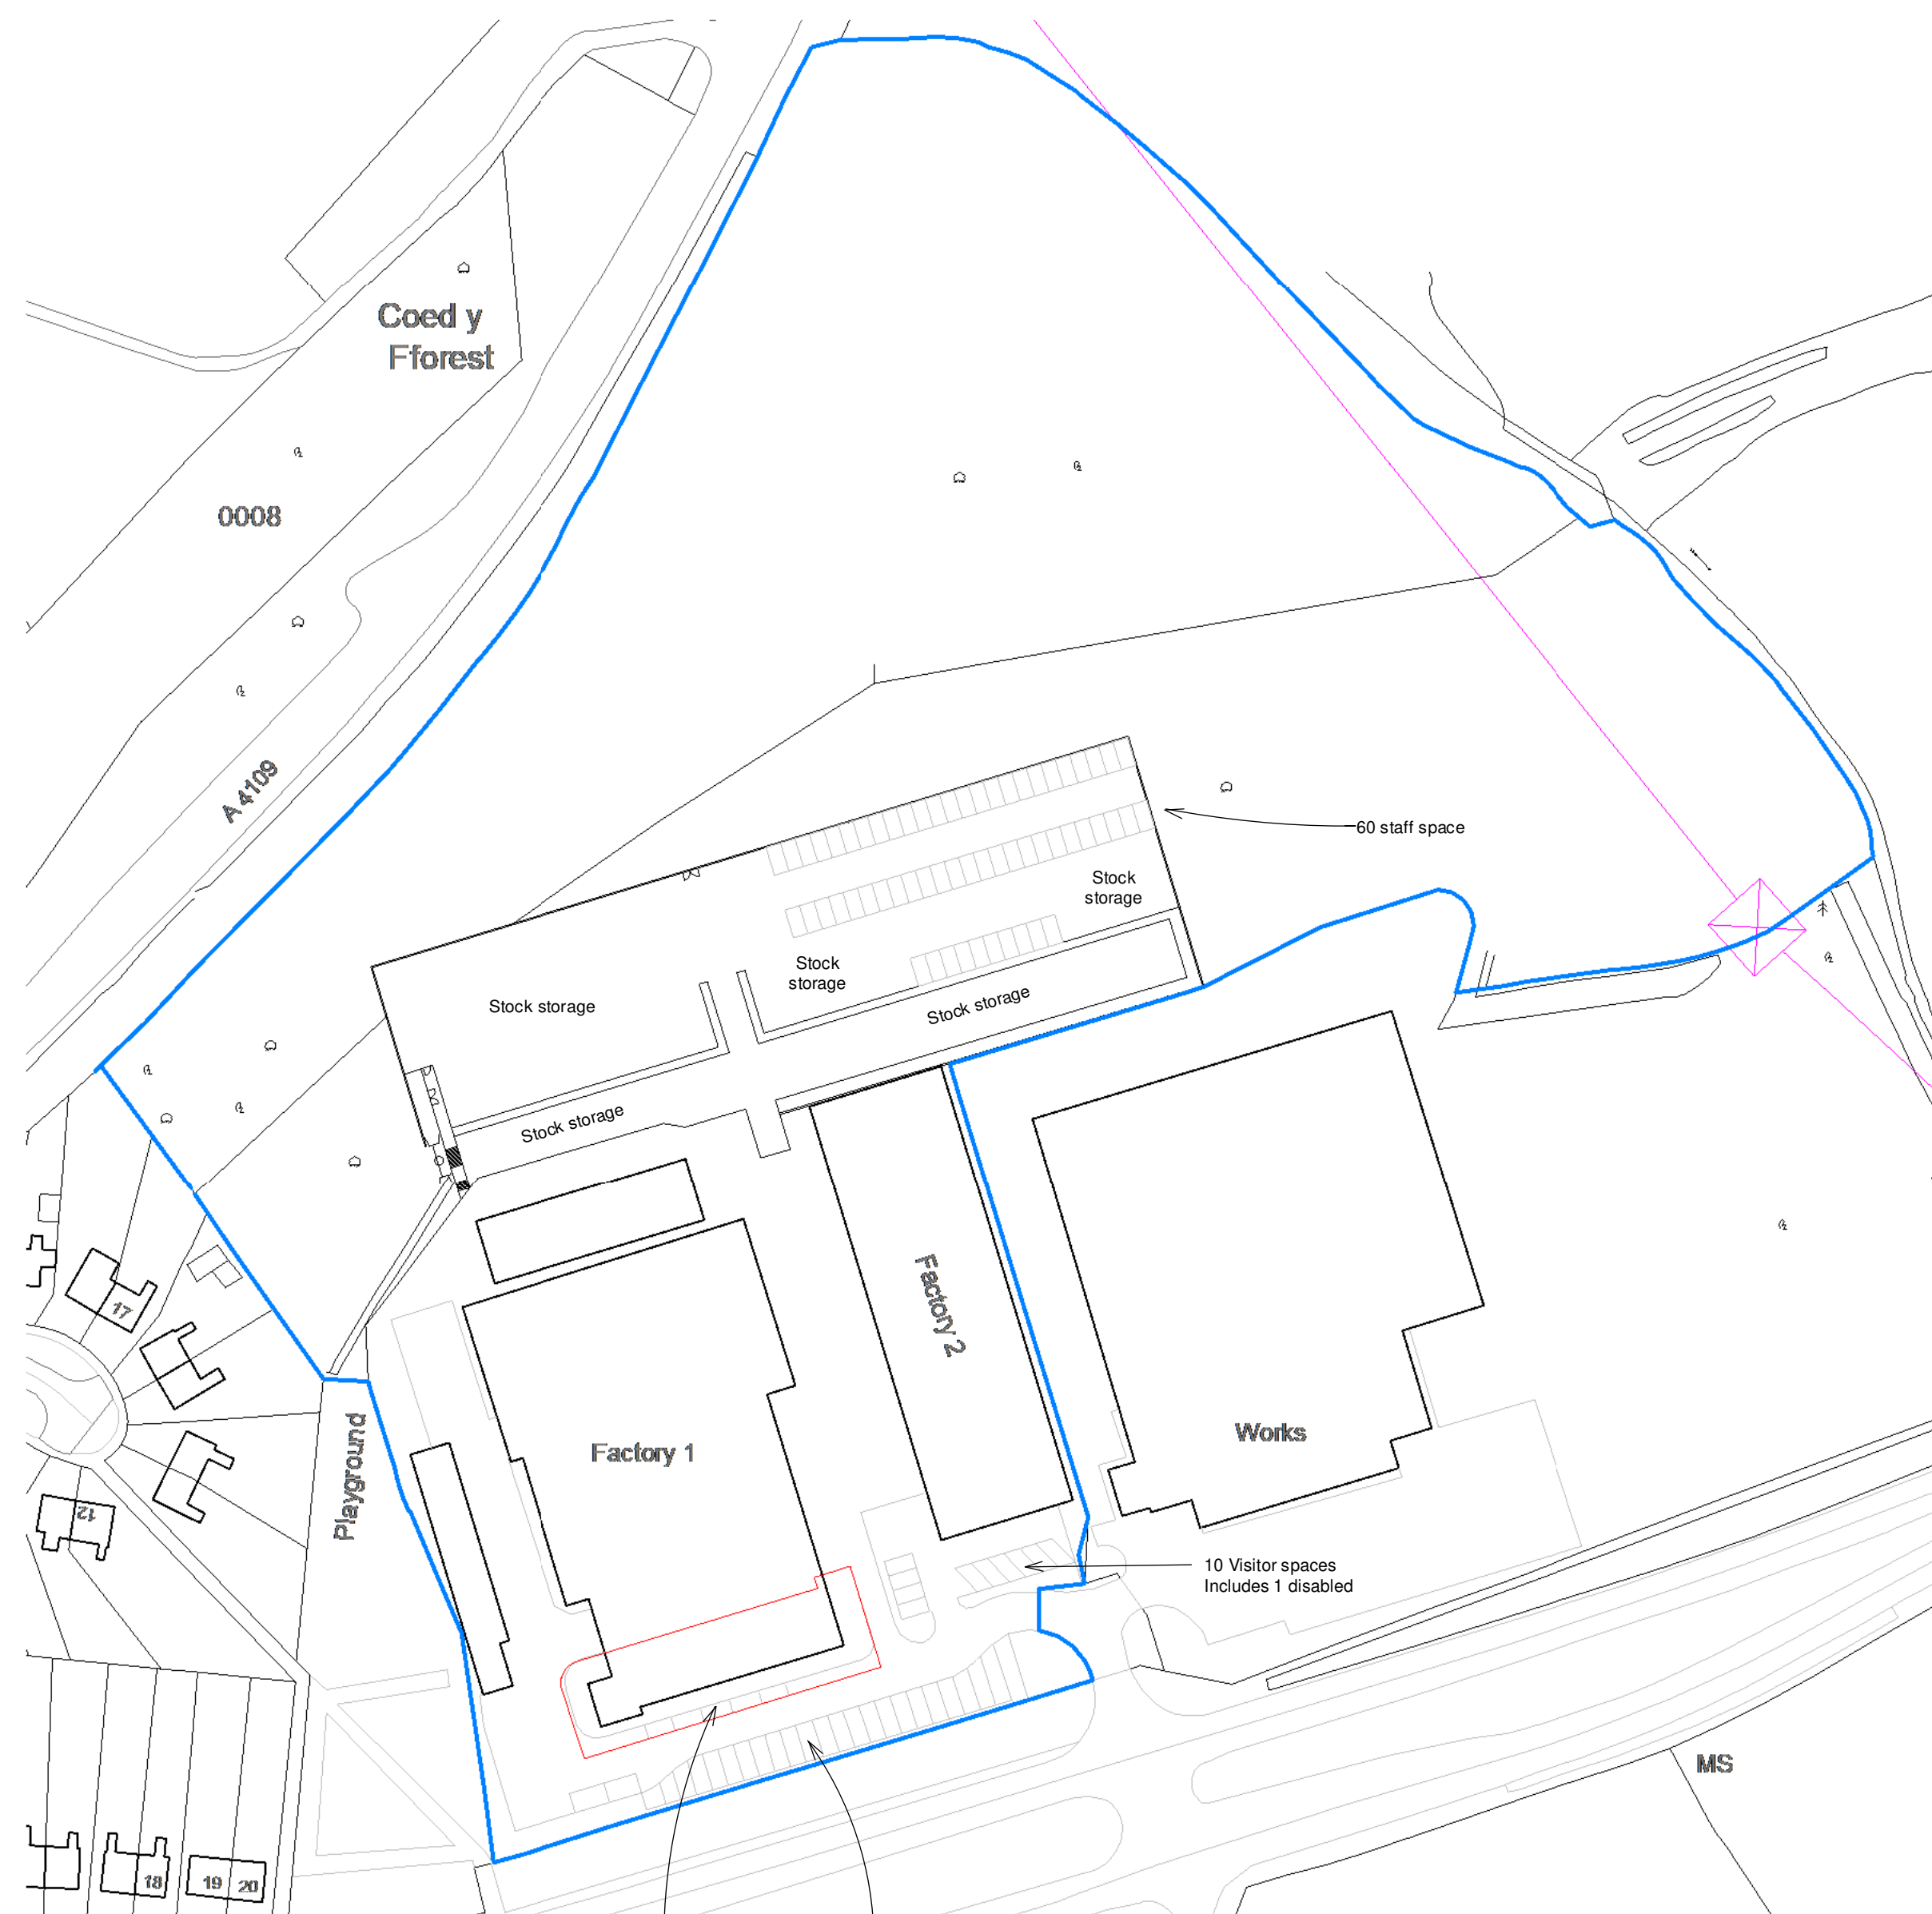


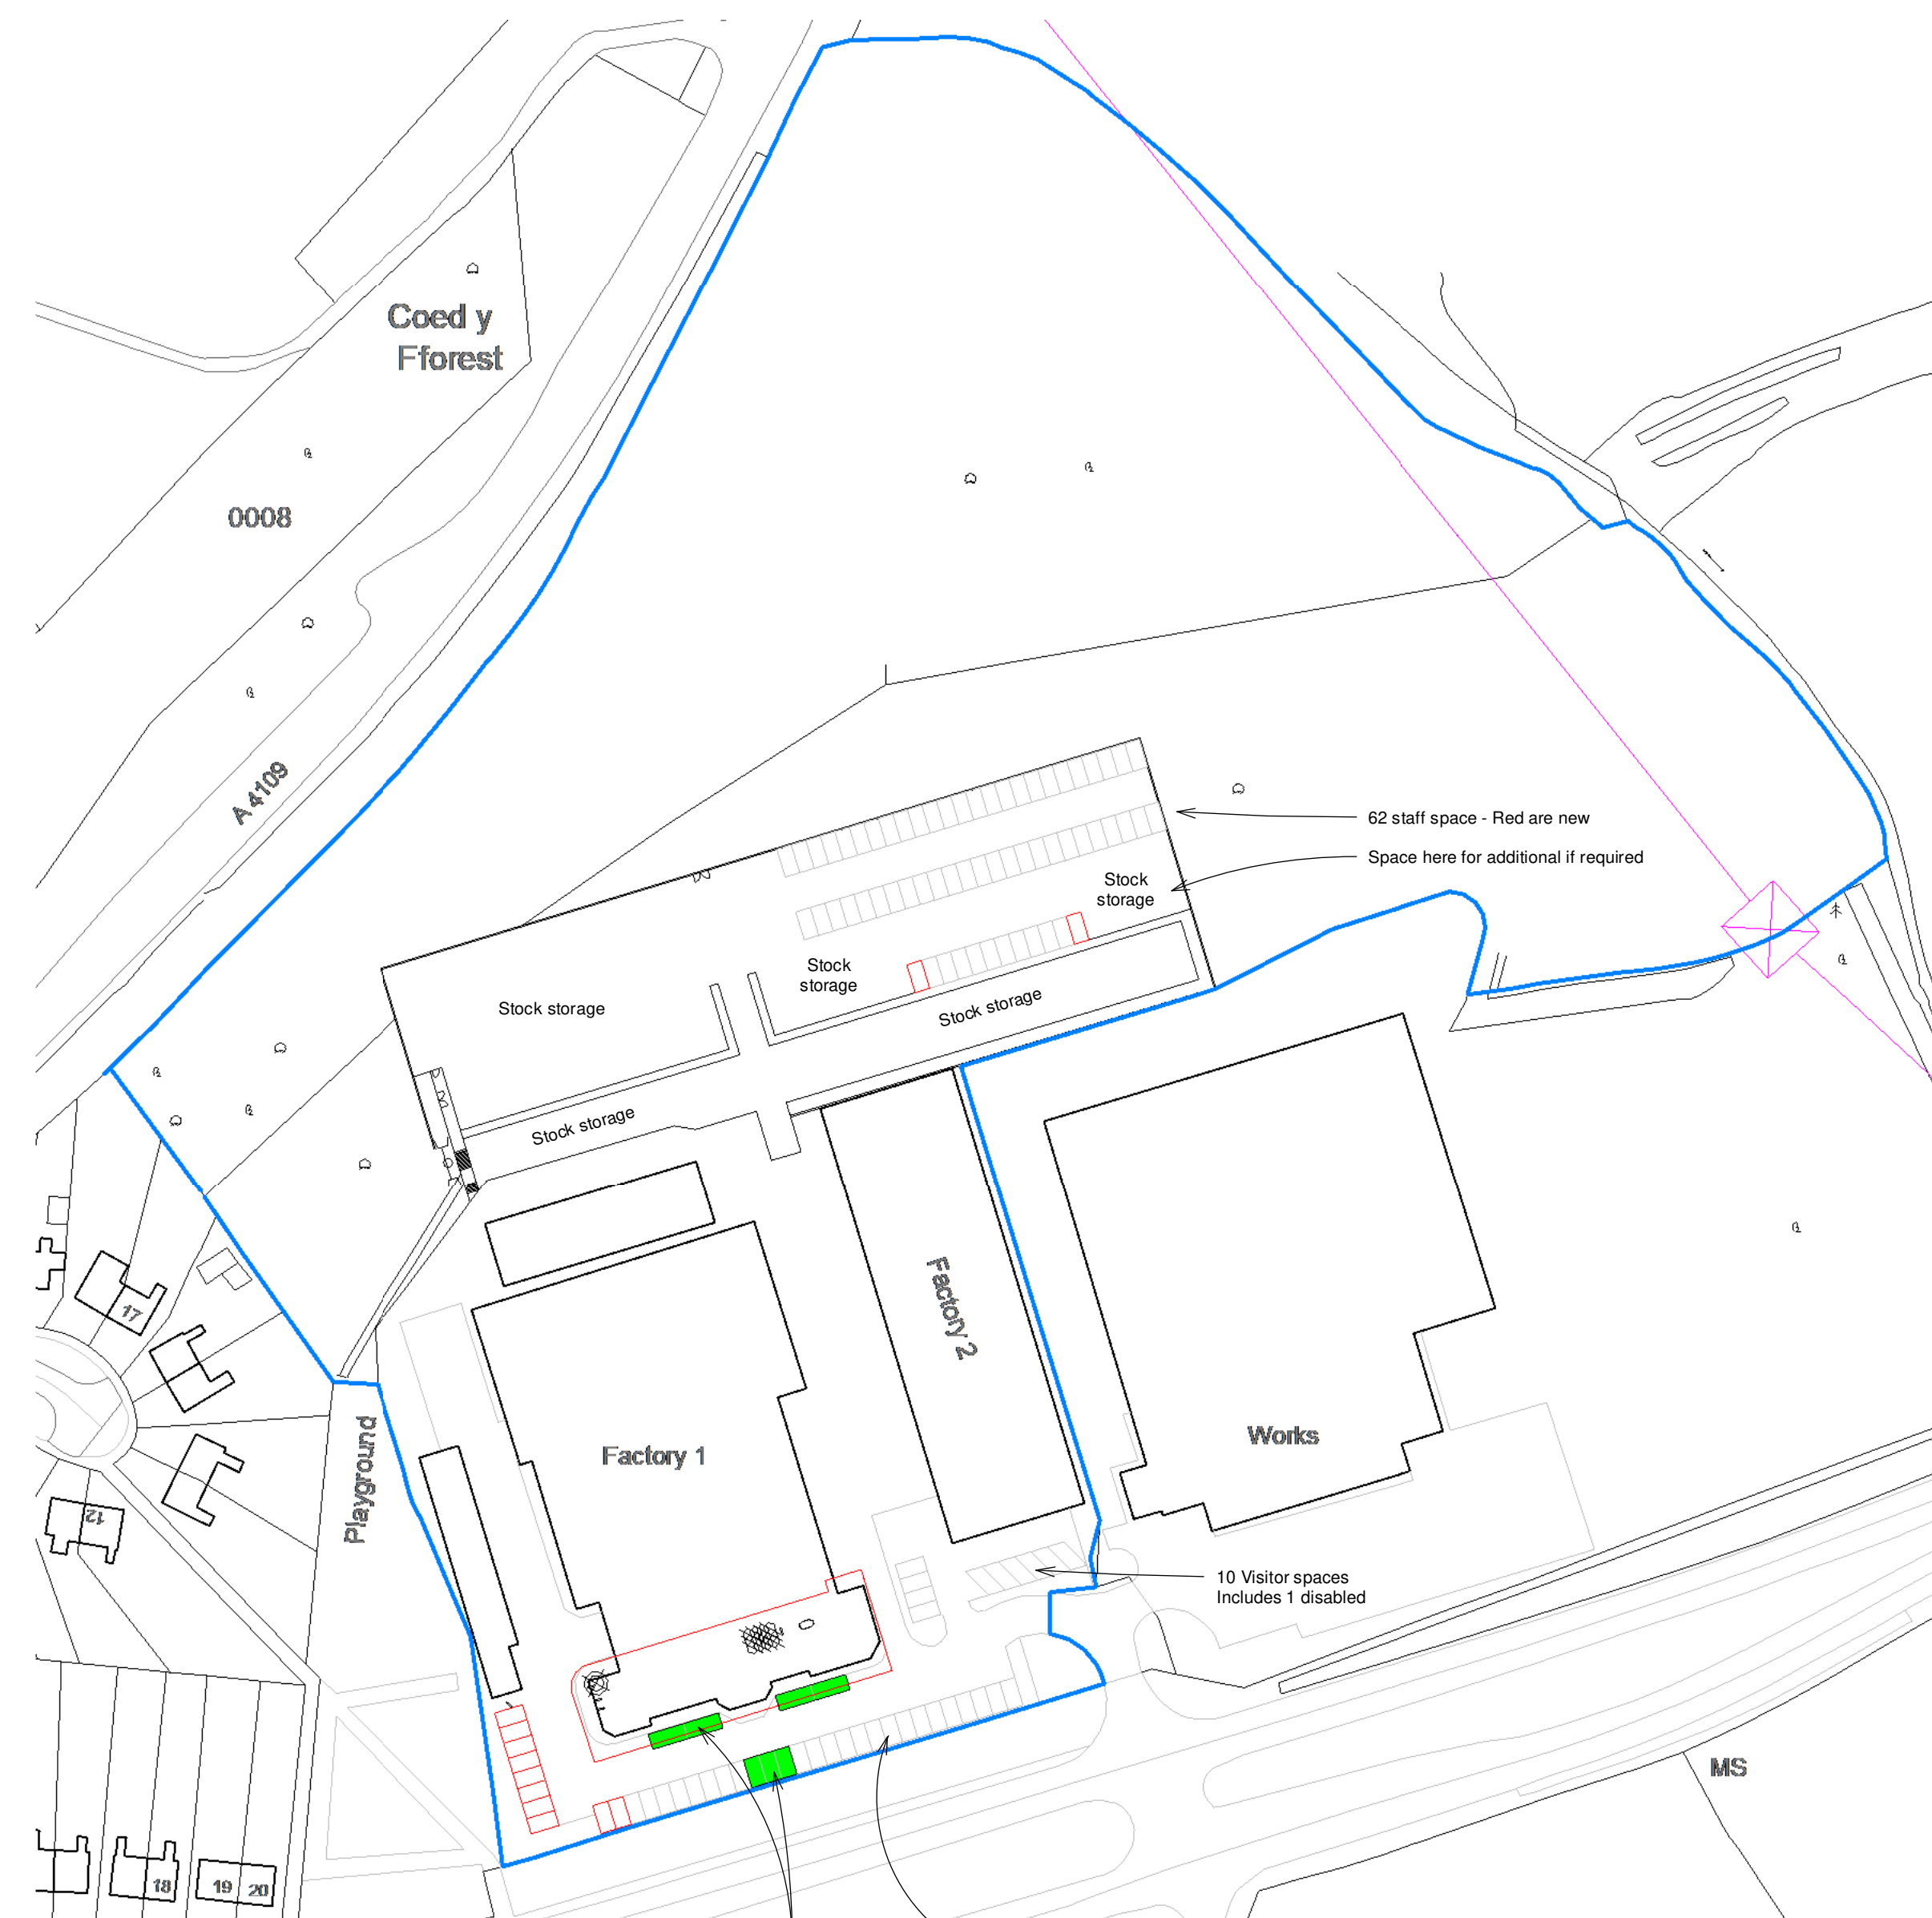

1 **Parking - Existing**
1 : 1000

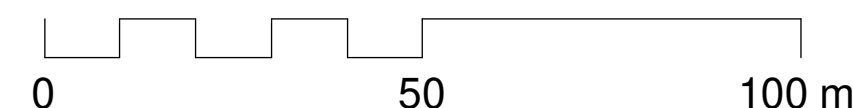

2 Parking - Proposed

The proposed new parking plan should include a minimum 10% of spaces for electric vehicle charging as required by national planning policy (Future Wales Policy 12).
Position TBC by appointed M&E Consultant

NOTES

1. All dimensions are in millimetres unless noted otherwise.
2. All levels are shown in millimetres unless noted otherwise.
3. Do not scale from the drawing. Use figured dimensions only.
4. Any discrepancies to be reported immediately to the Designer/Engineer.
5. This drawing to be read in conjunction with all relevant Architects, engineers, subcontractors and specialists drawings and specifications.

ALL DIMENSIONS TO BE CHECKED ON SITE: Contractor to check and verify all building and site dimensions. The Contractor is to comply in all respects with the current Building Regulations whether specifically stated on this drawing or not. This drawing must be read and checked against any other specialist drawings provided & manufacturer's recommendations. Tabled quantities are for guidance only all specialist Consultants & Contractors to check and verify. Any discrepancies in all of the above must be reported to the Design team prior to installation

CDM - If we are appointed as a Designer or Principal Designer, for the Pre-Construction Phase only, we can only carry out our duties for that phase. This means that we will give all relevant design information for consideration in the Construction Phase Plan / Health & Safety File to the Client at the end of the Pre-Construction Phase. It will be the Client's responsibility to pass that information on to the Principal Contractor and any other Contractors or Designers which the client subsequently appoints.

[illegible]

Client **Paul Ratcliffe GroundHog**
Ynysygerwn Avenue Aberdulais, Neath
SA10 8HH

Project	GroundHog UK Offices
---------	----------------------

Title	Parking Bays
-------	--------------

360AD Limited
Architectural Design
& Visualisation Consultancy
First floor 29 Bocam Park
Pencoed Bridgend CF35 5LW
t: 01656330997
email enquiries@360ad.co.uk
web www.360ad.co.uk



date	drawn ND	checked ND	approved
scale @ A1 1 : 1000		Project number 18-034	
status	System Number 18-034-e	drg. no. A112	rev. A

PLANNING ONLY