

[illegible]

Plan View
1:1000

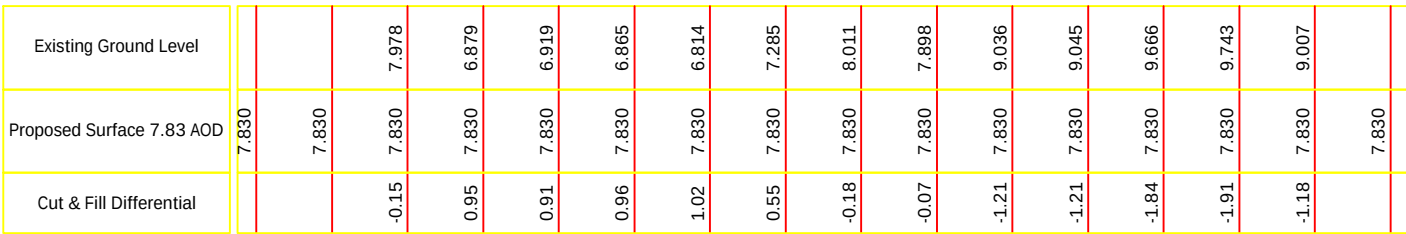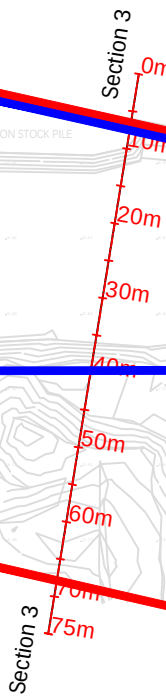

These drawings have been produced with reference to the CDM Regulations 2015. Please note that these are pre-construction phase drawings and should be subject to further design risk management as required in accordance with Regulation 9

This drawing is to be read in conjunction with all other relevant Engineering and Architect's details.

Any discrepancies or design details to be reviewed in conjunction with the wider site information and site constraints which may not be evident on drawing and must be requested if not already stated on drawing. This includes but is not limited to (but not limited to) (geo)technical and geo-environmental, groundwater levels, buried services, remnant obstructions, ecology, tree protection and any other.

The Engineer shall be notified immediately, in writing, should any discrepancies be found prior to the commencement or continuation of any works.

All work is to be carried out in accordance with current British Standards and Regulations.

It is the responsibility of the Contractor to execute the works at all times in strict accordance with the requirements of the Health and Safety Act 1974 and the Construction (Design and Management) Regulations 2015.

The Contractor will be deemed to have allowed for full compliance, including full liaison with the CDM Co-ordinator, with all relevant legislation.

Any existing details which are shown on this drawing are for guidance only and are to be checked on site by the contractor. Any discrepancies are to be recorded and reported to the engineer immediately.

Before work commences contractor should consult the engineer for all relevant details and any other relevant issues.

All necessary Health and Safety measures to be taken

Existing Ground Level

Proposed Ground Level

DRAFT
FOR DISCUSSION ONLY

PJA  Seven House • High Street
Longbridge • Birmingham
B31 2UQ • Tel: 0121 475 0234

Birmingham • Bristol
Exeter • London • Reading
pja.co.uk

St Modwen Developments

Swansea University
Material Import
Levels

DRAWING TITLE
Swansea Bay
Reprofiling Sections

DRAWING ISSUE STATUS

INFORMATION

5746 - SK - 9003 - P2

Revision Letter : P = Prelim / A = Approval / T = Tender / C = Construction

SCALE	DRAWN	REVIEWED	DATE
A1@AsShown	JP	BI	01.03.22