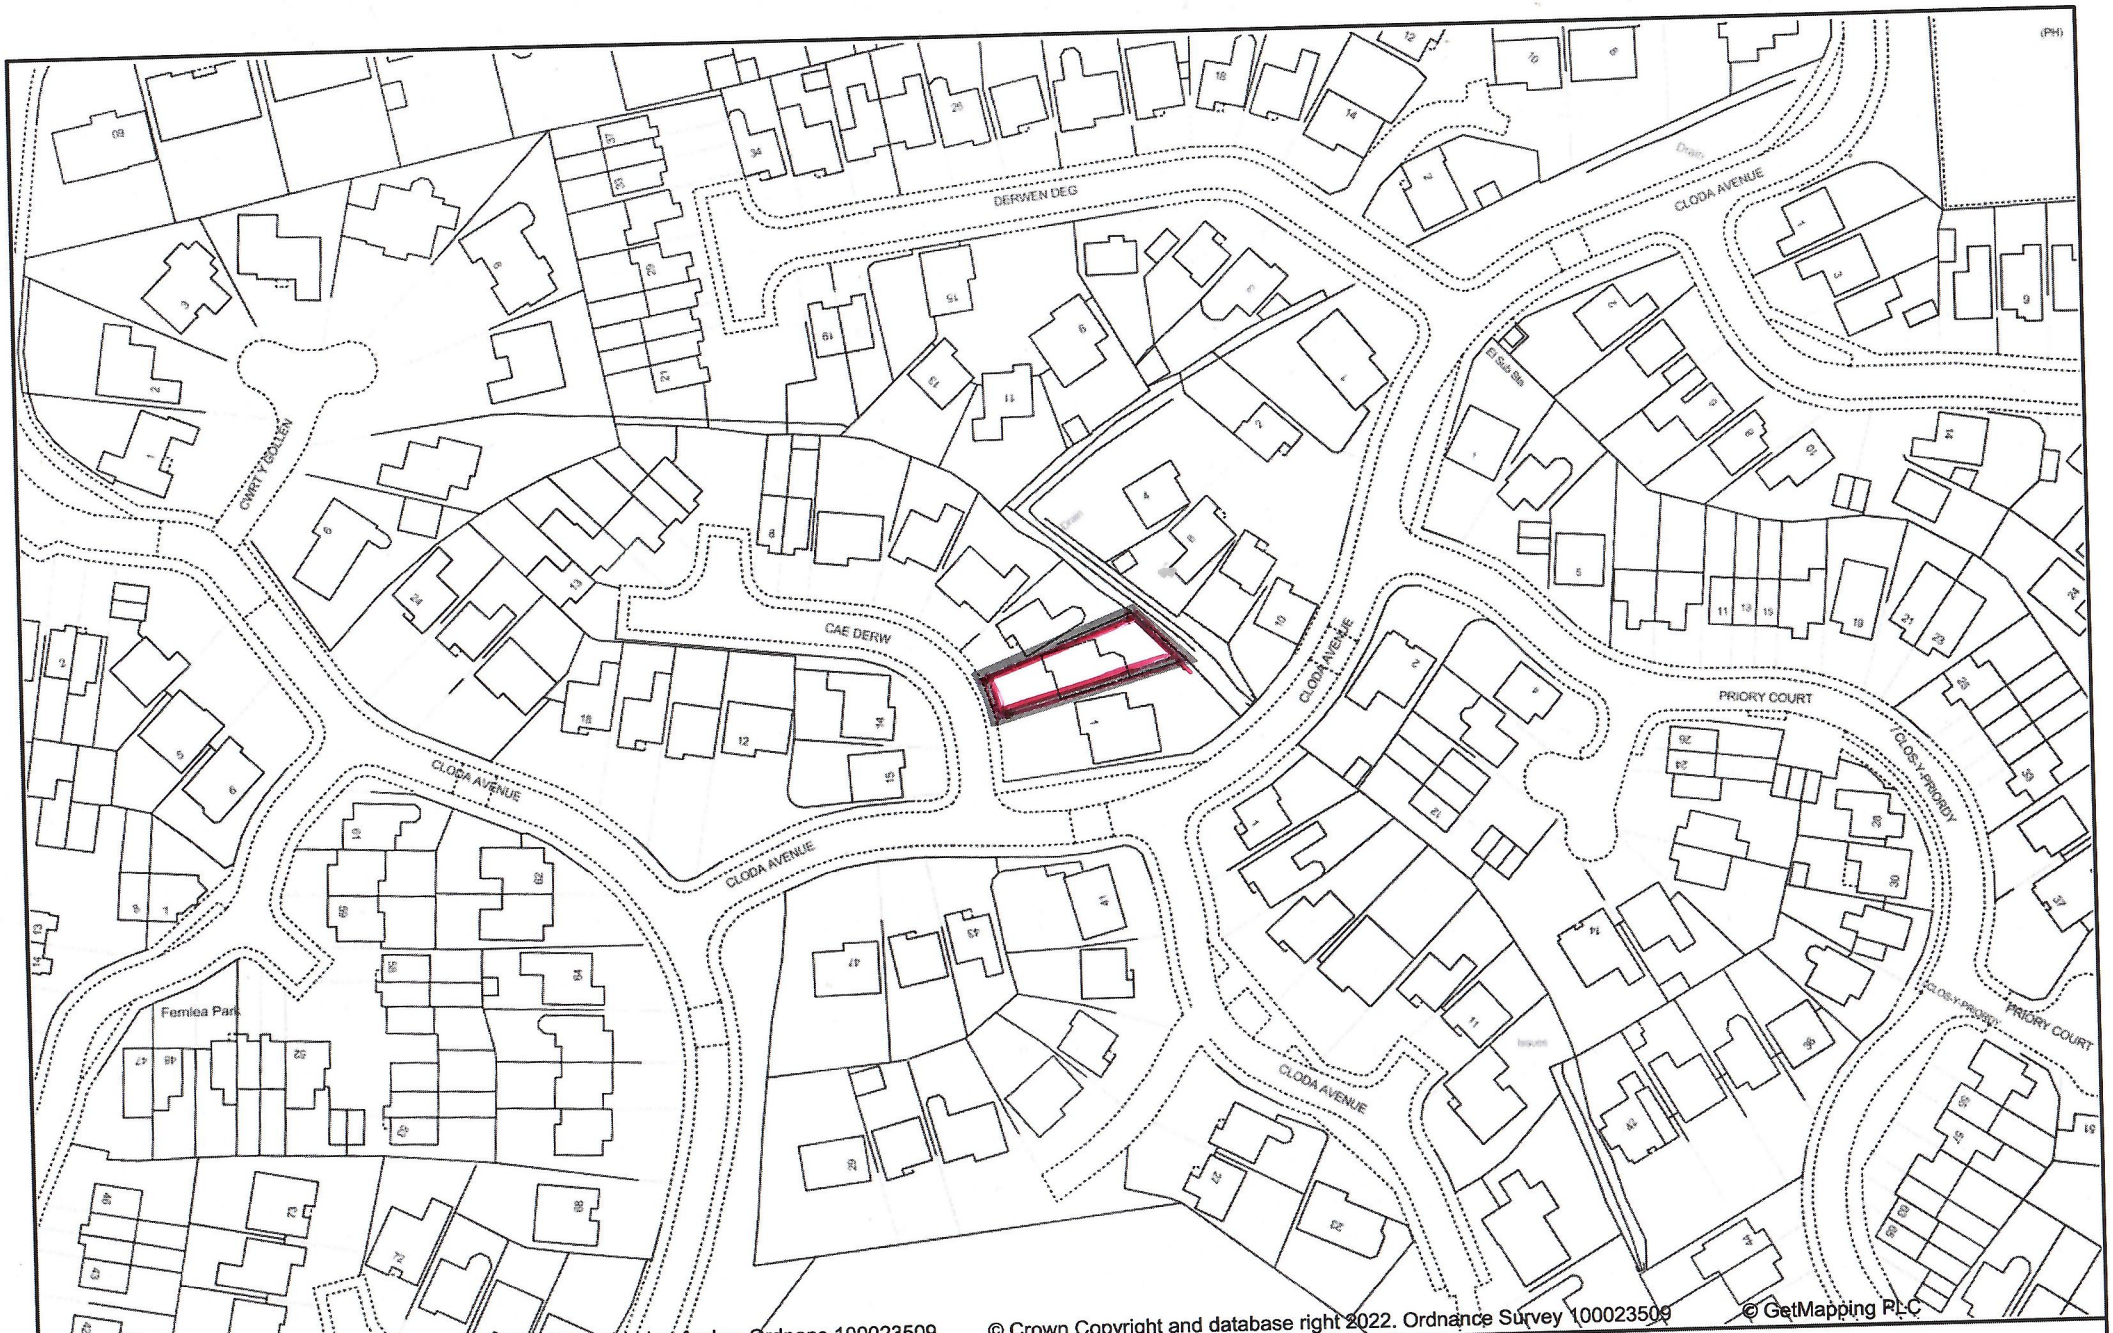


© Hawlfraint a hawliau cronfa ddata'r Goron 2022. Rhif Trwydded yr Arolwg Ordnans 100023509 © Crown Copyright and database right 2022. Ordnance Survey 100023509 © GetMapping PLC

N

This plan is for illustrative purposes only and should not be used as a legal document.

2 Cae Derw - Location Plan - 1:1250 @A4

Scale: 1:1250
Date: 23/05/2022