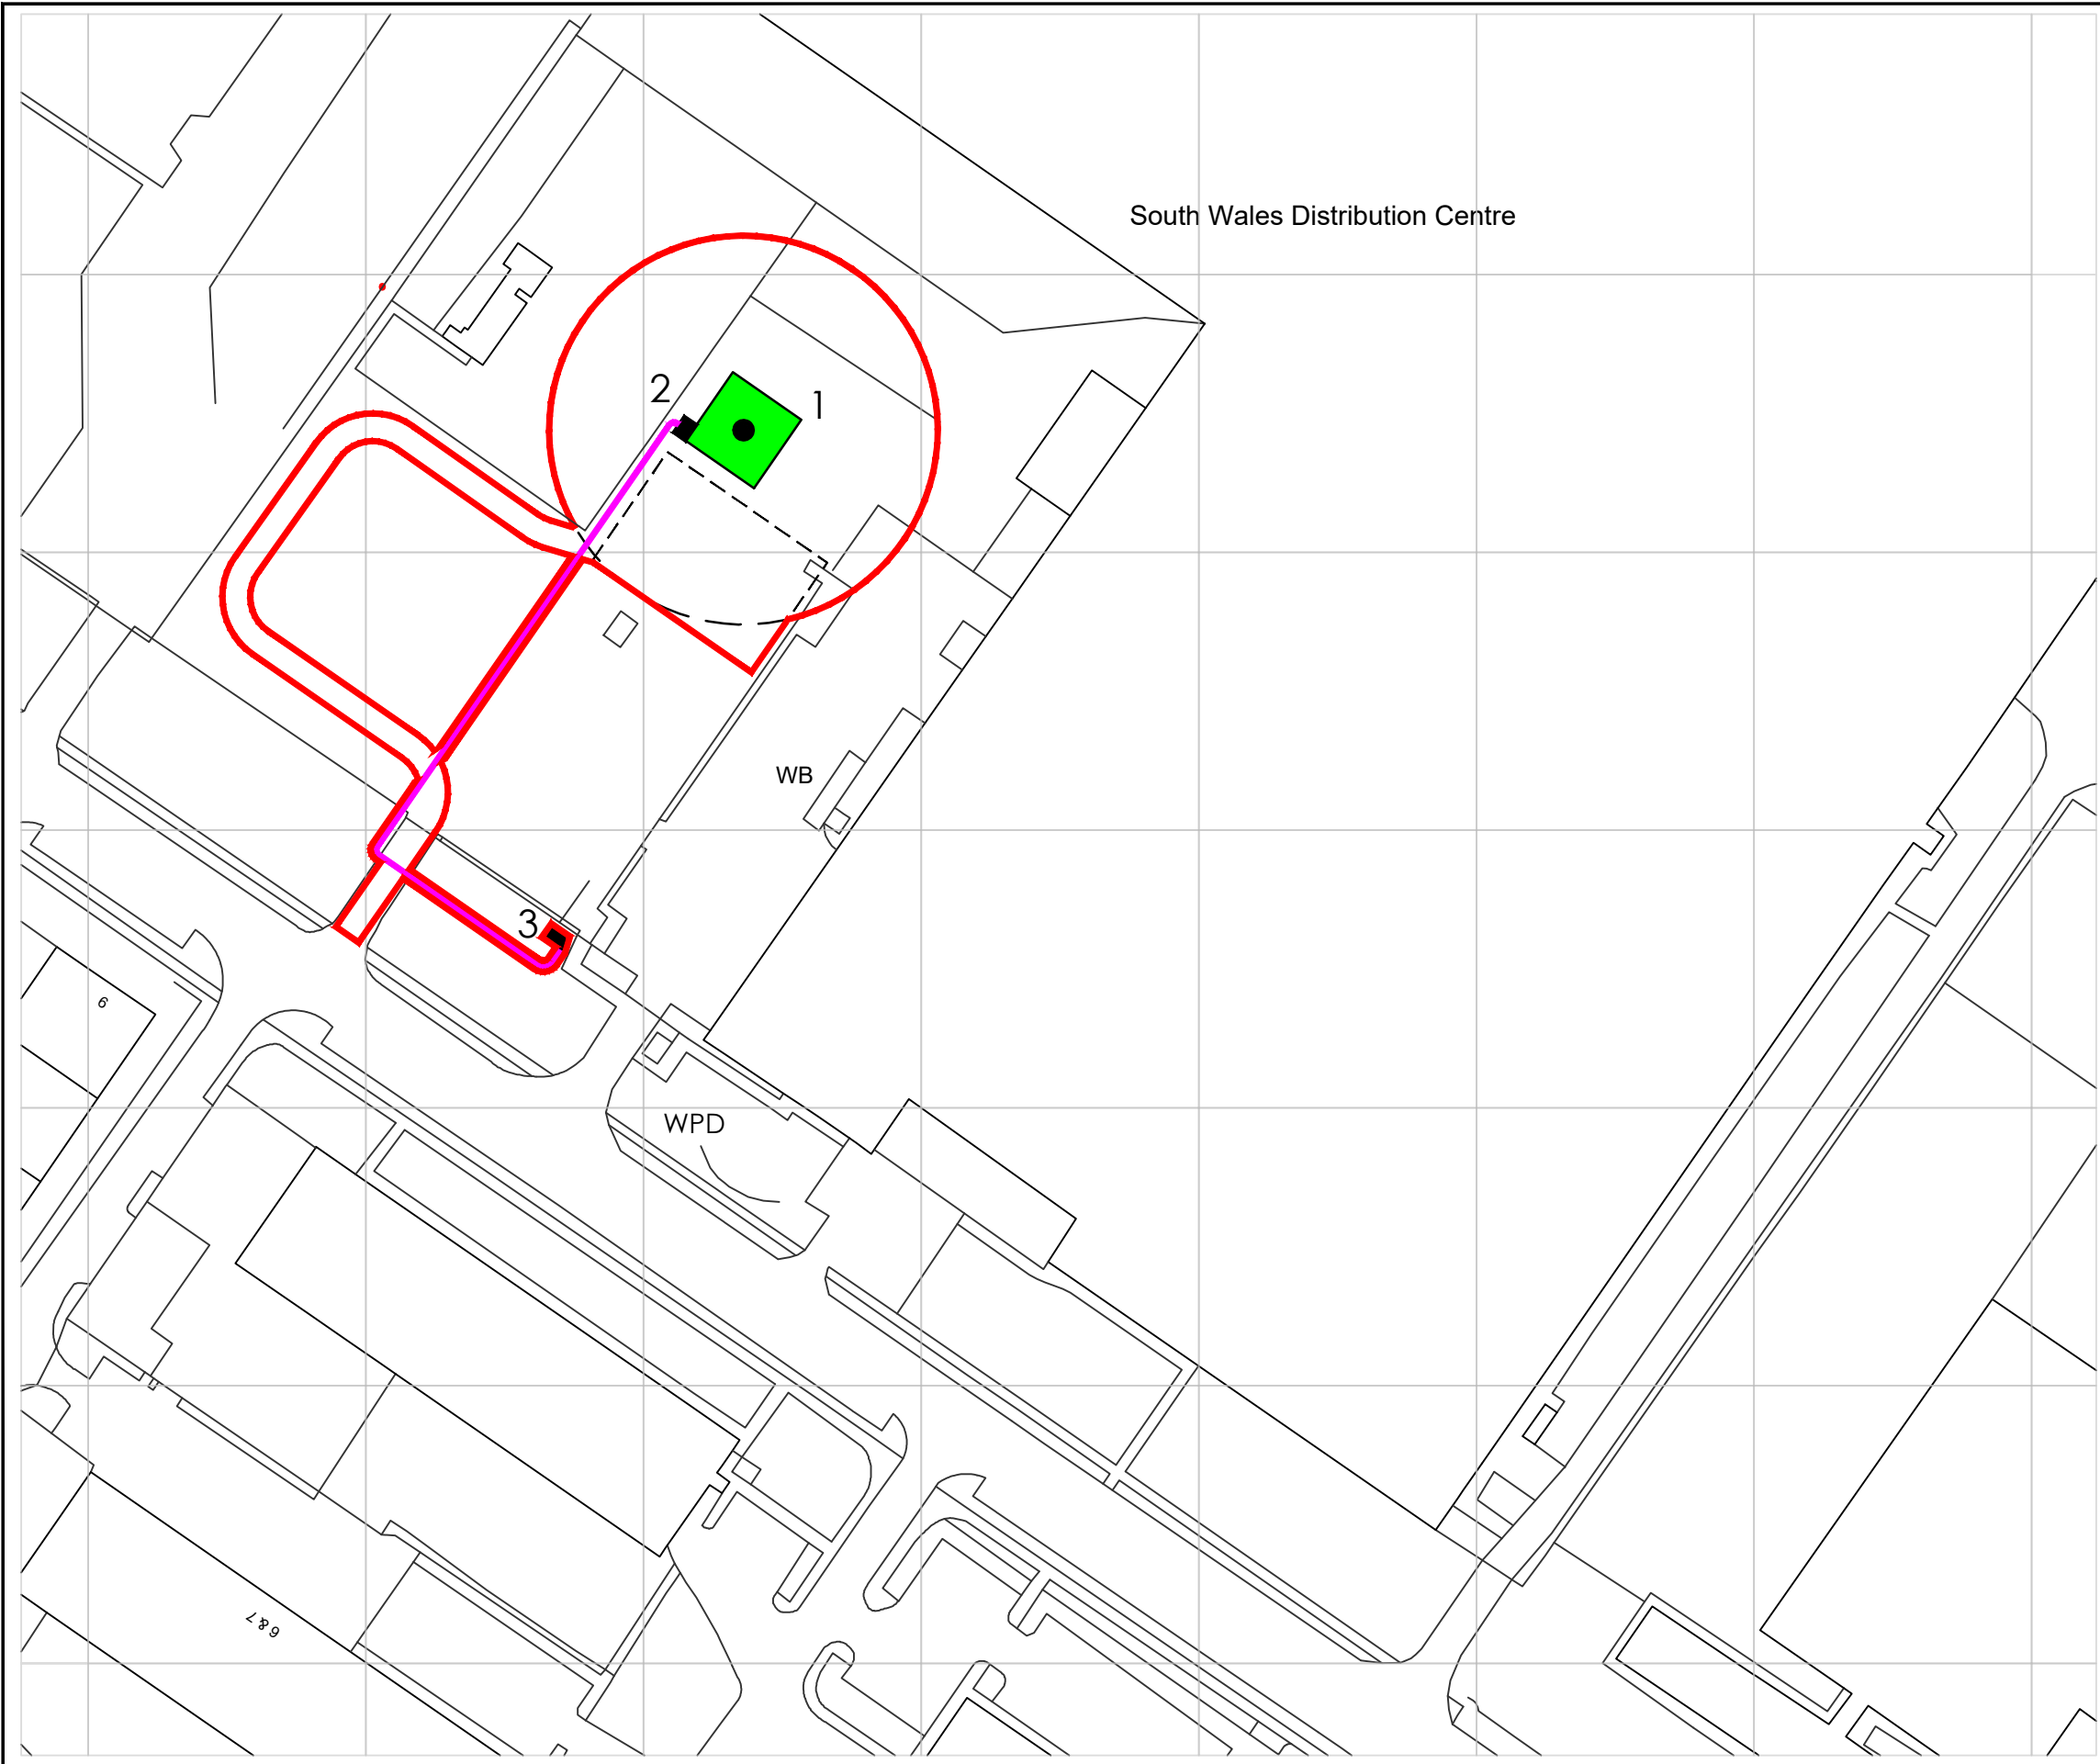


1 - Turbine (70m Ø)
Proposed Location - 279818,
183522 including foundation
and tower

2 - Client Transformer

3 - WPD Substation

 Underground Cable

 Planted area to
promote bio diversity.
Bollards to be provided
to perimeter.



CLIENT: Infinite Renewables		SCALE: 1:1250@A3
PROJECT: Kenfig Industrial Estate		DATE: 23/05/2022
DRAWING: Site Layout Plan		DRAWN: RS
DRAWING No: IR-Kenfig-201	REV: N	CHECKED: GJ