


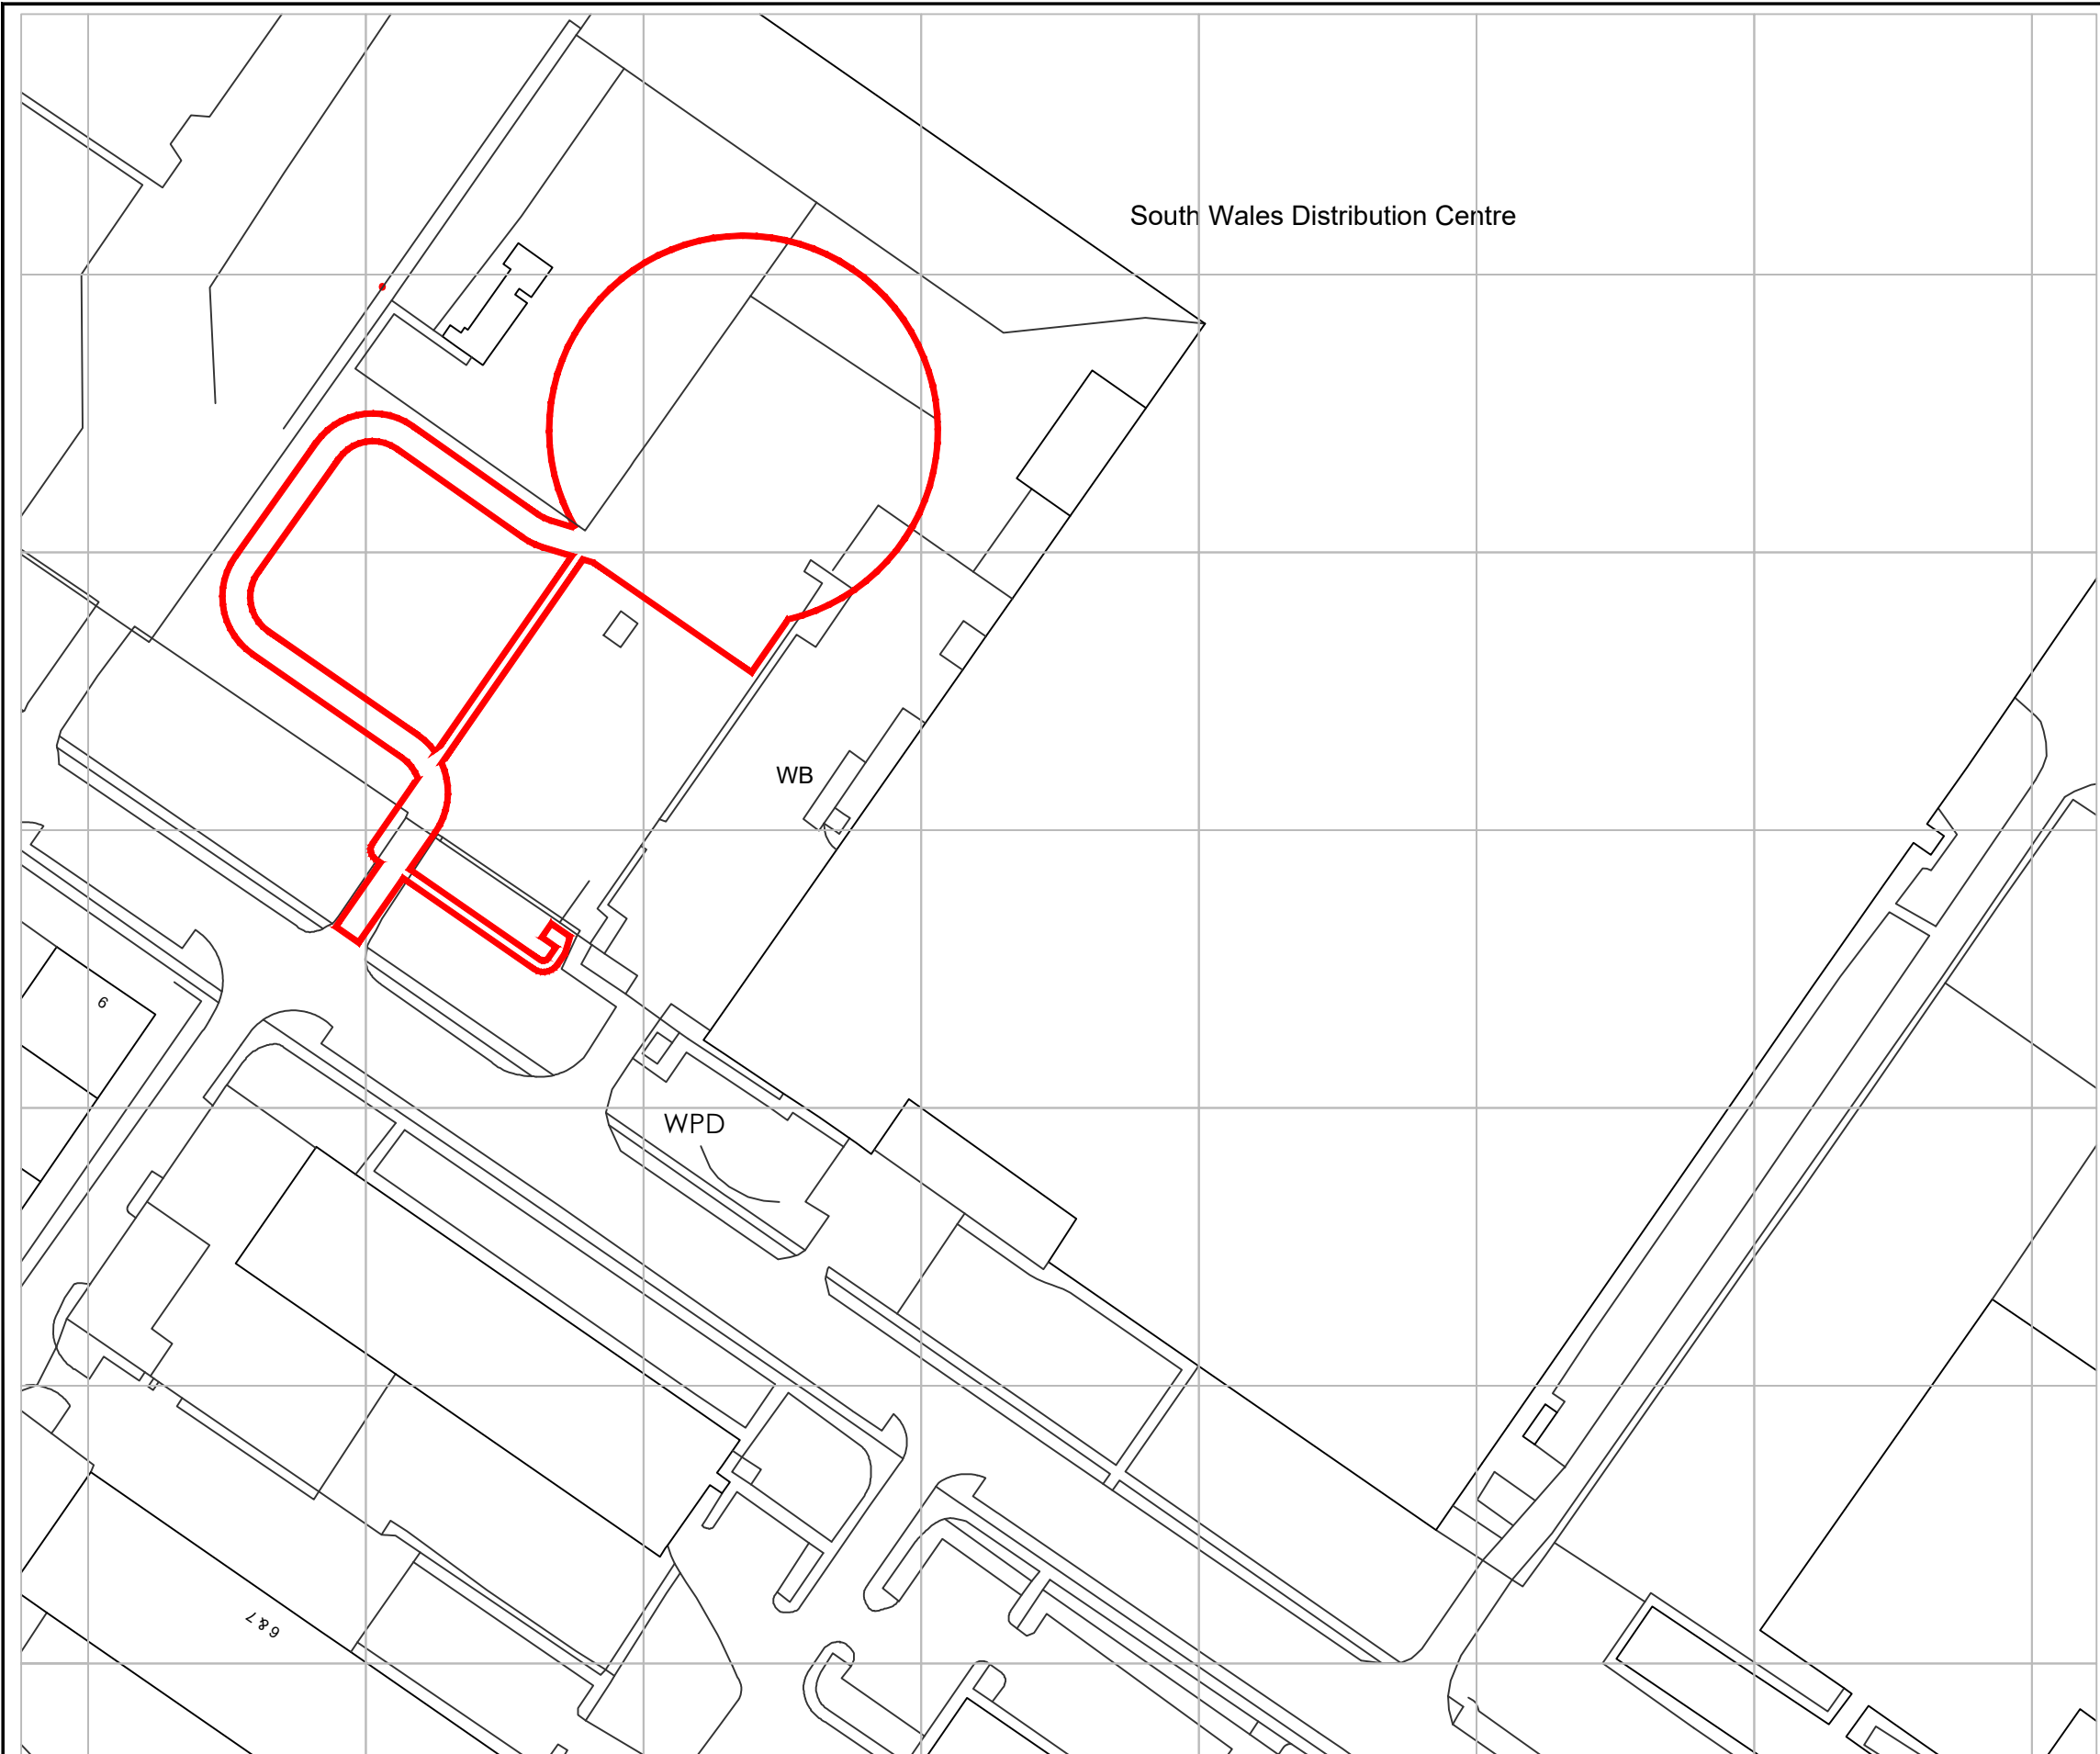

Ordnance Survey, (c) Crown Copyright 2021. All rights reserved. Licence number 100022432

183550
183500
183450
183400
183350



CLIENT: Infinite Renewables		SCALE: 1:1250@A3
PROJECT: Kenfig Industrial Estate		DATE: 23/05/2022
DRAWING: Location Plan		DRAWN: RS
DRAWING No: IR-Kenfig-301	REV:	CHECKED: GJ