



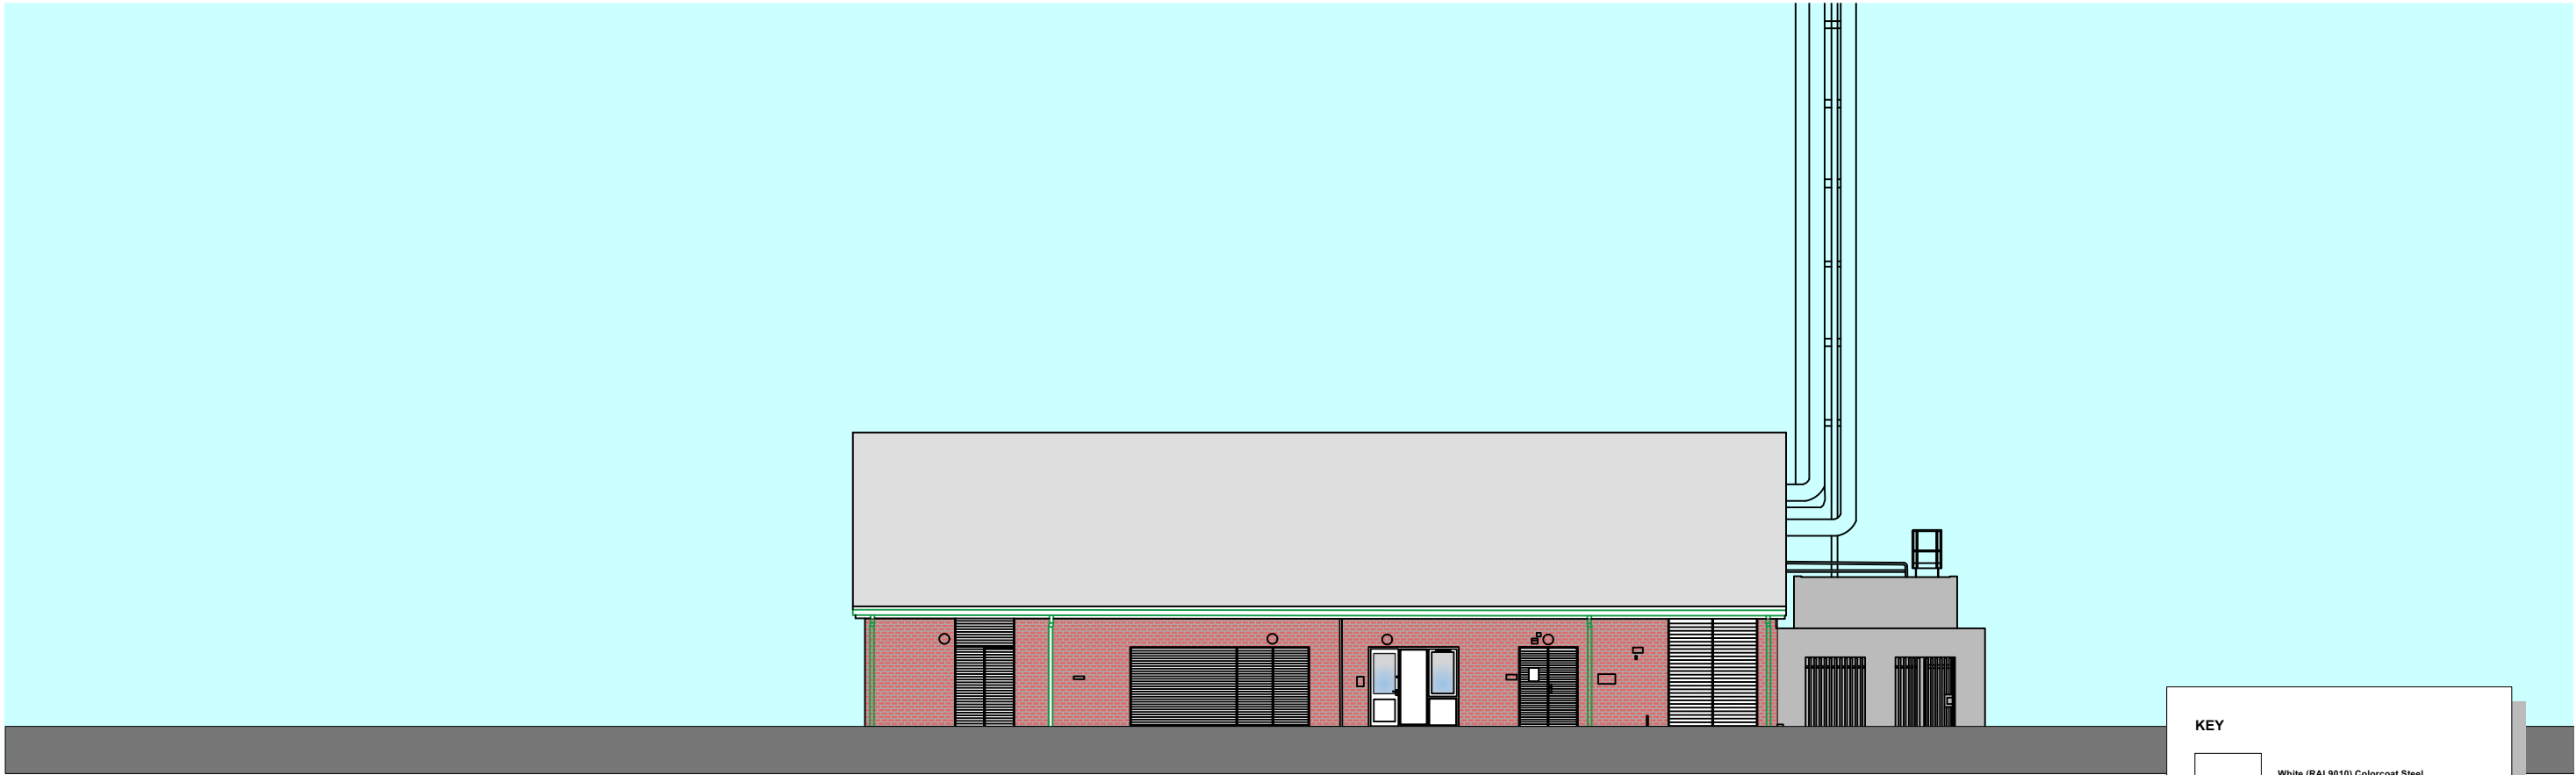

Existing South West Elevation

KEY

	White (RAL9010) Colorcoat Steel
	Oyster (RAL7035) Colorcoat Steel
	Alaska Grey (RAL7000) Colorcoat Steel
	Brickwork to match existing

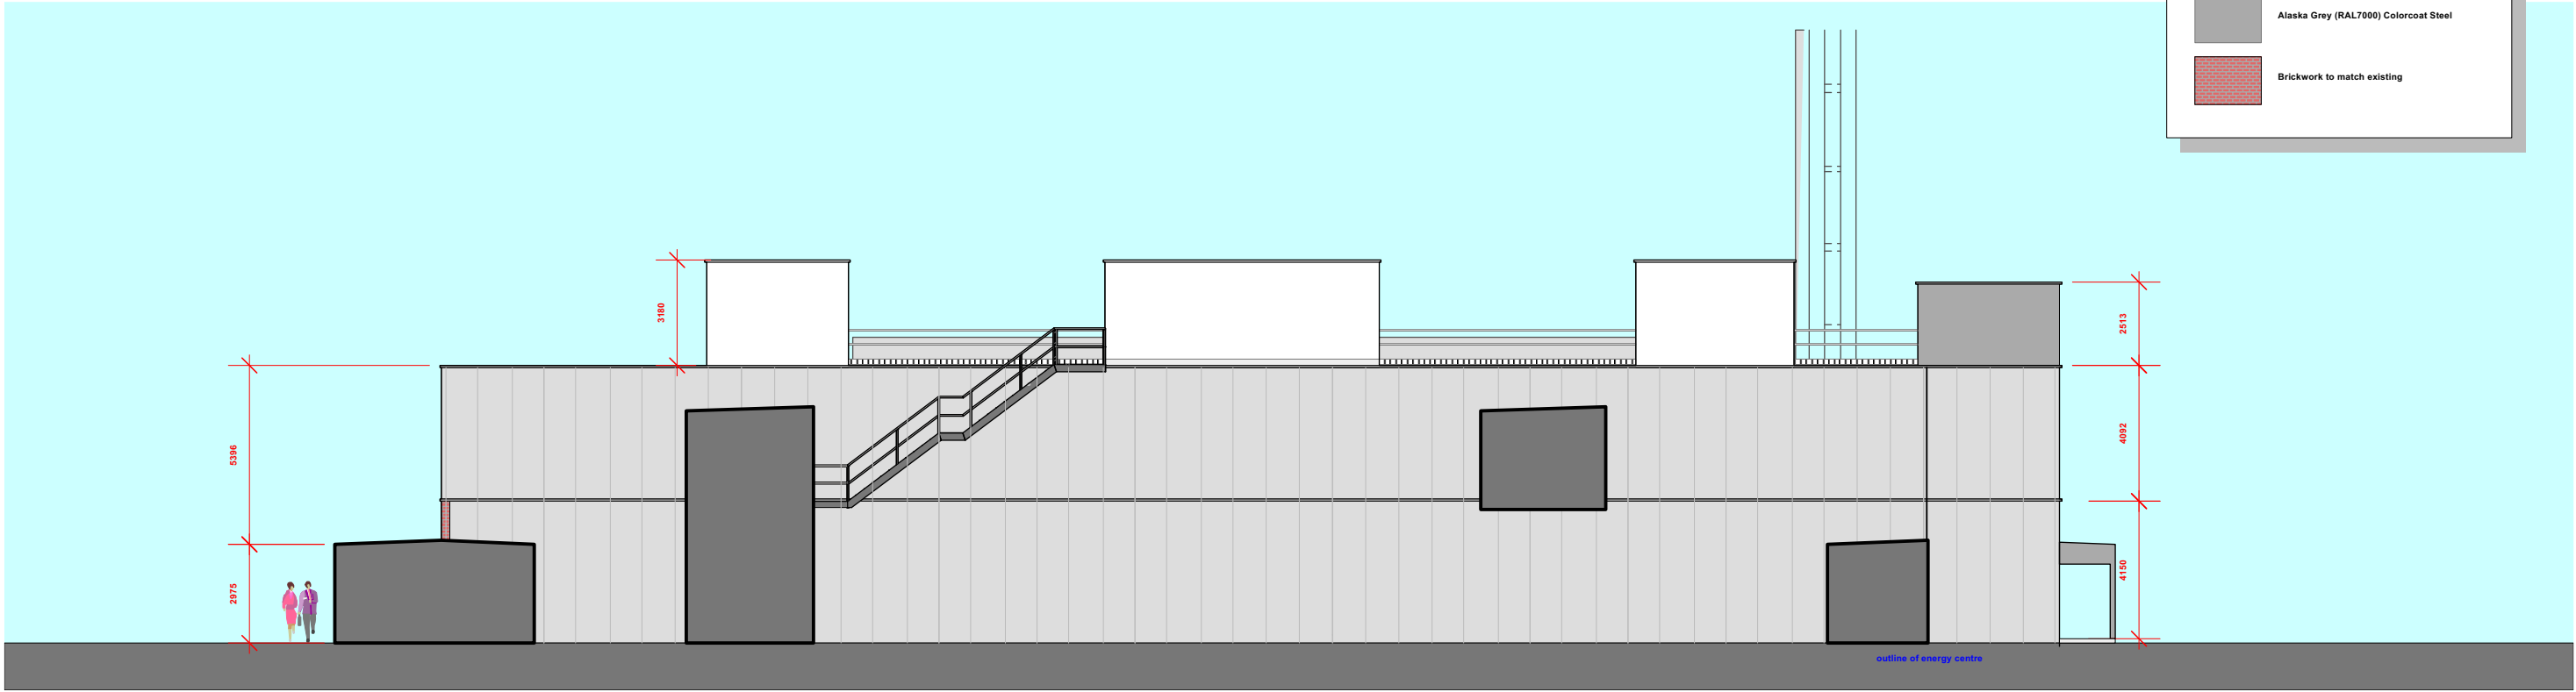

Proposed South West Elevation