



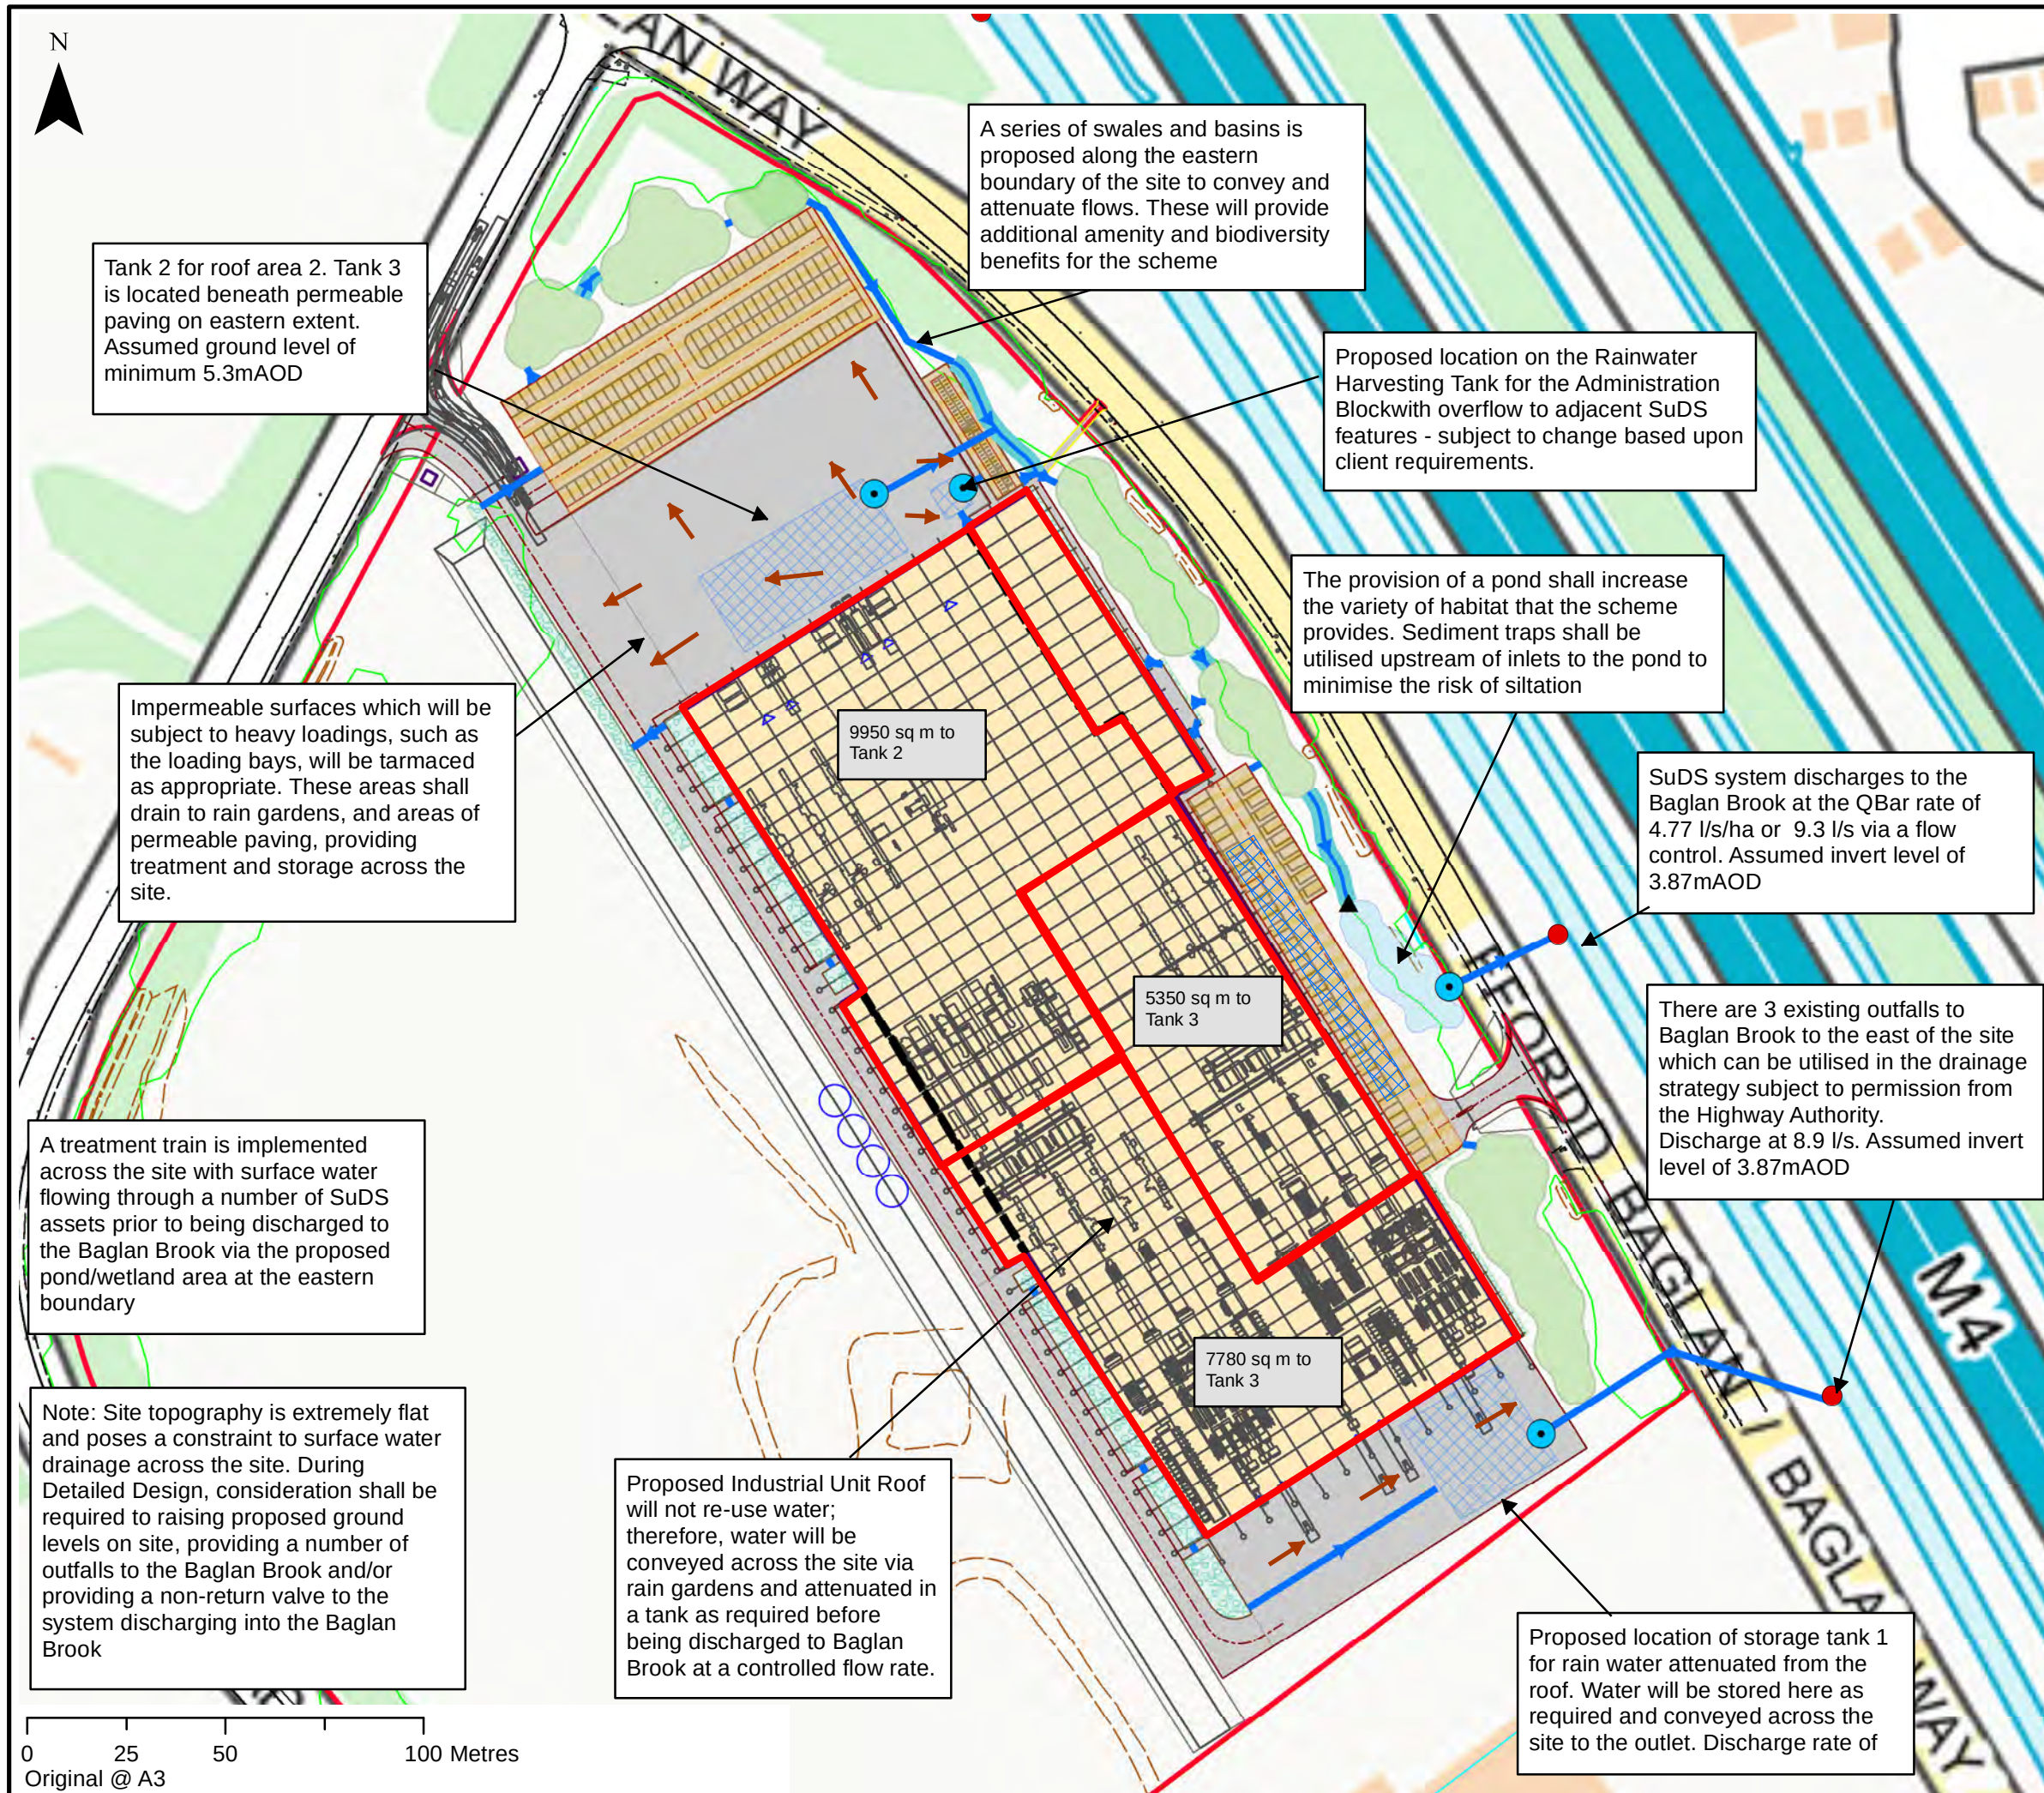

KEYPLAN

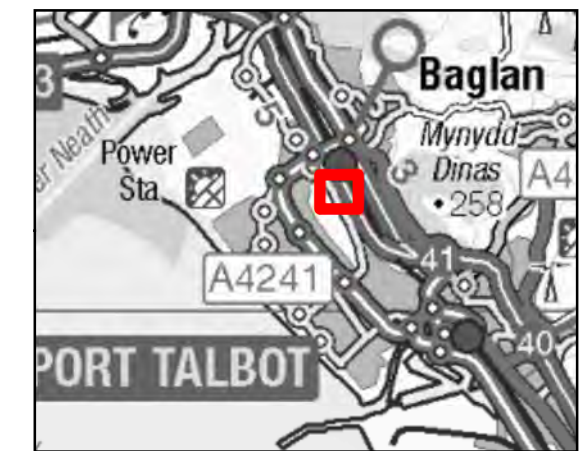

KEY

- Existing outfall
- Overland flow
- Flow Control
- ▲ Oil / Silt Trap
- SW Pipe Run
- Swale
- ▨ Rainwater Harvesting / Storage Tank
- ▨ Rain Garden
- ▨ Pond
- ▨ Basin
- ▨ Porous Paving
- ▨ Hardstanding
- ▨ Roof

Contains OS data © Crown copyright and database right 2022



2021s0776 Baglan Way

Outline Drainage Strategy V3.0

