


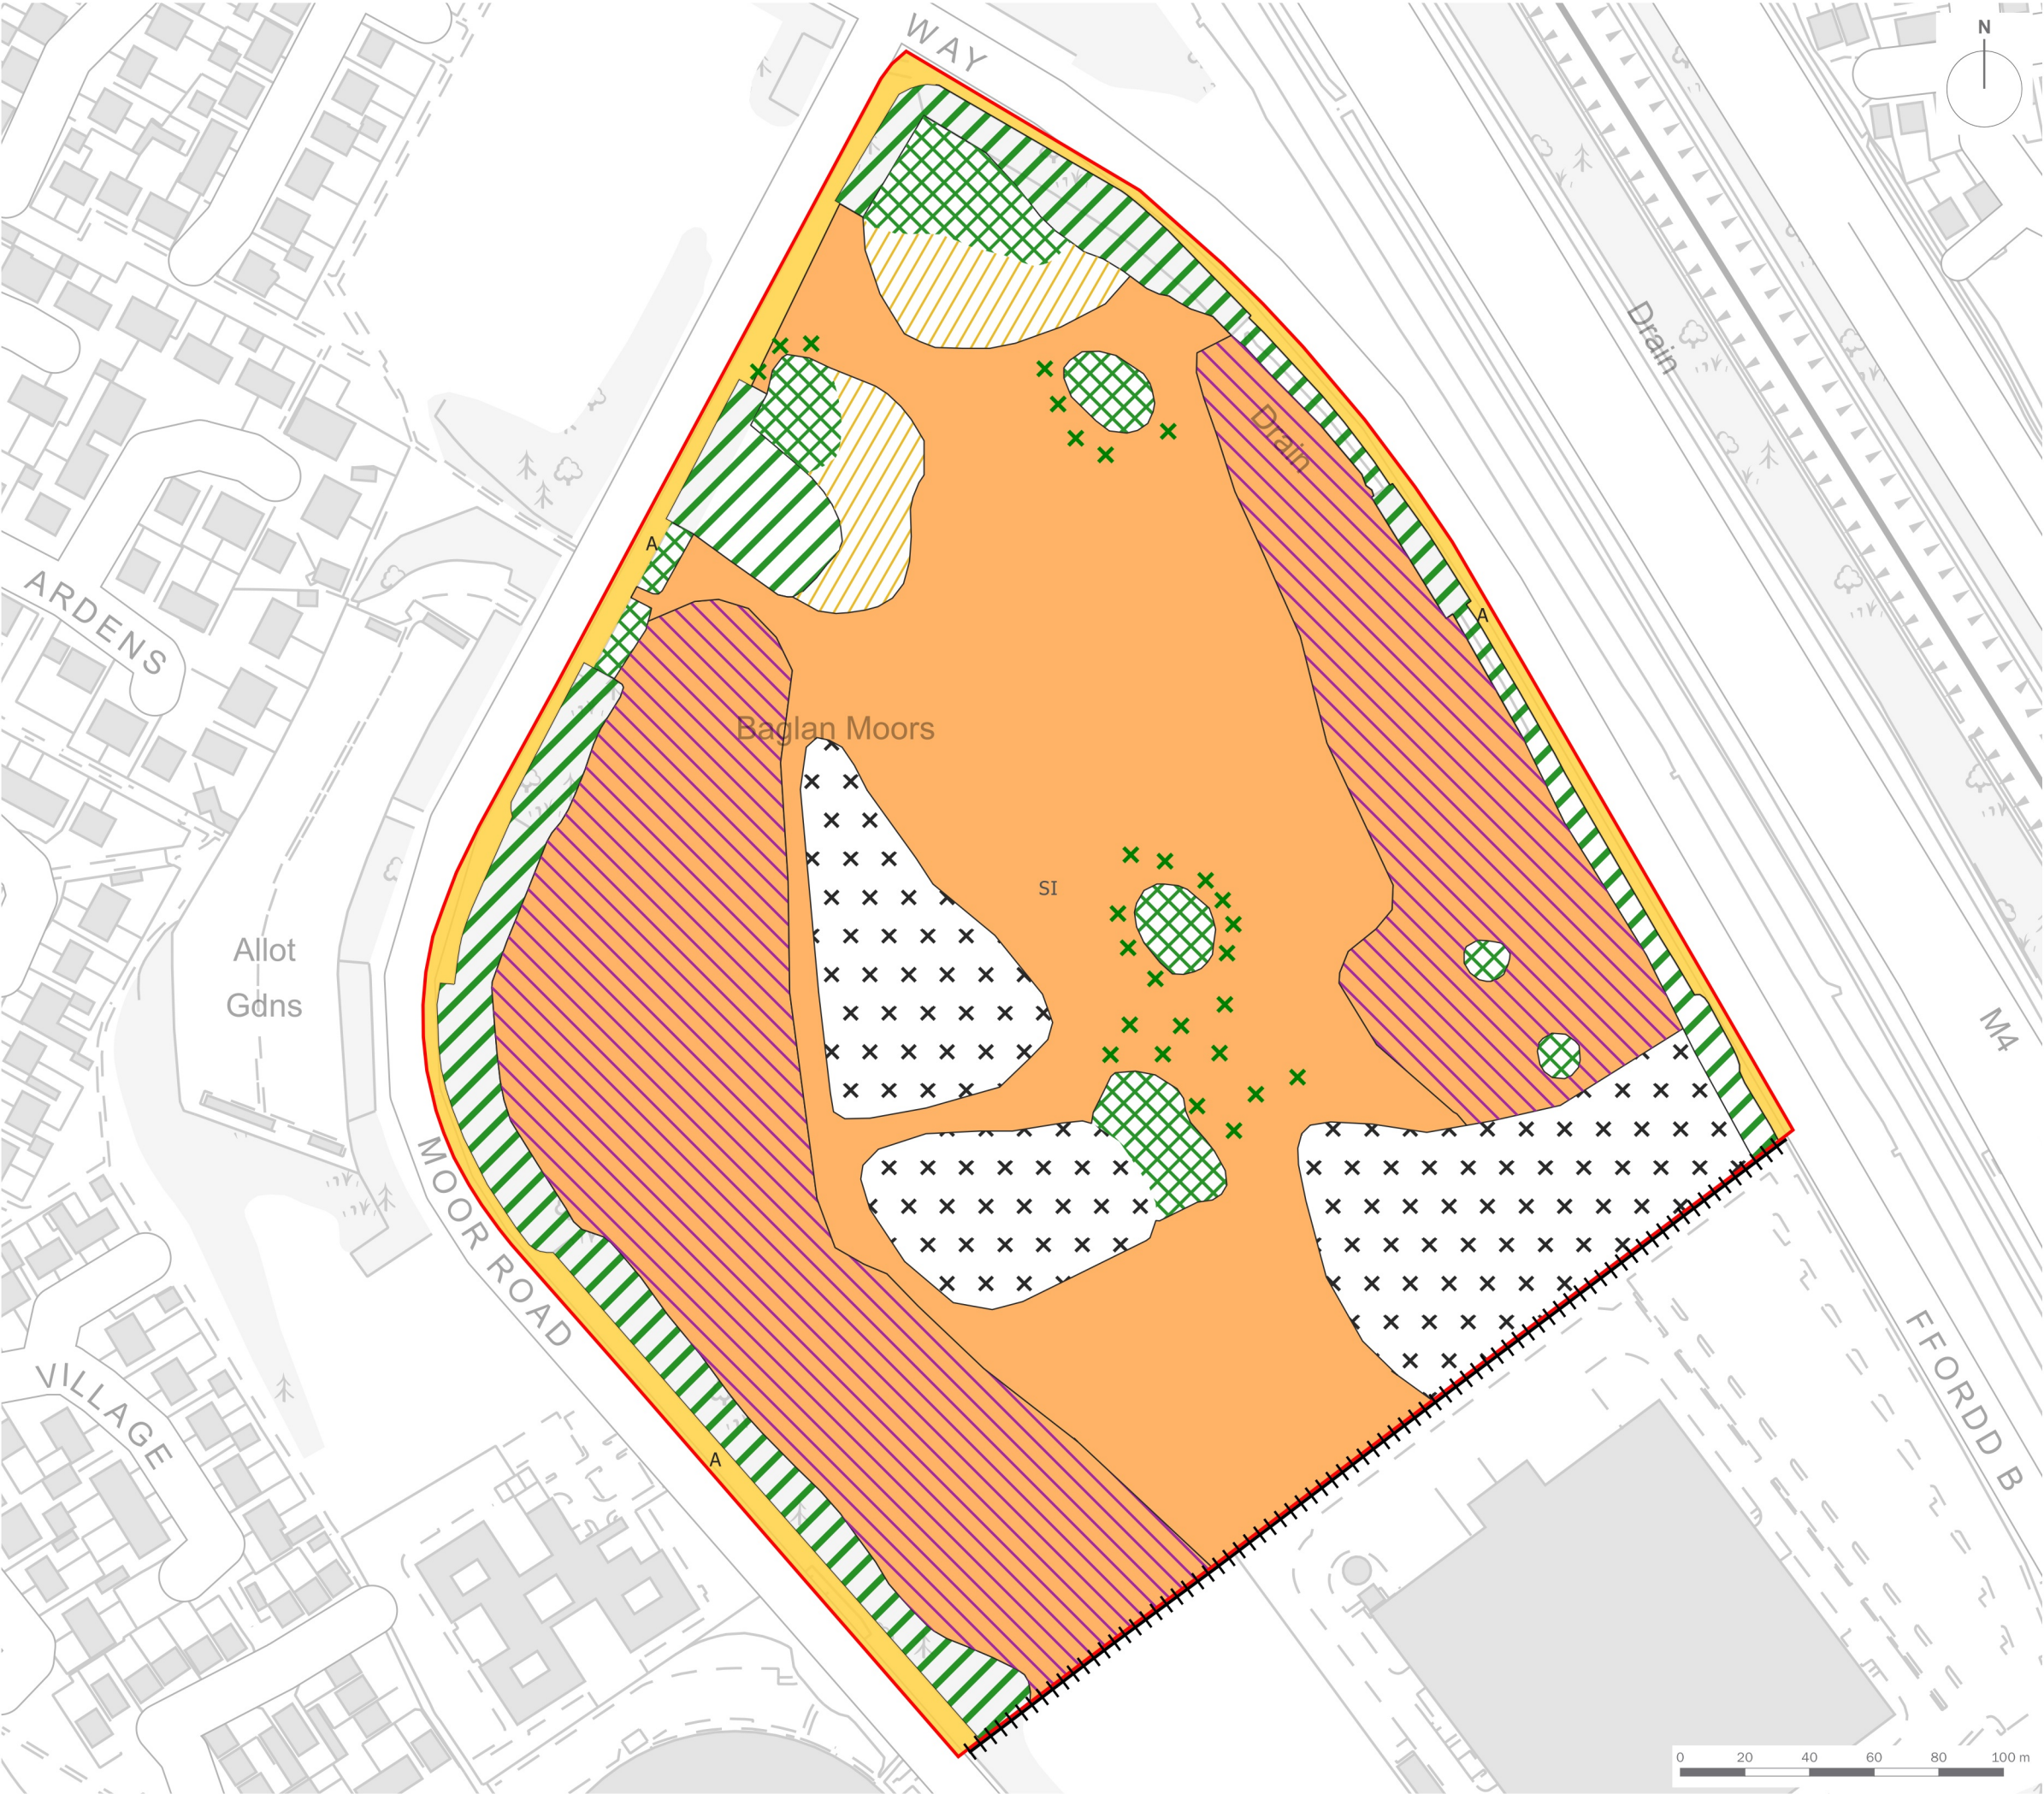

- Site Boundary
- Broadleaved Plantation Woodland
- Tall Ruderal
- Dense Continuous Scrub
- Ephemeral/short Perennial
- Amenity Grassland
- Semi-improved Neutral Grassland
- Marsh/Marshy Grassland
- Fence
- Scattered Scrub

client			
Glass Systems Ltd			
project title			
Baglan Way, Port Talbot			
drawing title			
Plan EDP 3: Phase 1 Habitat Plan			
date	02 AUGUST 2021	drawn by	GY
drawing number	edp7017_d009	checked	EW
scale	1:2,000 @ A3	QA	RB