


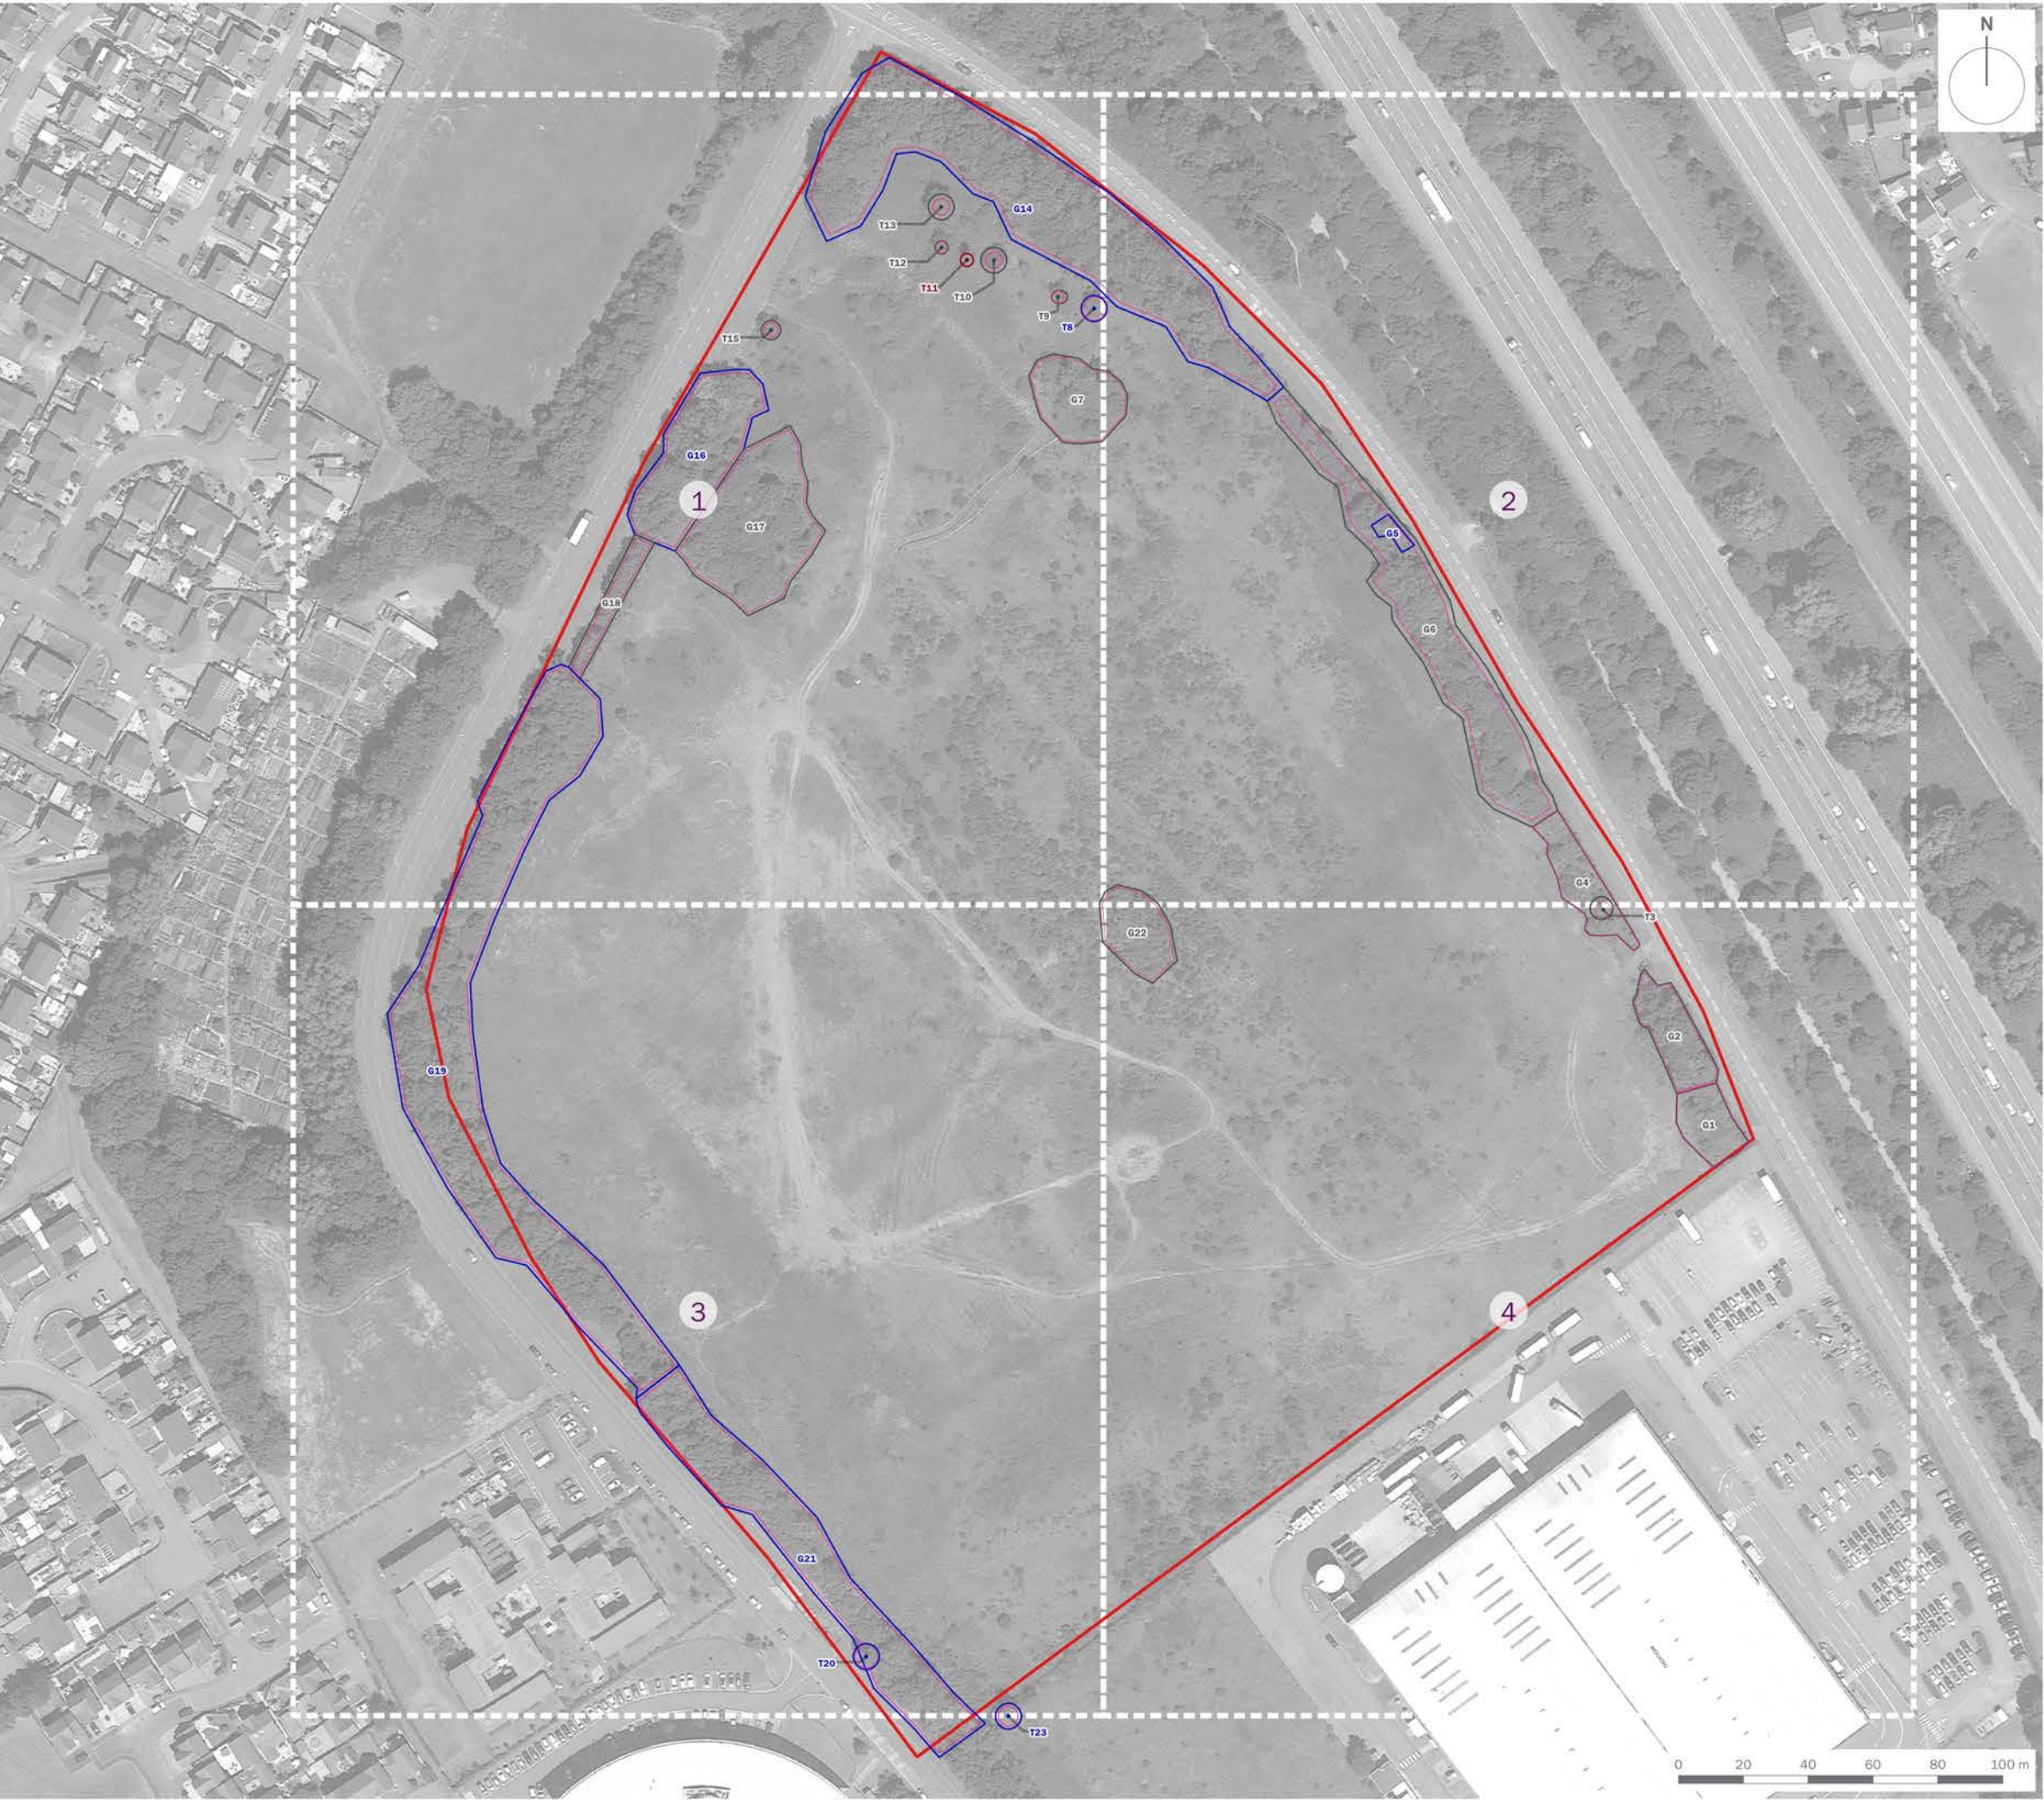

Site Boundary

DRAFT

T1

Tree/Group Number

Tree/Group Canopy

Tree Stem

Root Protection Area



Category A: Trees of high quality and value

Category B: Trees of moderate quality and value

Category C: Trees of low quality and value

Category U: Trees of poor quality and value

client	Glass Systems Ltd		
project title	Baglan Way, Port Talbot		
drawing title	Annex EDP 1: Tree Constraints Plan Overview		
date	20 JULY 2021	drawn by	TC
drawing number	edp7017_d001	checked	DG
scale	1:2,000 @ A3	QA	

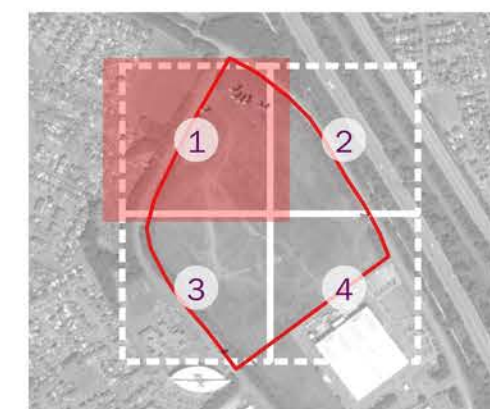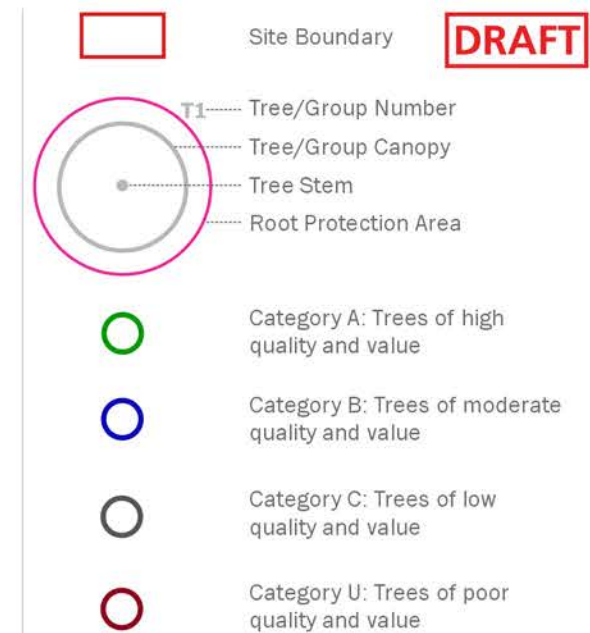

client

Glass Systems Ltd

project title

Baglan Way, Port Talbot




drawing title

**Annex EDP 1: Tree Constraints Plan
(Sheet 1 of 4)**

date	20 JULY 2021	drawn by	TC
drawing number	edp7017_d001	checked	DG
scale	1:1,000 @ A3	QA	

edp the environmental dimension partnership

Registered office: 01285 740427 - www.edp-uk.co.uk - info@edp-uk.co.uk

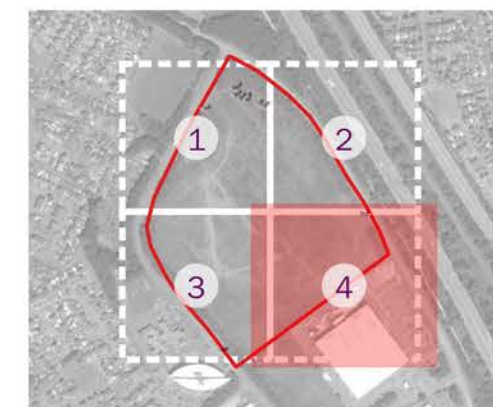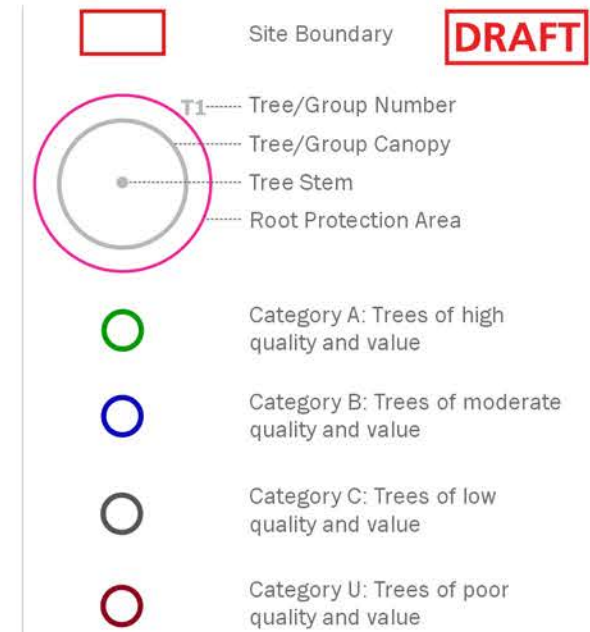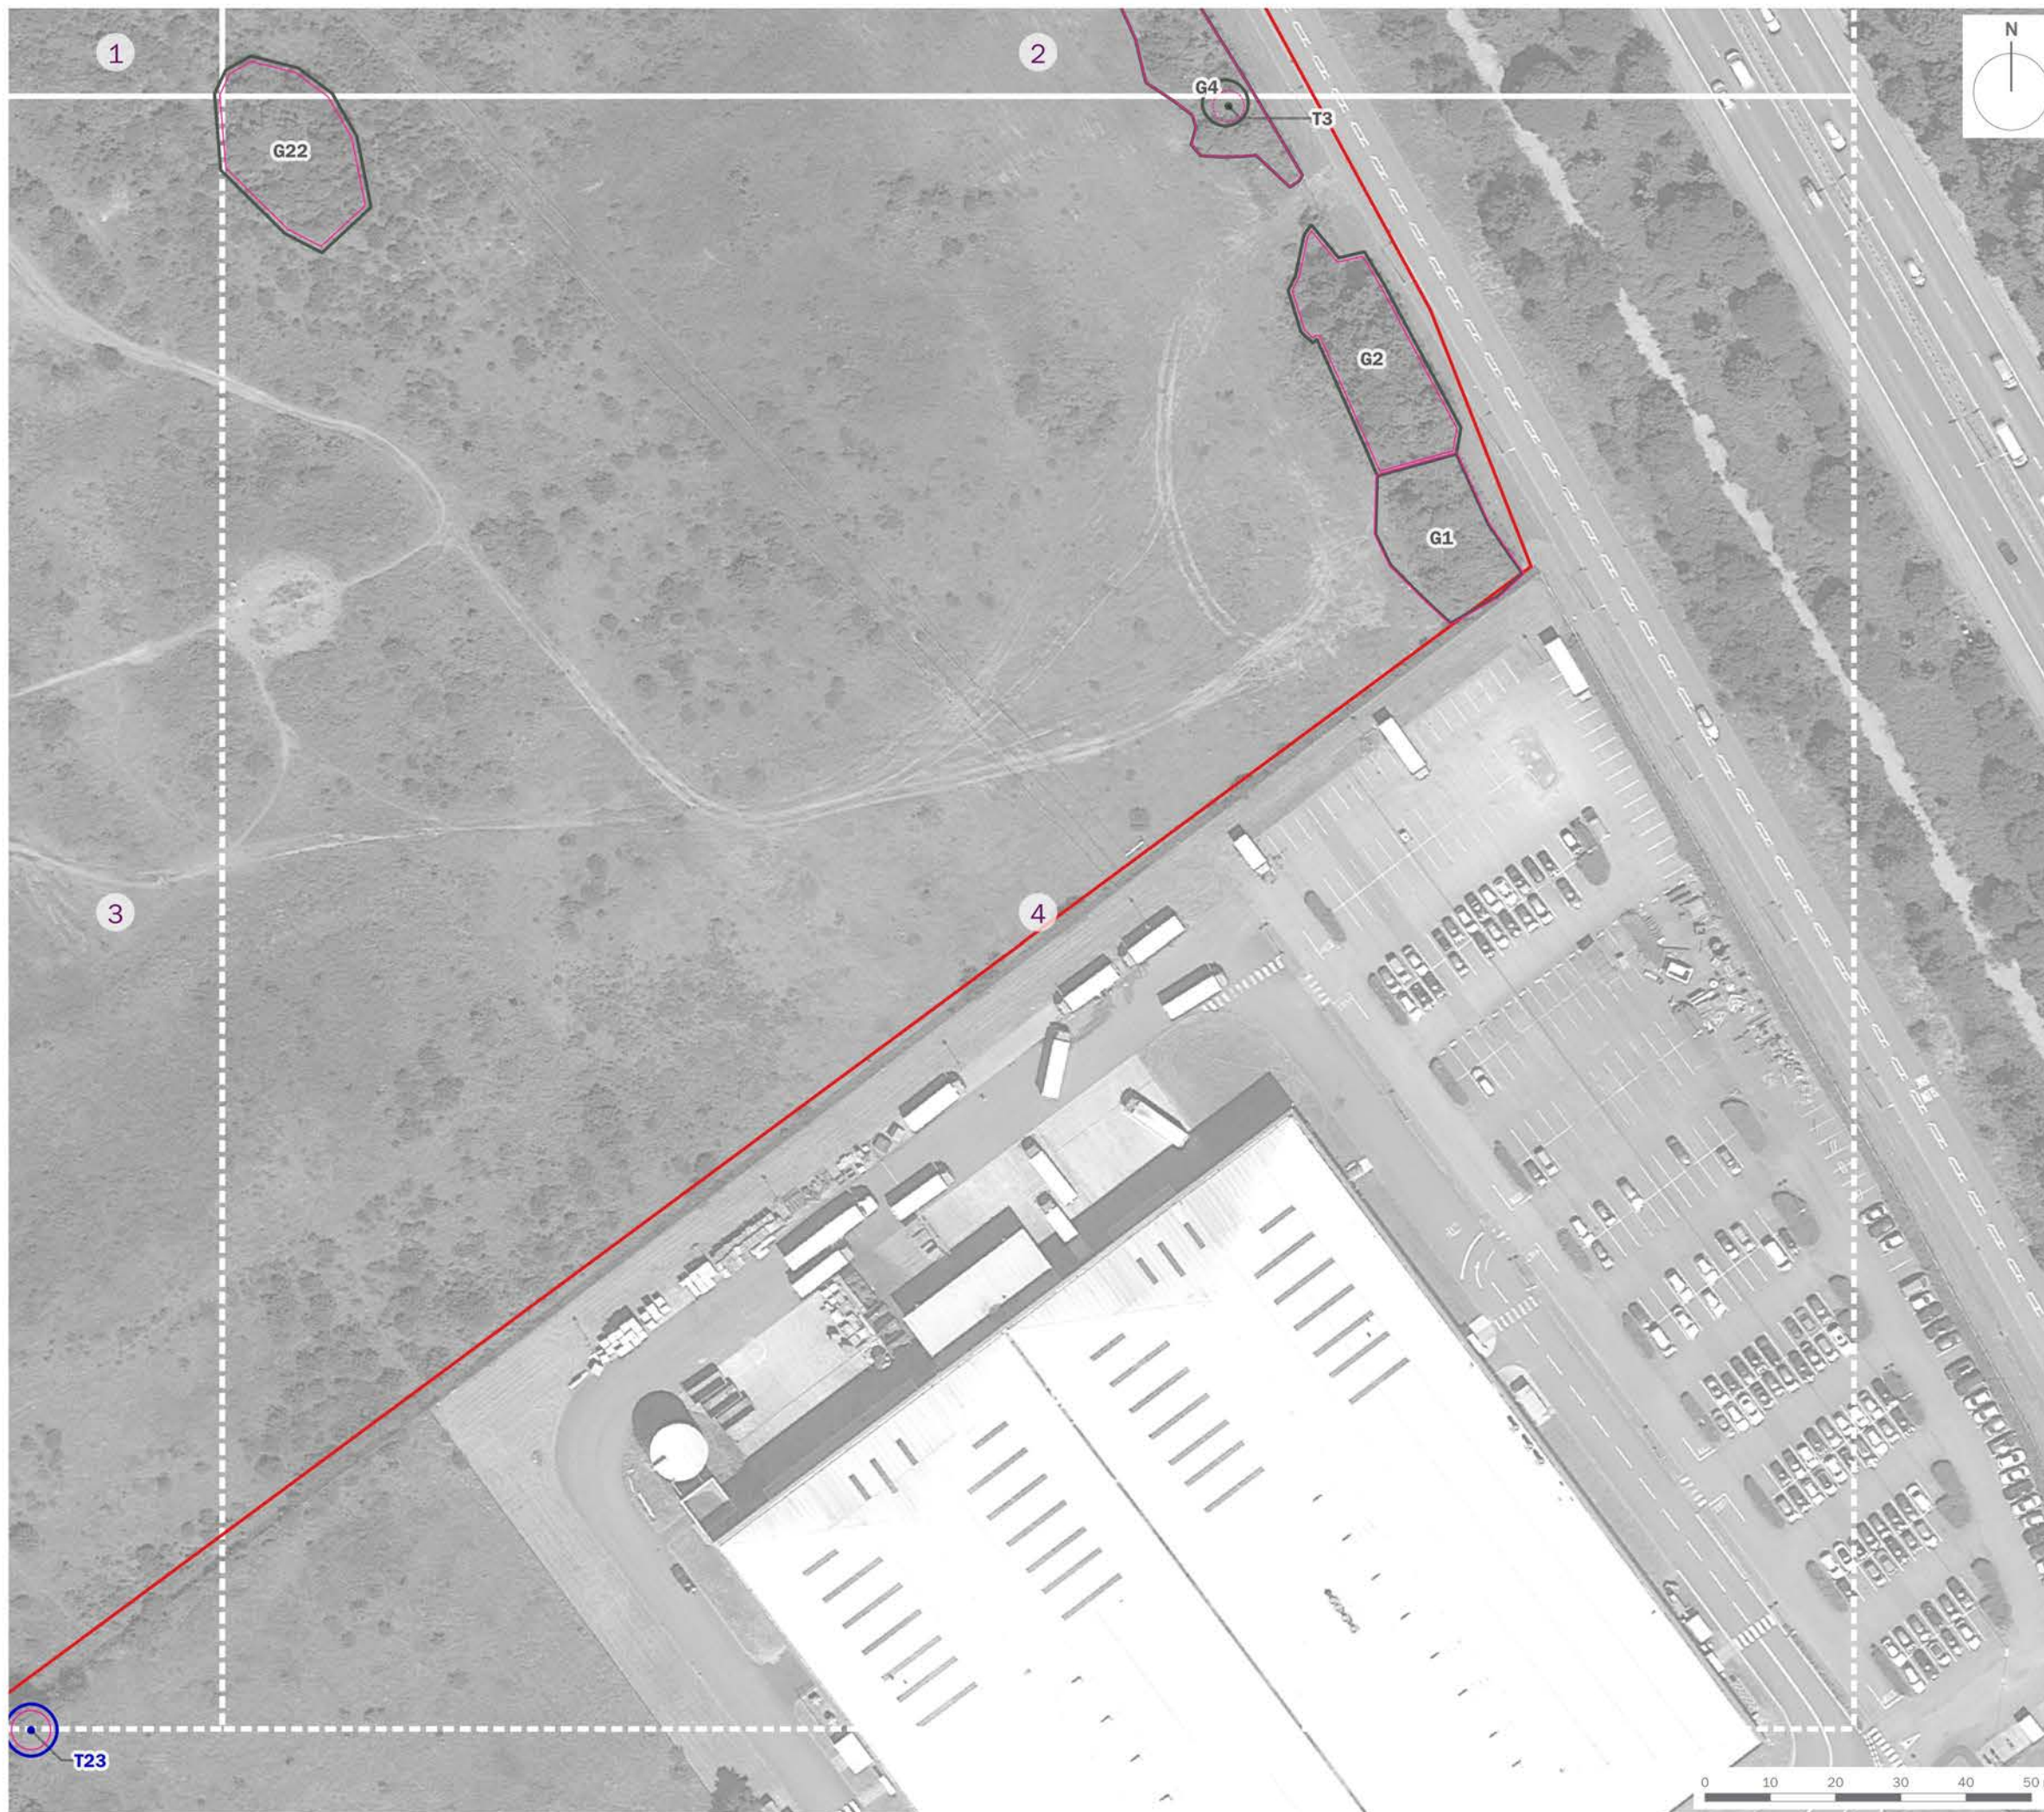

client

Glass Systems Ltd

project title

Baglan Way, Port Talbot

drawing title

**Annex EDP 1: Tree Constraints Plan
(Sheet 4 of 4)**

date 20 JULY 2021
drawing number edp7017_d001
scale 1:1,000 @ A3

drawn by TC
checked DG
QA

edp the environmental
dimension partnership

Registered office: 01285 740427 - www.edp-uk.co.uk - info@edp-uk.co.uk