


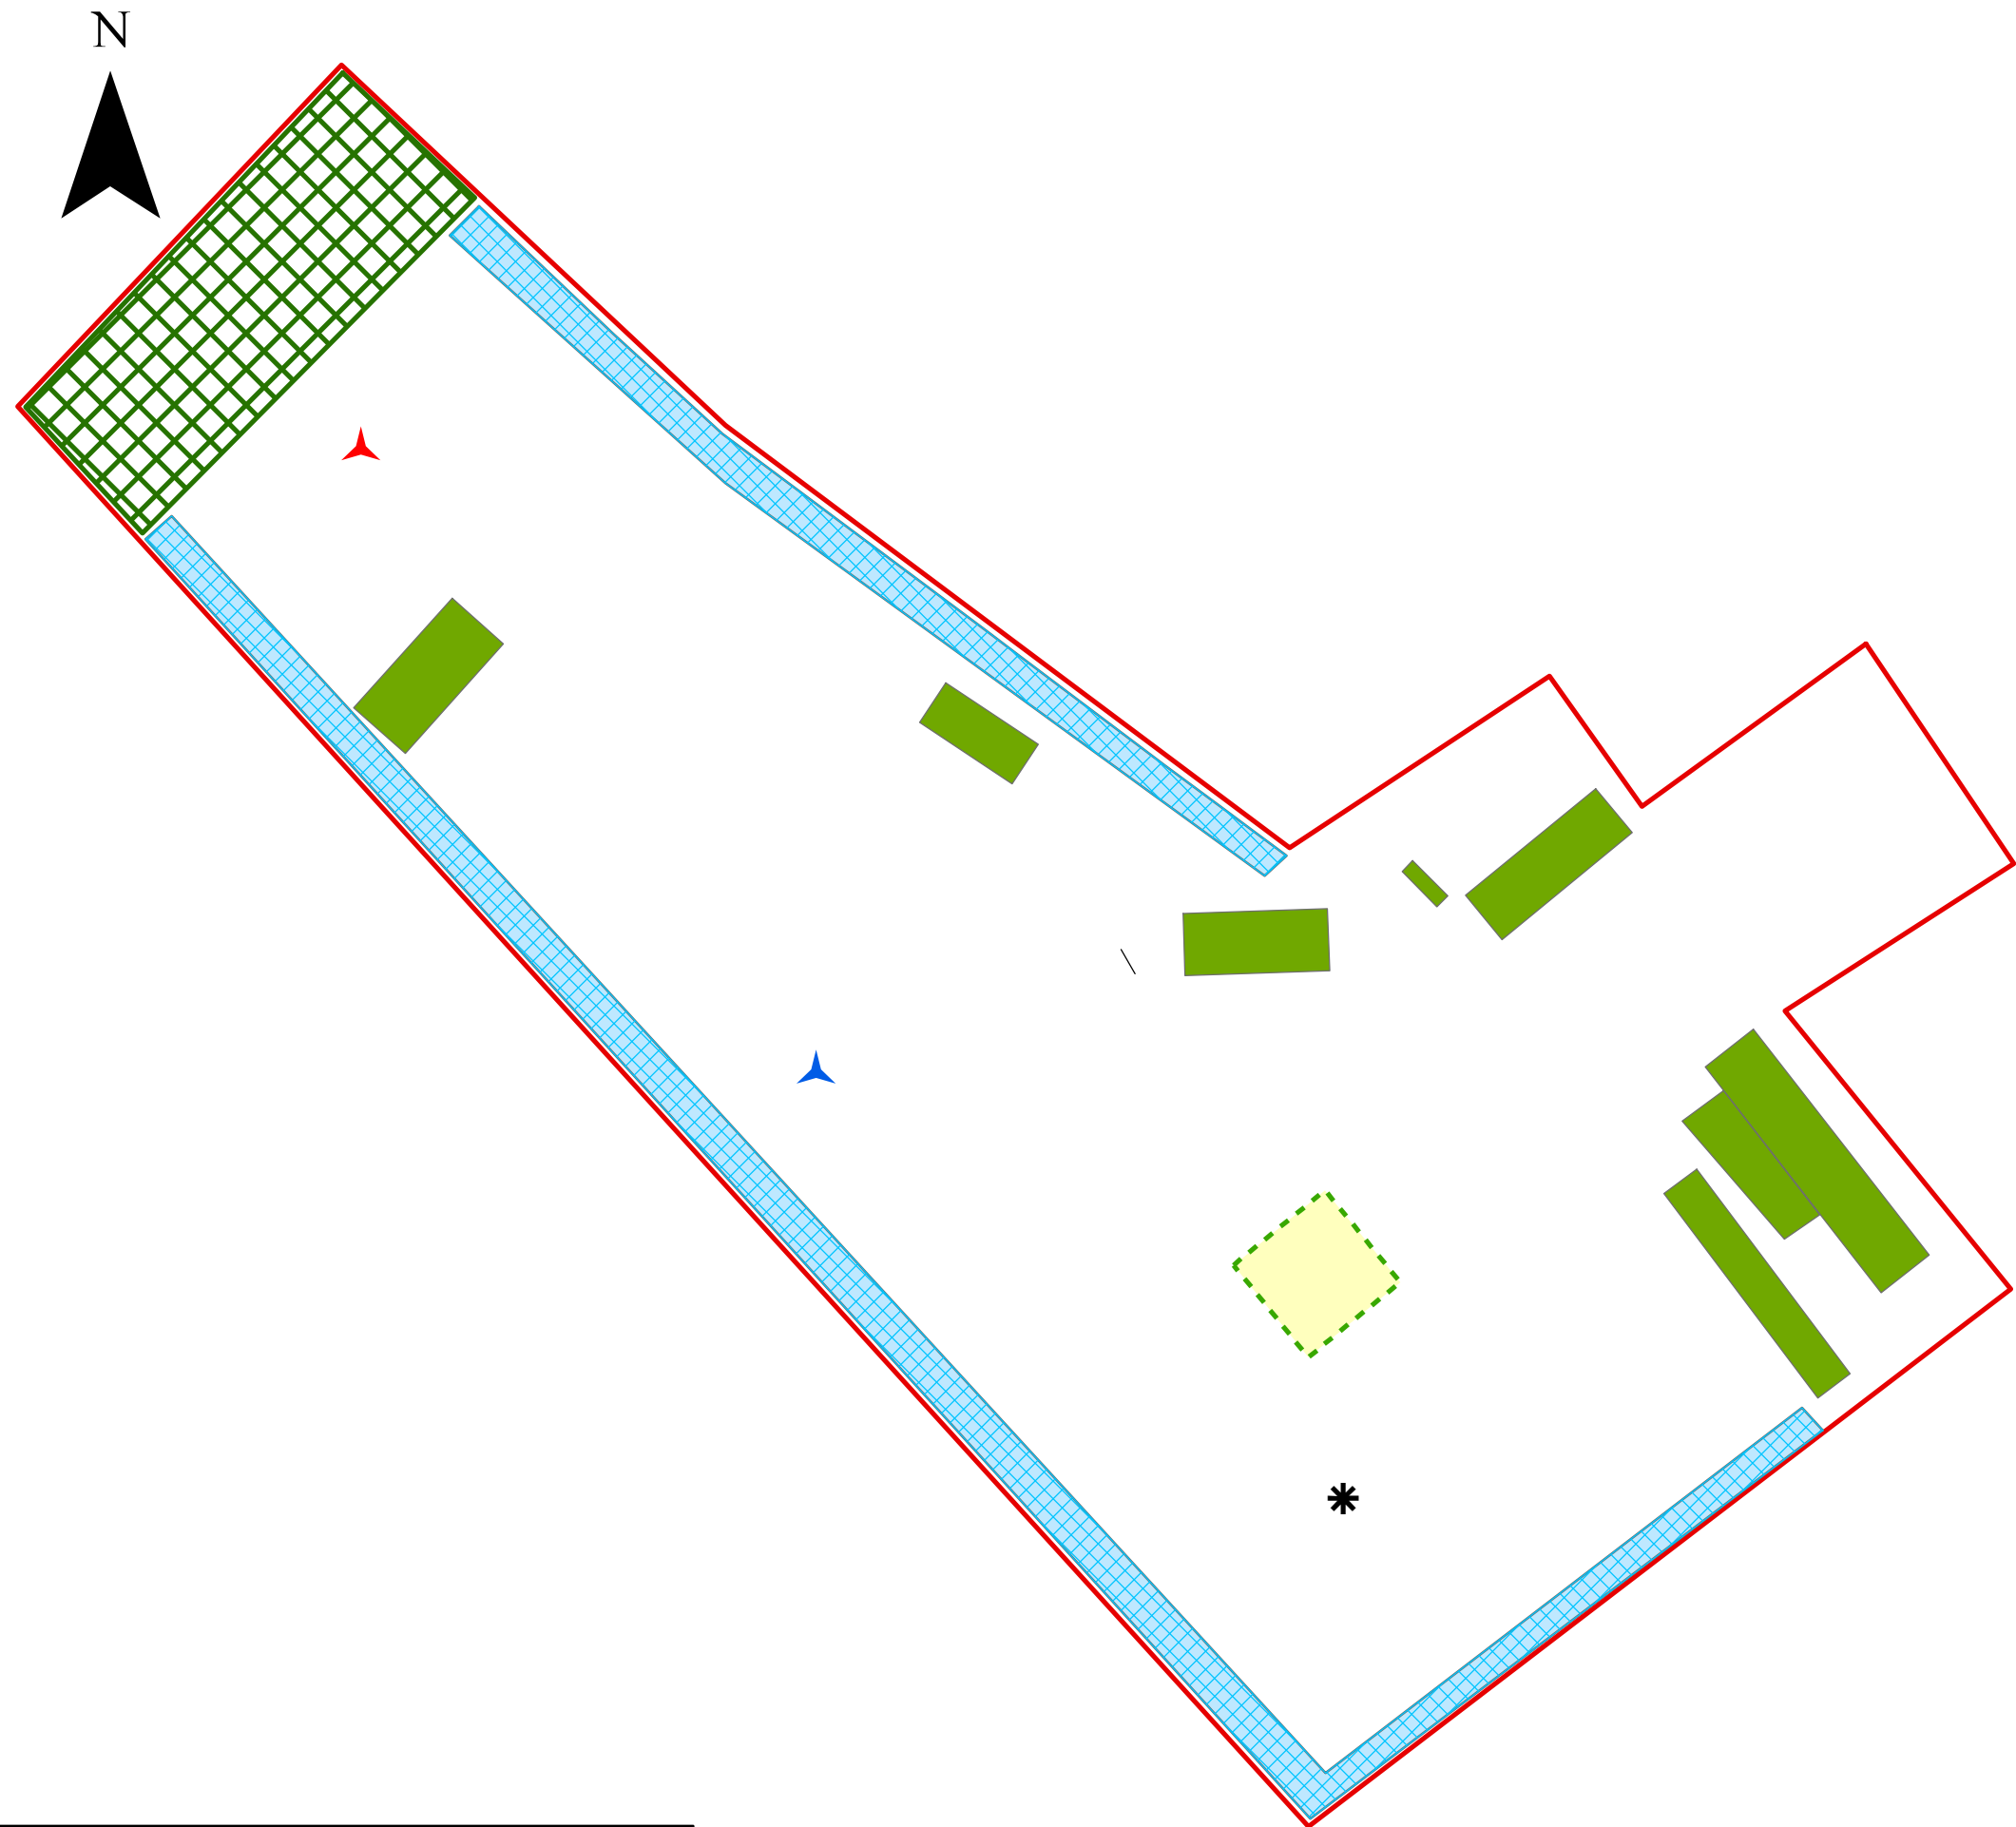

Legend

- Area A - currently no vegetation. This needs to be raked to encourage early successional plants to establish.
- Area B - to be planted with kidney vetch
- Planning Application Boundary
- Existing Demonstration Turbine
- Prototype Turbine Location
- Anemometer Mast
- Site Infrastructure
- Car parking spaces

Scale (at A3): 1:300	Date: May 2022
----------------------	----------------

Prepared by:  **dulas**
inspiring renewable energy

Client:  **CrossflowEnergy**
Clean power - Smart towers - Connectivity without limits

Port Talbot Docks Test Site

Figure 5: Landscaping Plan

Drawn by: LR	Checked by: MP	Version: V1
--------------	----------------	-------------

Every effort has been made to ensure the accuracy of the information provided on this figure. Dulas Ltd cannot be held responsible for any omissions or errors in the data supplied by third parties and hereby expressly disclaims any responsibility for any losses, disappointment, negligence or damage caused by reliance on the information contained on this figure.



0 5 10
Meters