
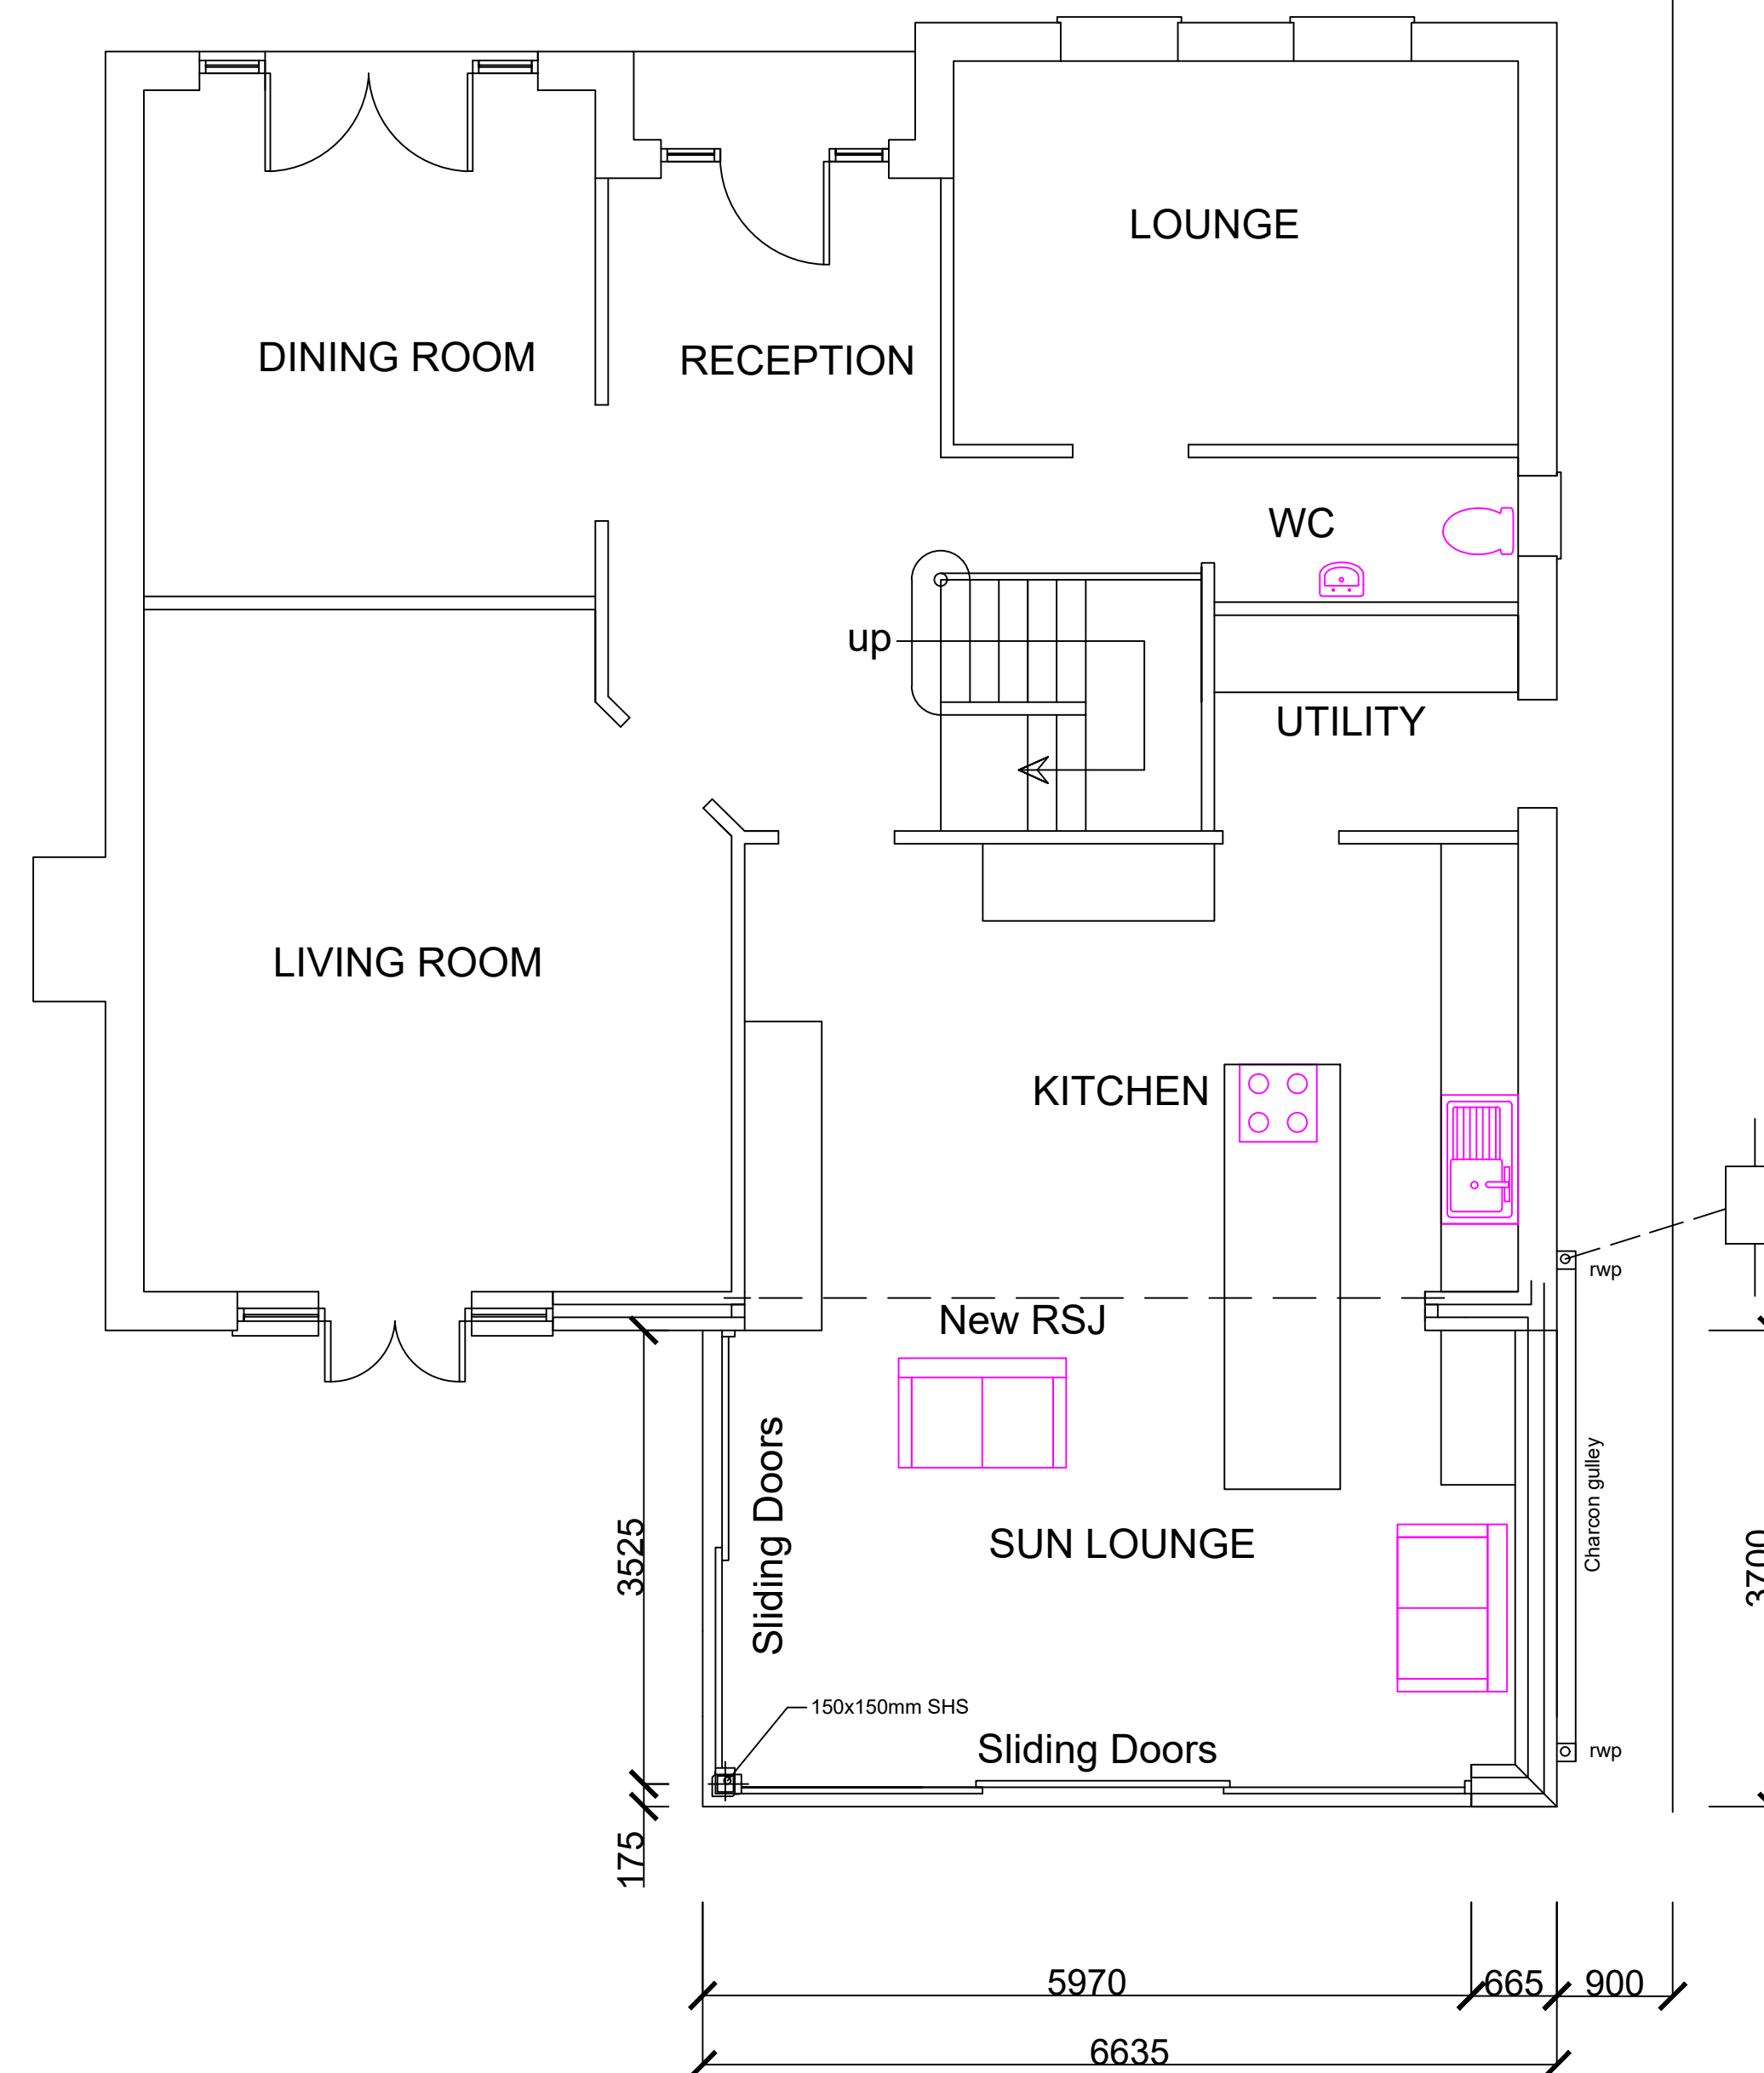


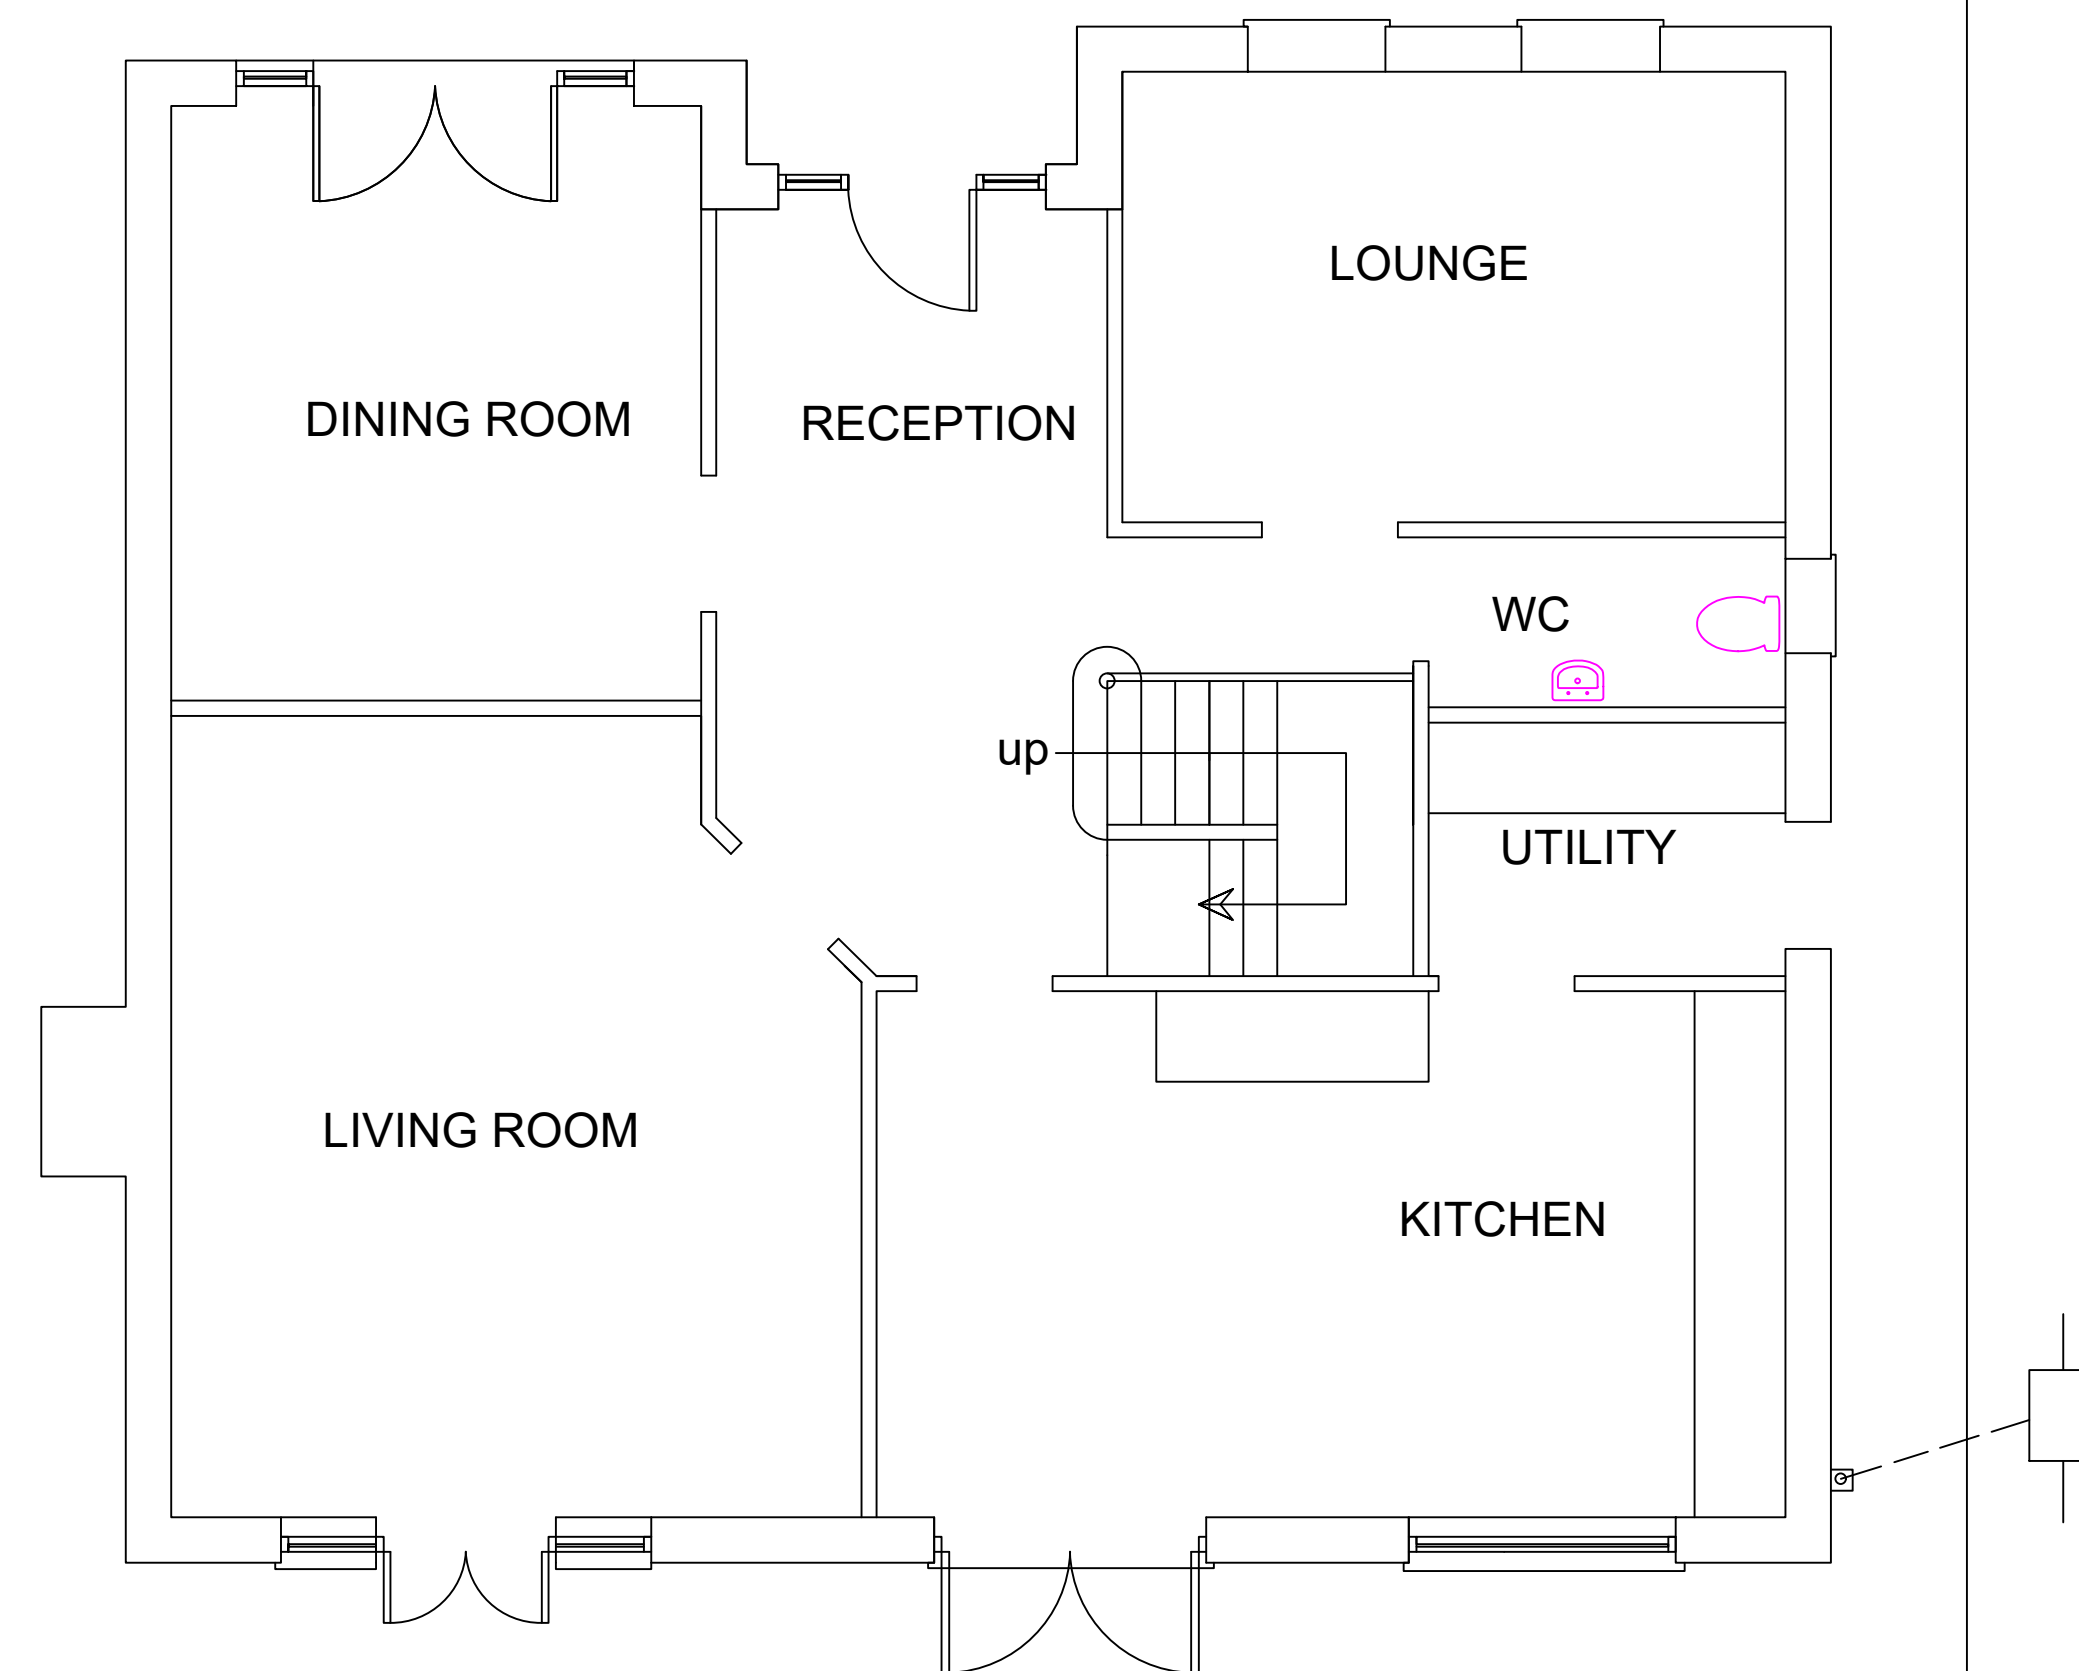

General Notes

No.	Revision/Issue	Date

Firm Name and Address

Project Name and Address

Existing & Proposed
GF Plans
8 Llys Y Ddraenog
Margam Village

Project

Sharpy

Date

26.05.2022

Scale

1:50

Sheet

B-03