





EXISTING REAR ELEVATION

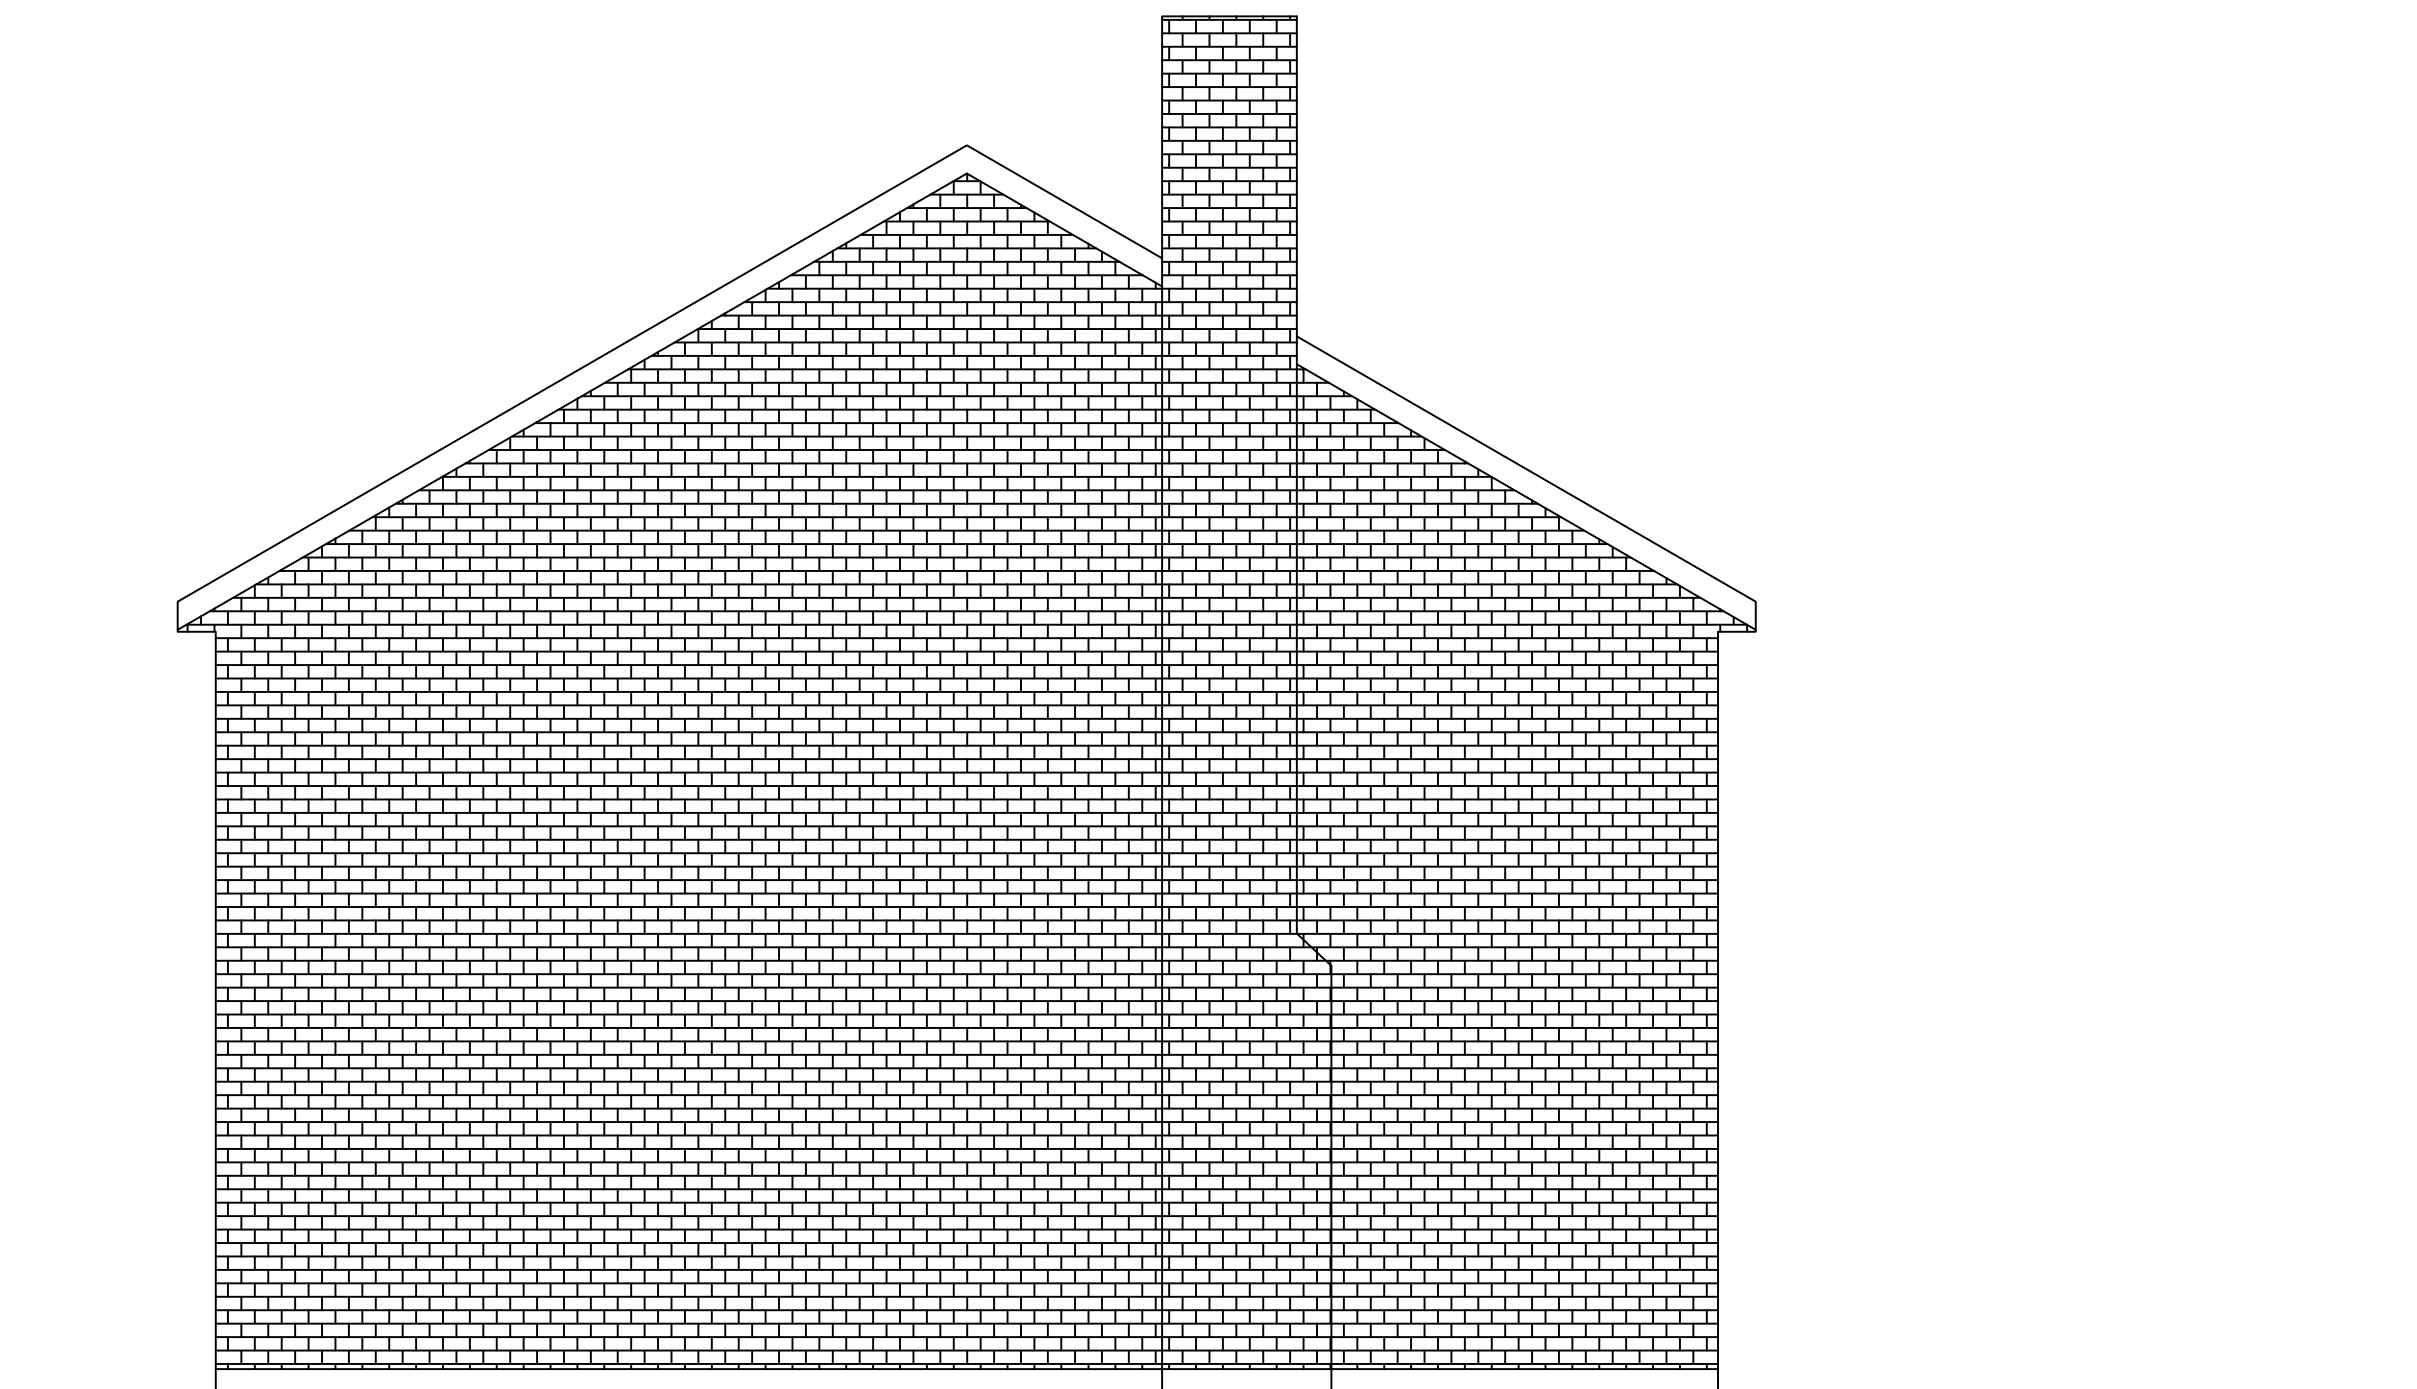

EXISTING SIDE ELEVATION

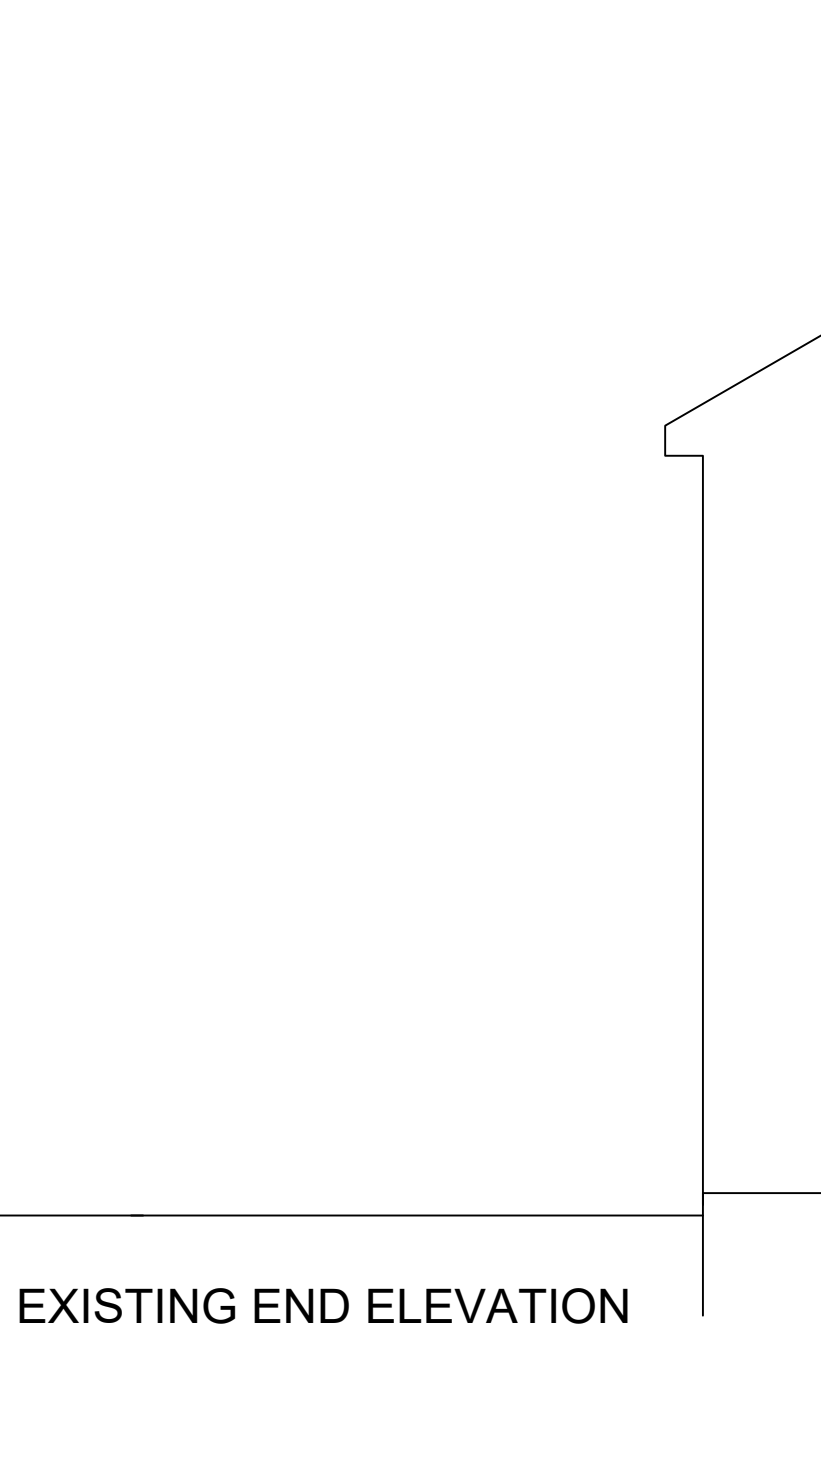

EXISTING END ELEVATION

General Notes

No.	Revision/Issue	Date
-----	----------------	------

Firm Name and Address

Project Name and Address

Existing Elevations
at
8 Llys Y Ddraenog
Margam Village

Project	Sharpy	Sheet
Date	26.05.2022	B-04
Scale	1:50	