


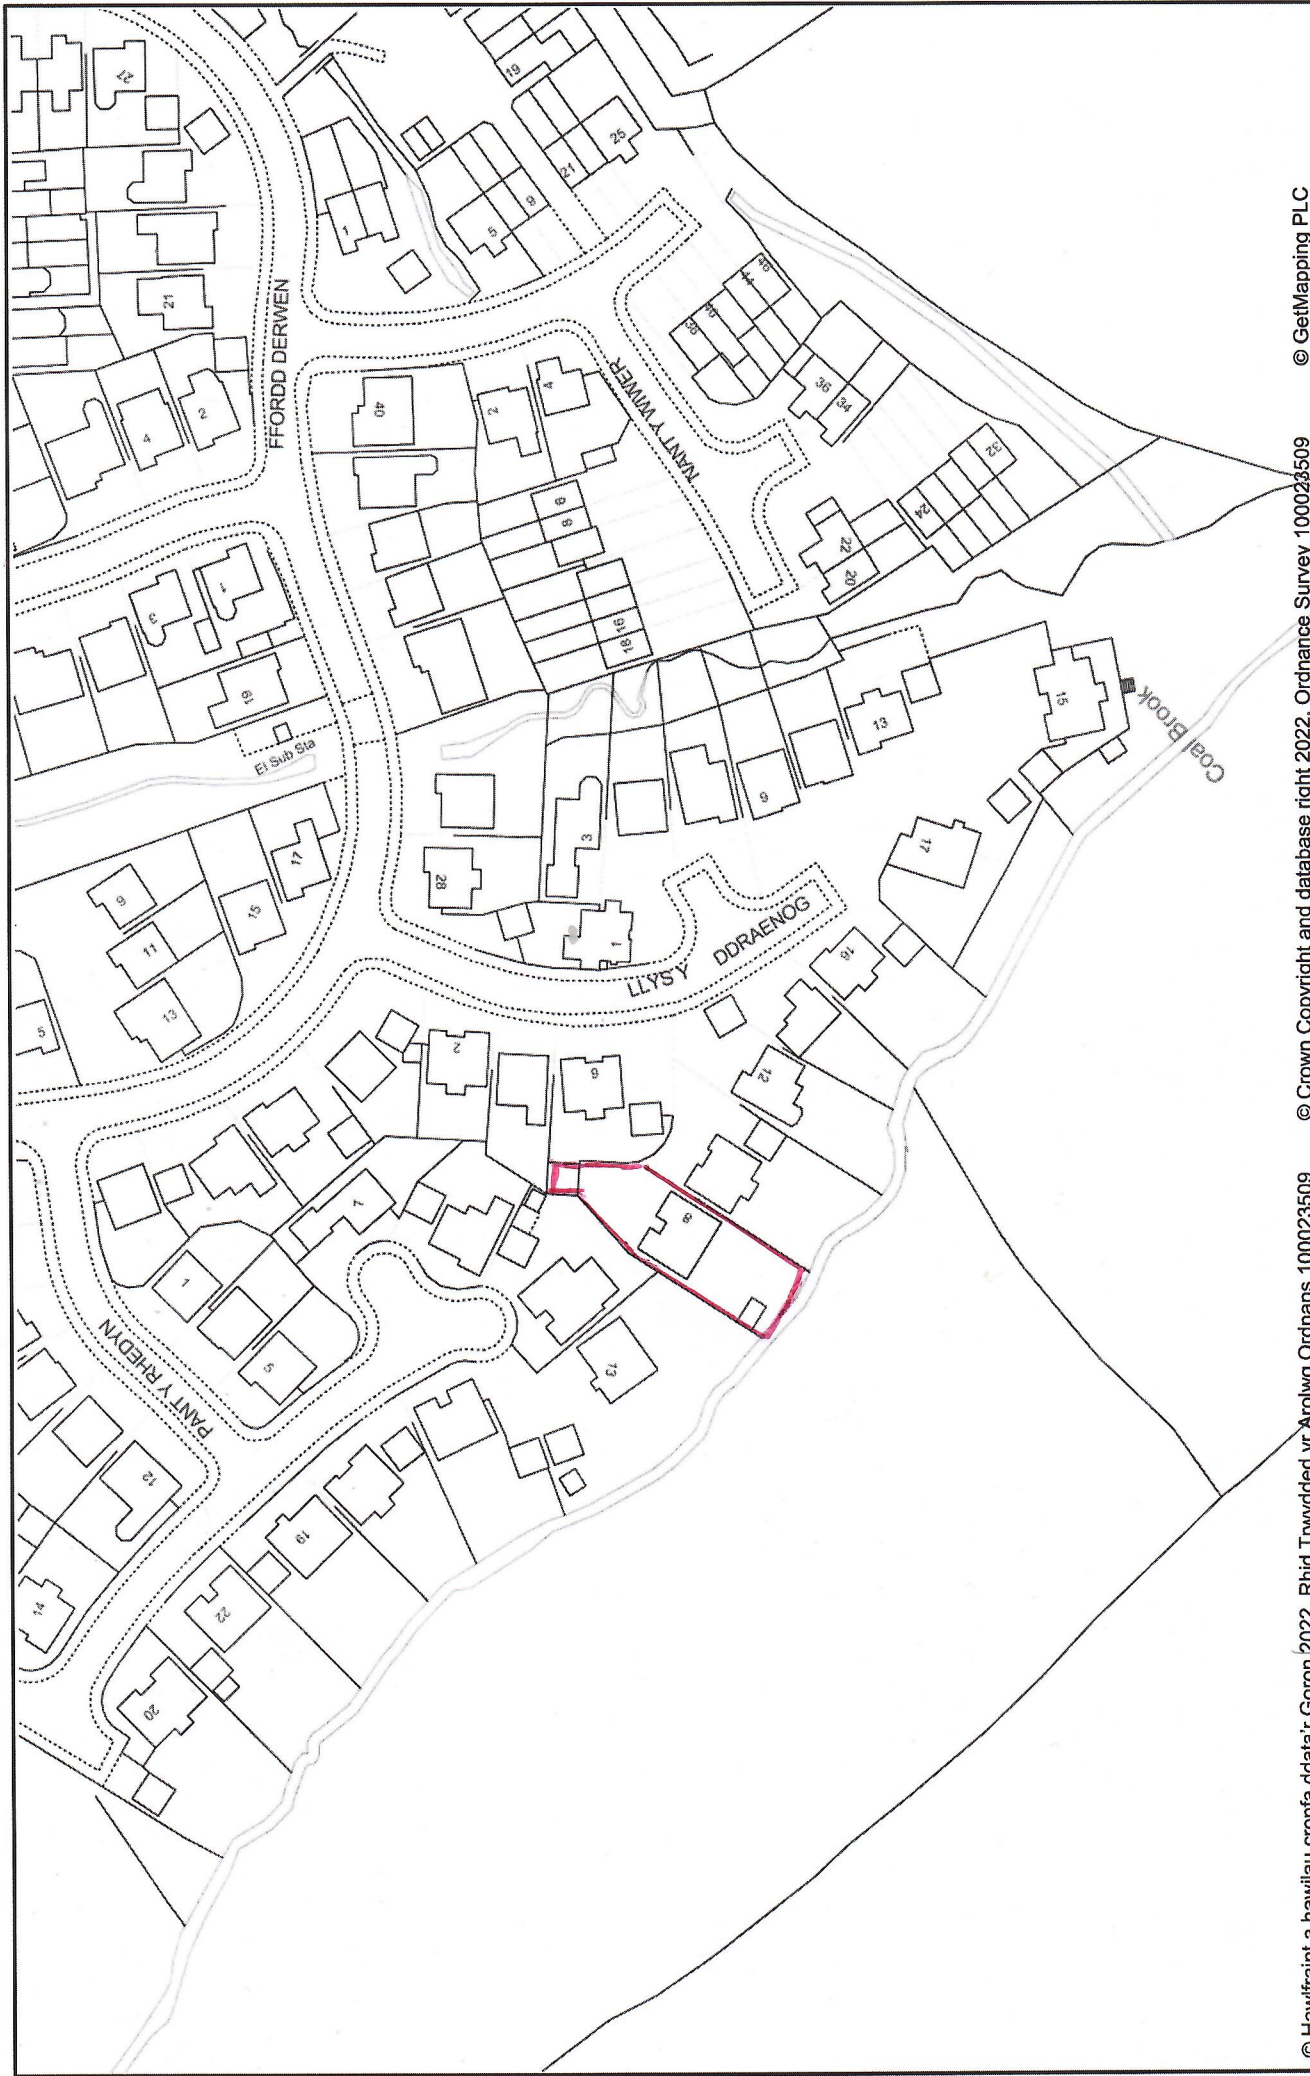

© Hawlfraint a hawliau cronfa ddata'r Goron 2022. Rhid Trwydded yr Arolwg Ordnans 100023509 © Crown Copyright and database right 2022. Ordnance Survey 100023509 © GetMapping PLC



This plan is for illustrative purposes only and should not be used as a legal document.

8 Llys Y Ddraenog, 1:1250 @ A4

Scale: 1:1250
Date: 31/05/2022