


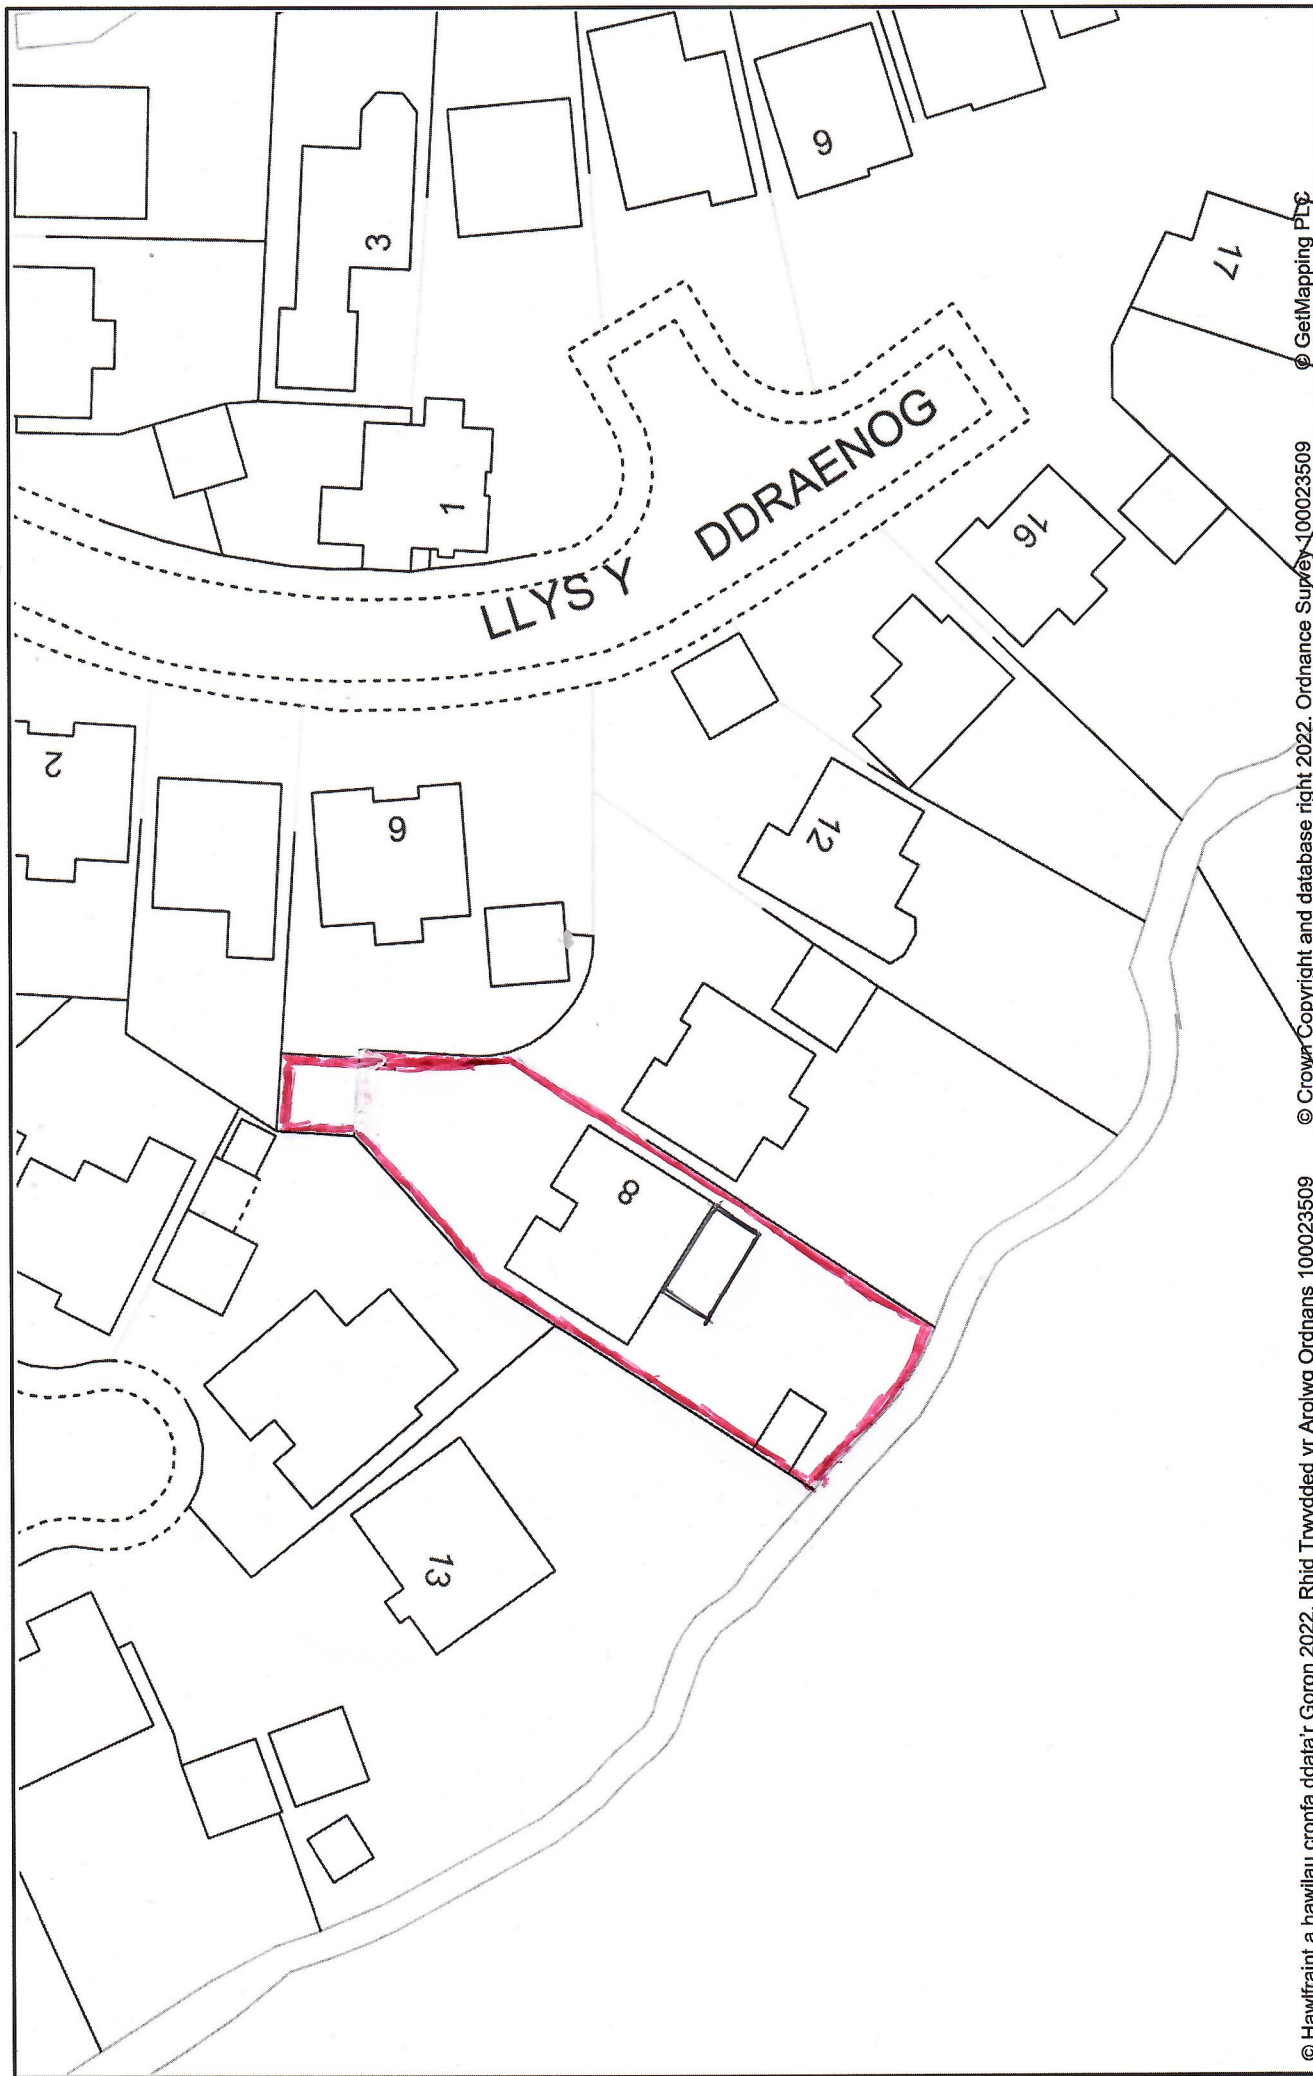

© Hawlfraint a hawilau cronfa ddata'r Goron 2022. Rhid Trwydded yr Arolwg Ordnans 100023509 © Crown Copyright and database right 2022. Ordnance Survey 100023509 © GetMapping Pty.

8 Lllys Y Ddraenog. 1:500 @ A4

This plan is for illustrative purposes only and should not be used as a legal document.

Scale: 1:500  
Date: 31/05/2022