



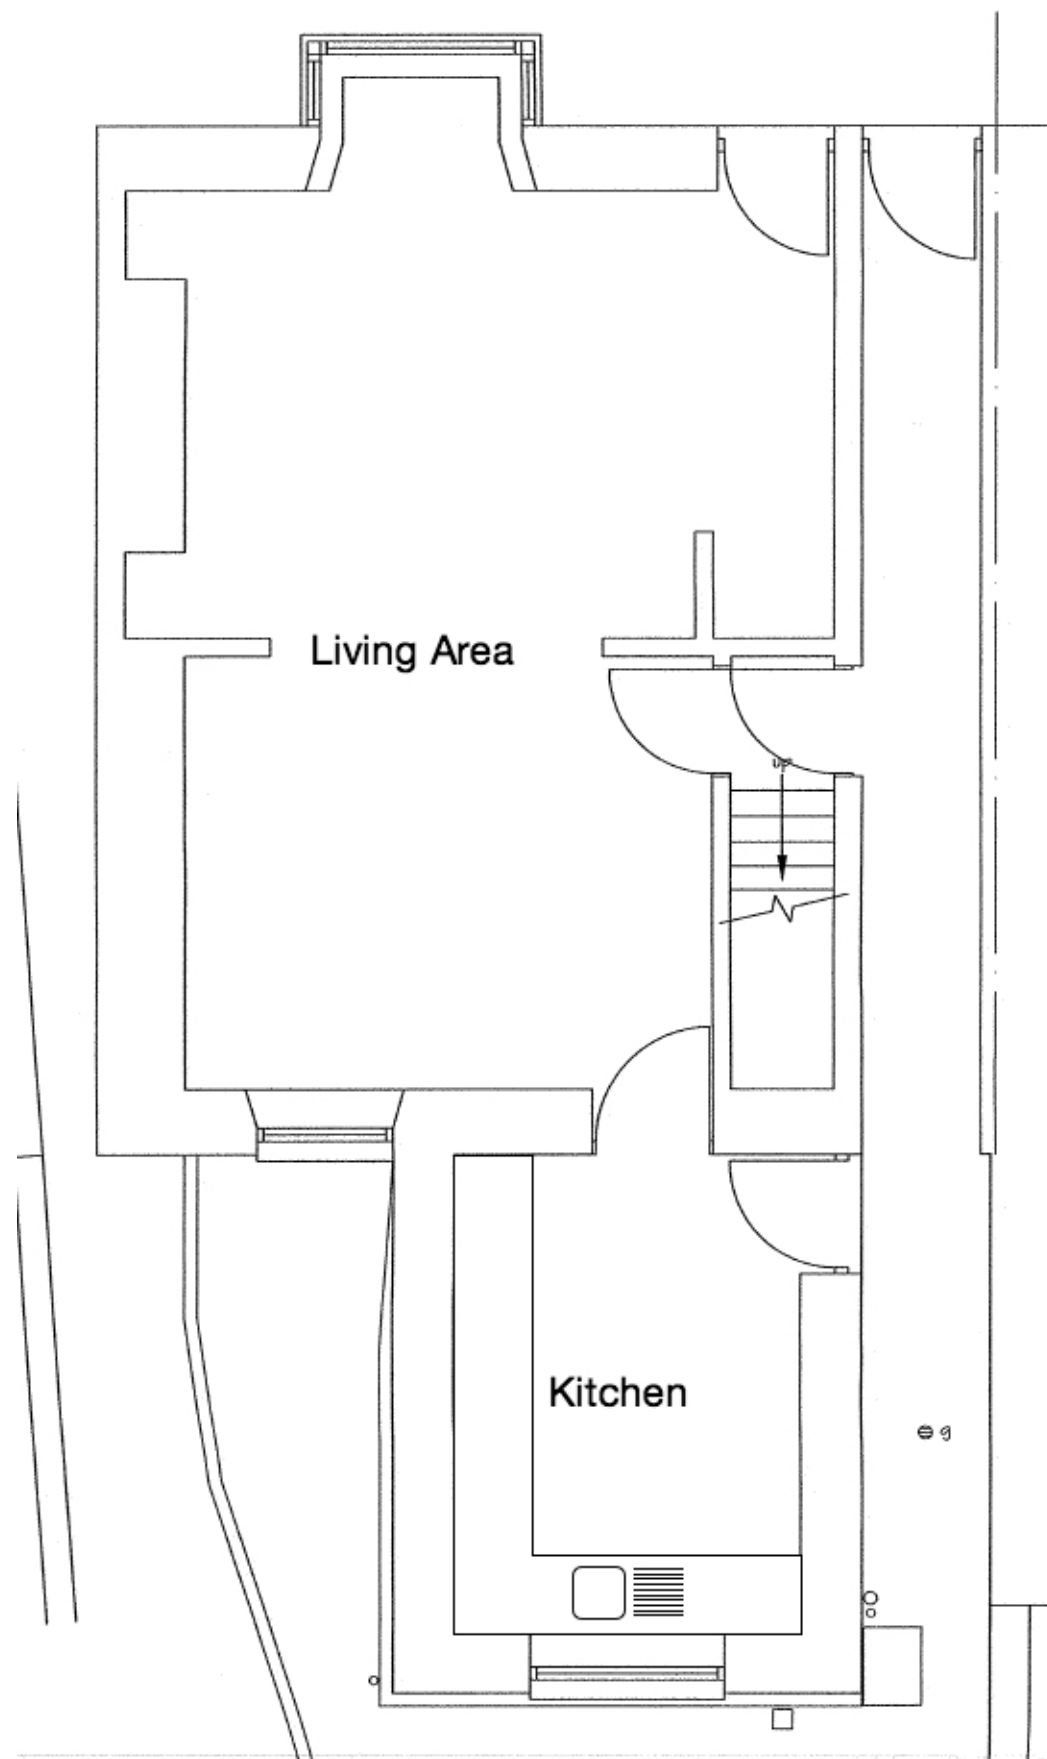

GROUND FLOOR PLAN

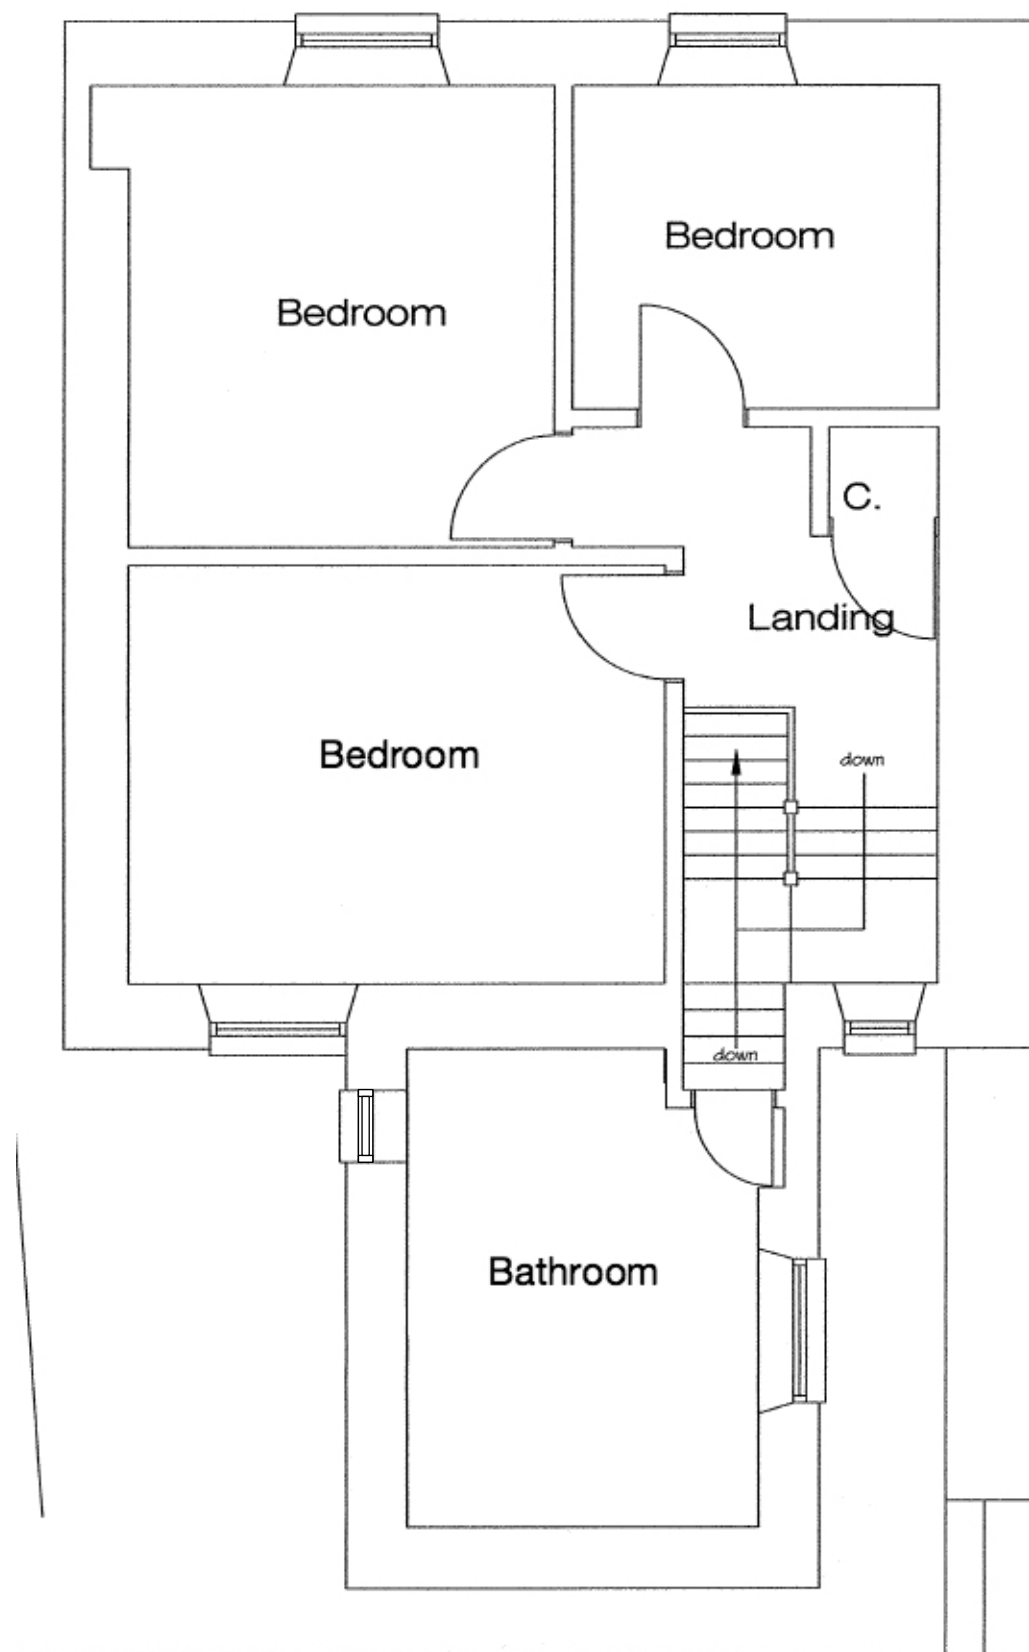

FIRST FLOOR PLAN

llew thomas design

PROJECT:- Proposed Flat Conversion 182 New Road, Skewen Neath SA10 6HD	EXISTING FLOOR PLANS	DRWG NO:- P-5/02	Scale @ A3	1:50	23 Knoll Avenue Uplands Swansea SA2 0JE [m]:0777 368 9836 [e]:llewthom@gmail.com
			Rev:		
			Date:	04/2022	