



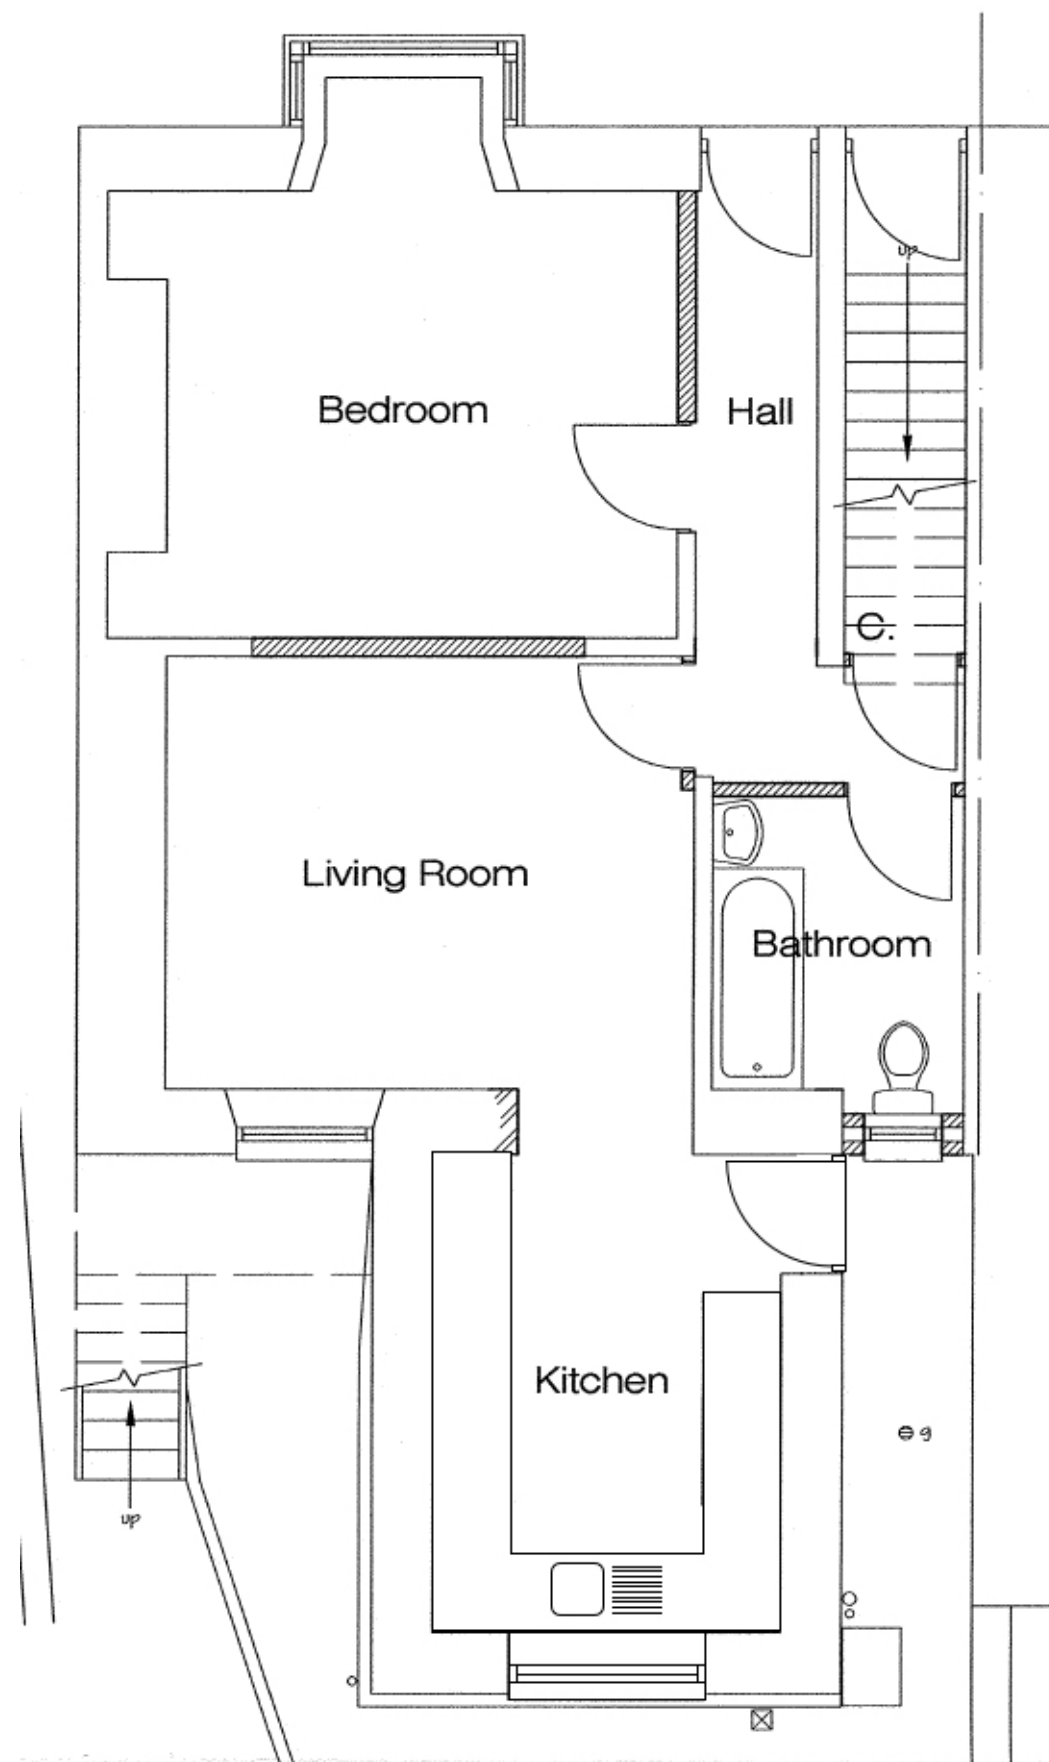

GROUND FLOOR PLAN

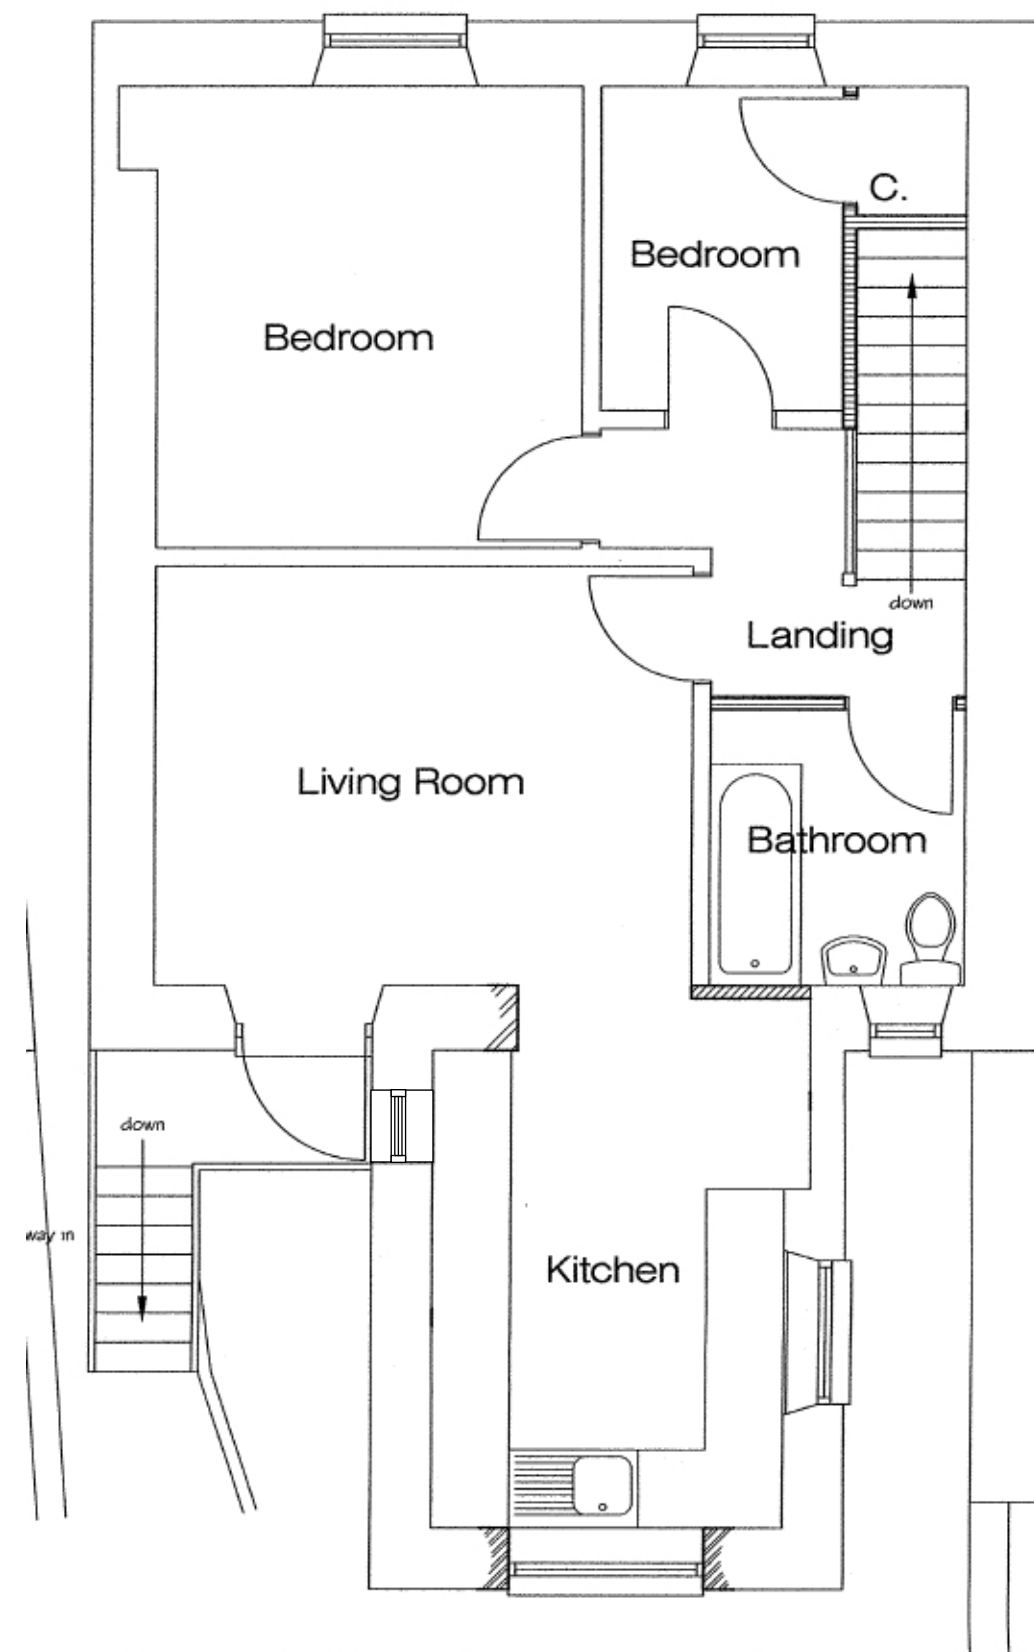

FIRST FLOOR PLAN

llew thomas design

PROJECT:-
Proposed Flat Conversion
182 New Road, Skewen
Neath SA10 6HD

PROPOSED
FLOOR
PLANS

DRWG NO:-
P-5/03

Scale @ A3	1:50
Rev:	
Date:	04/2022

23 Knoll Avenue
Uplands
Swansea SA2 0JE
[m]:0777 368 9836
[e]:llewthom@gmail.com