



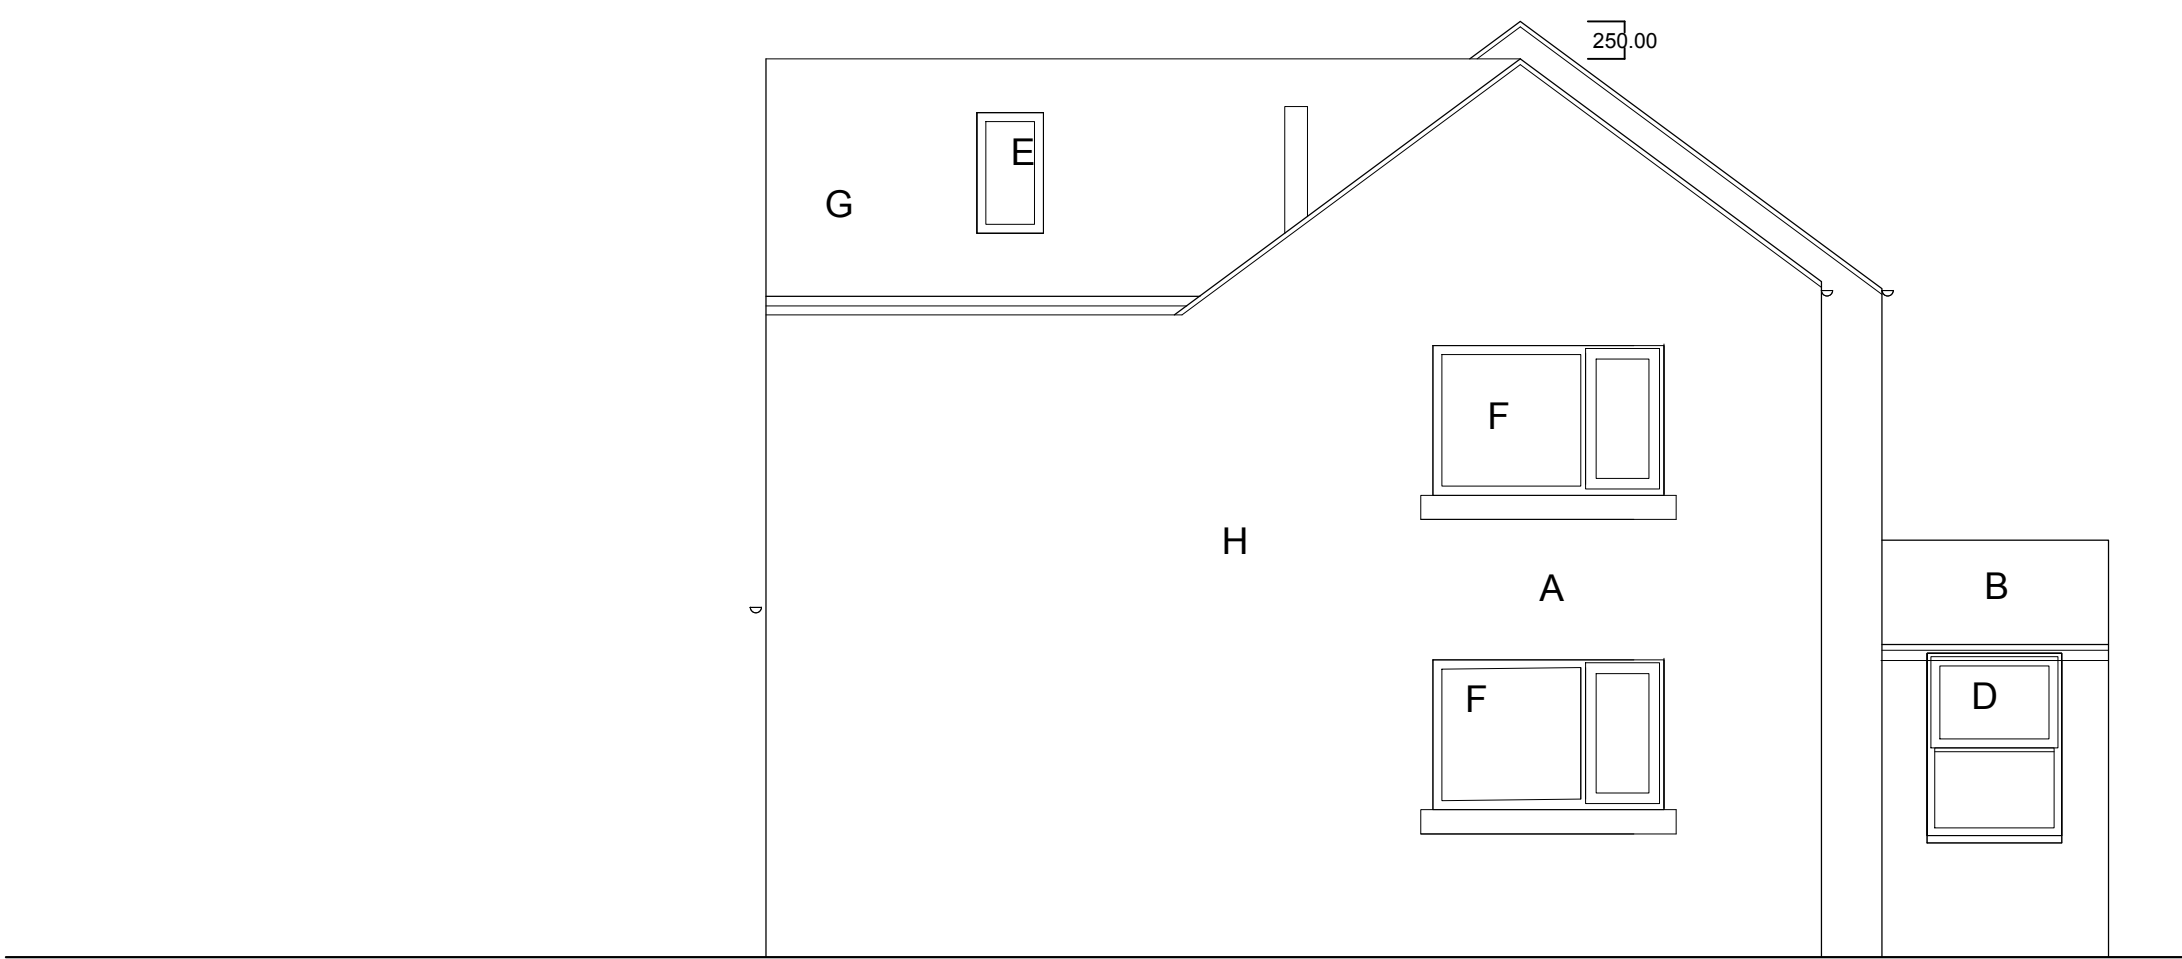


NORTH WEST

- A Existing Pebbledash
- B Existing Slate Roof Tiles
- C Painted Render
- D Dark Brown PVC Windows and Doors
- E Rooflight
- F Windows to match existing
- G Slate to match existing
- H Pebbledash to match existing

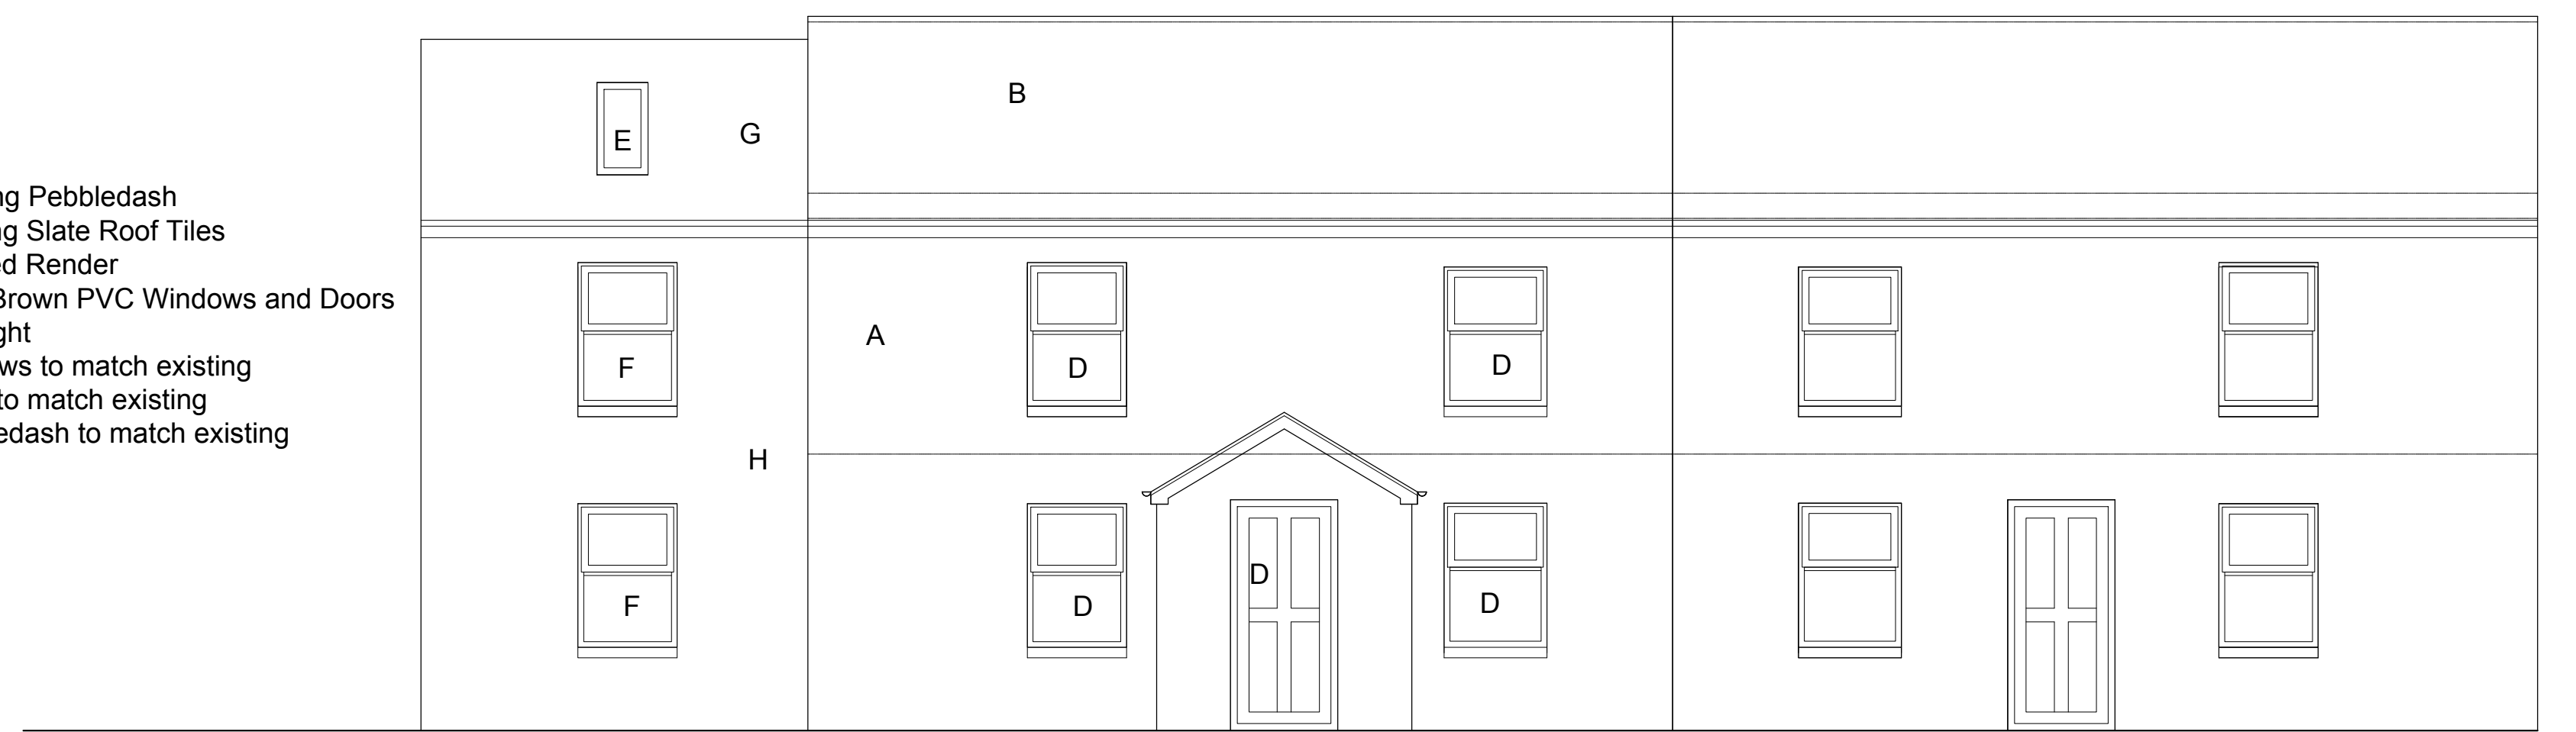

SOUTH WEST

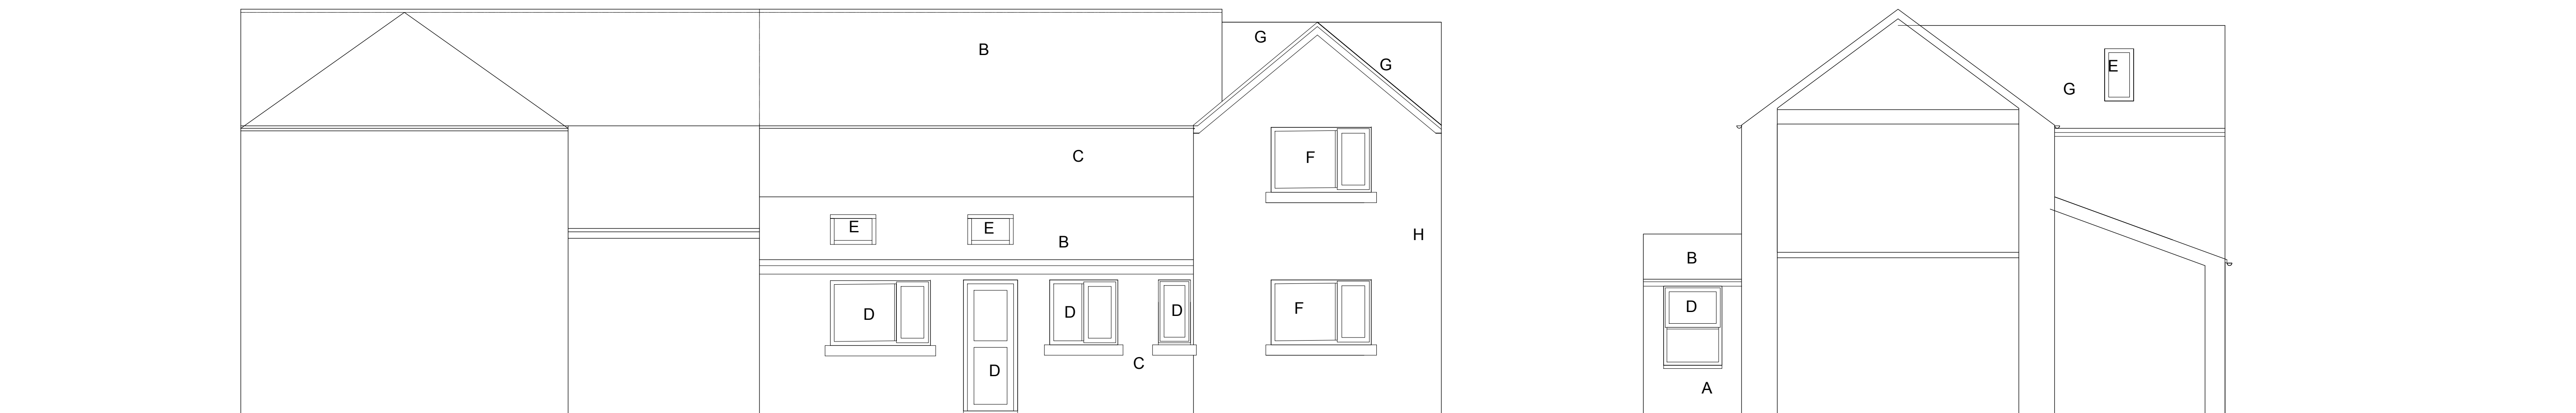

NORTH EAST

SOUTH EAST(PART SECTION)

1 0 1 2 3 4 5 6 7 8 9 10 11 12 13 14 15 16 17 18 19 20 metres

PROJECT

11 Hen Felin
Swansea
SA8 3HN

DRAWING

PROPOSED ELEVATIONS

SCALE

1:50 @A1

DATE

05.08.2020

DWG. NO.

370.04

REVISION

06.06.2022

AIR ARCHITECTURE

1 BRYNMILL TERRACE
SWANSEA SA2 OBA
+44 1792 465584