

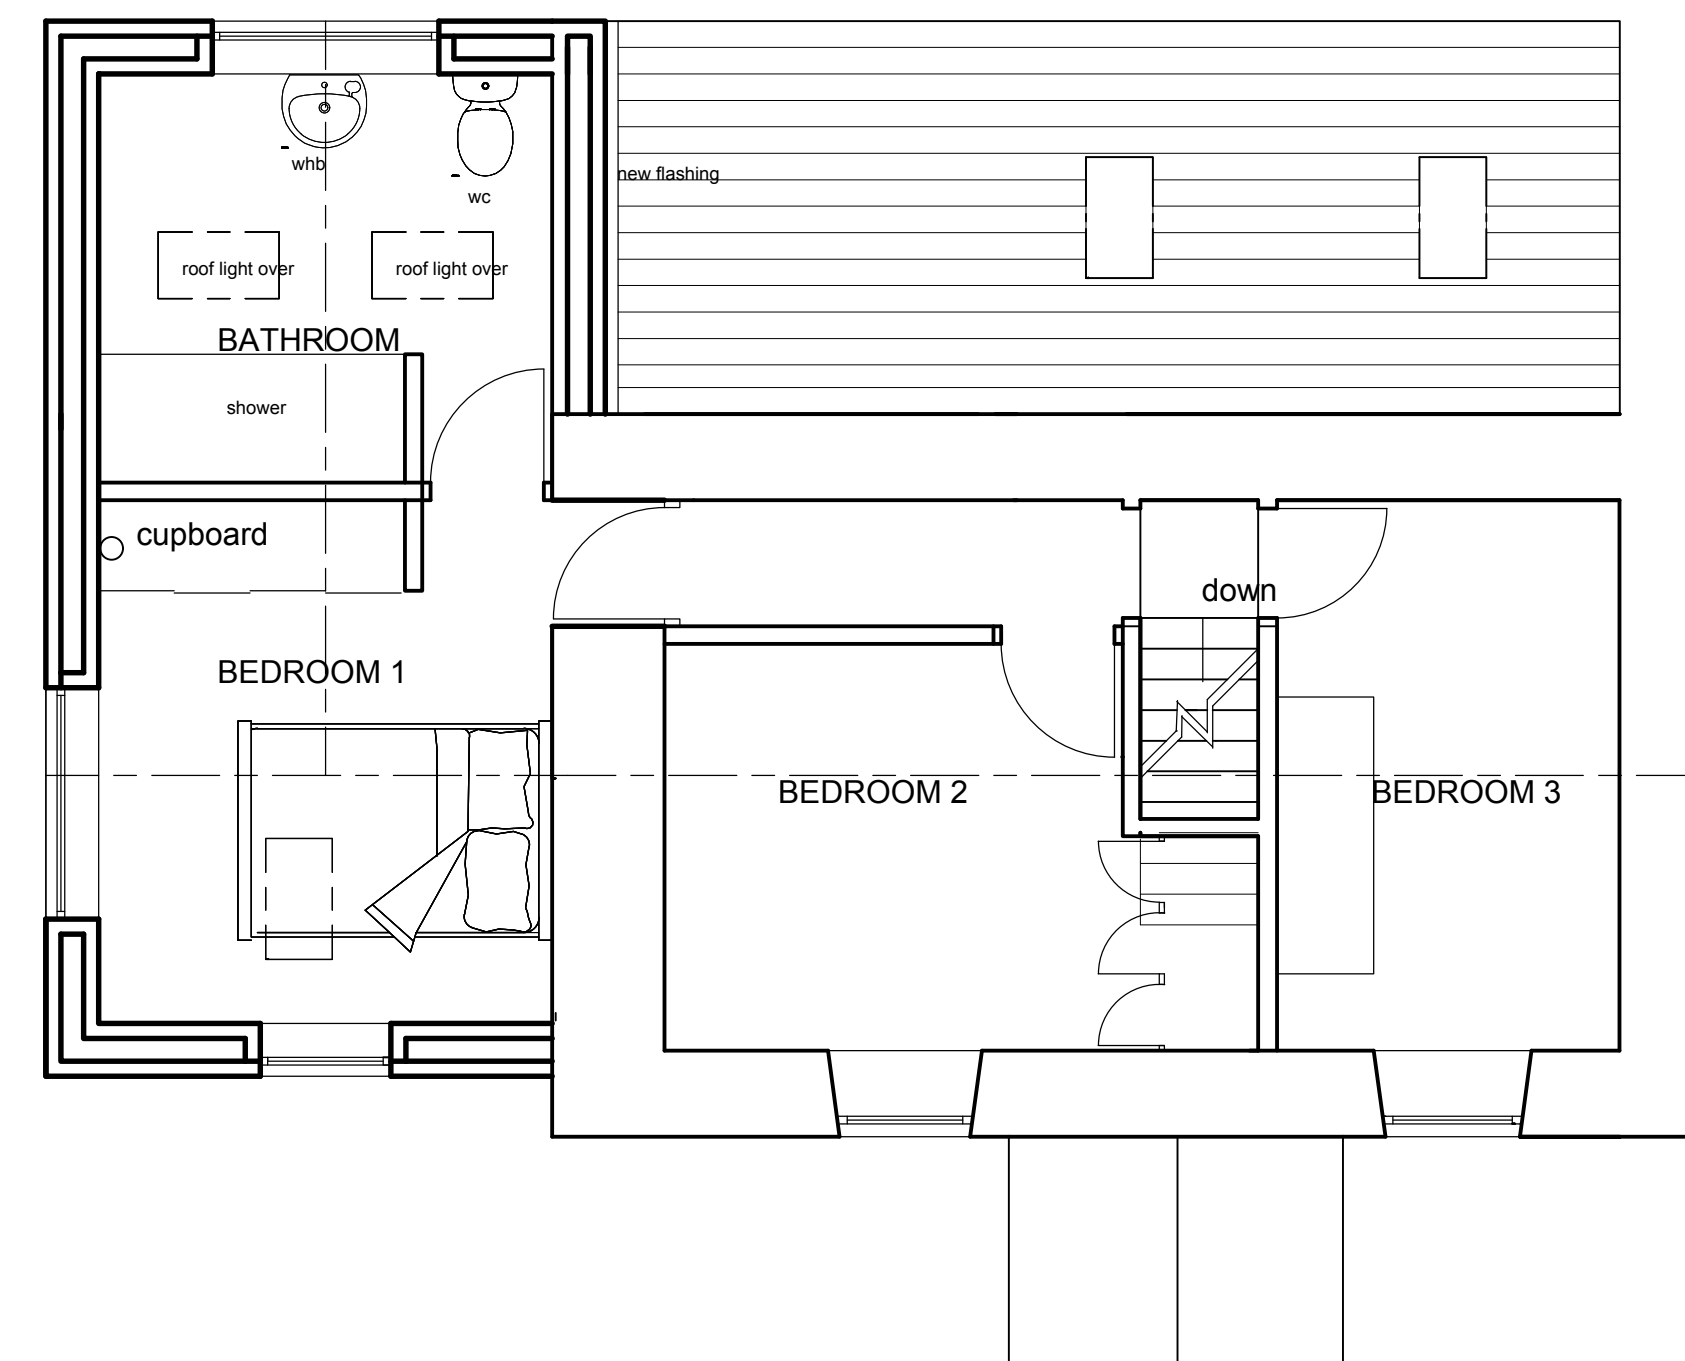


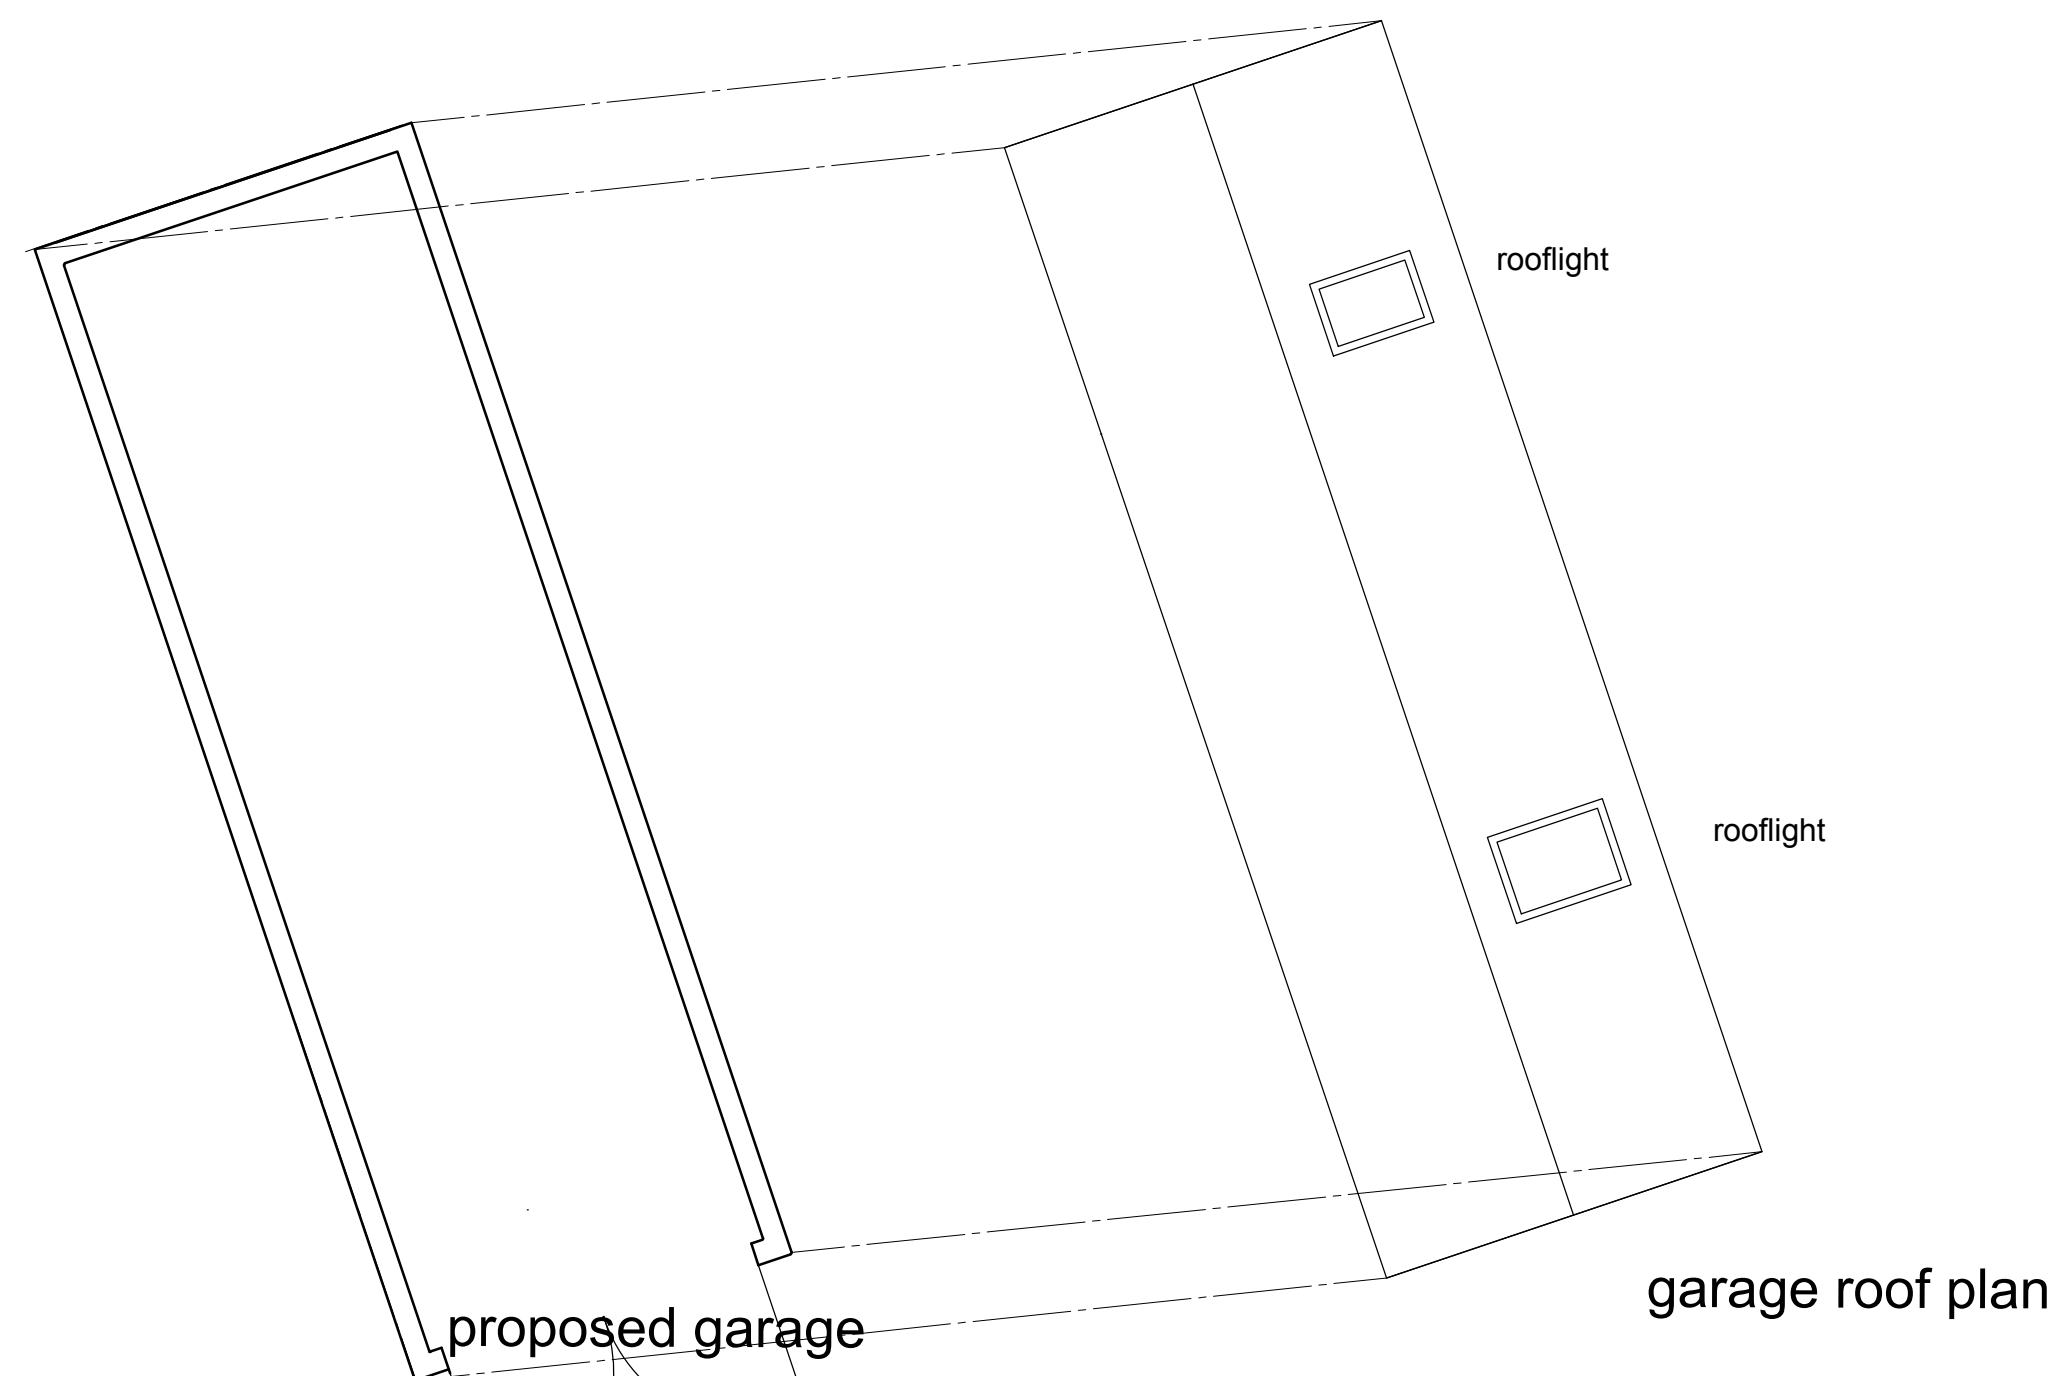

FIRST
FLOOR
PLAN

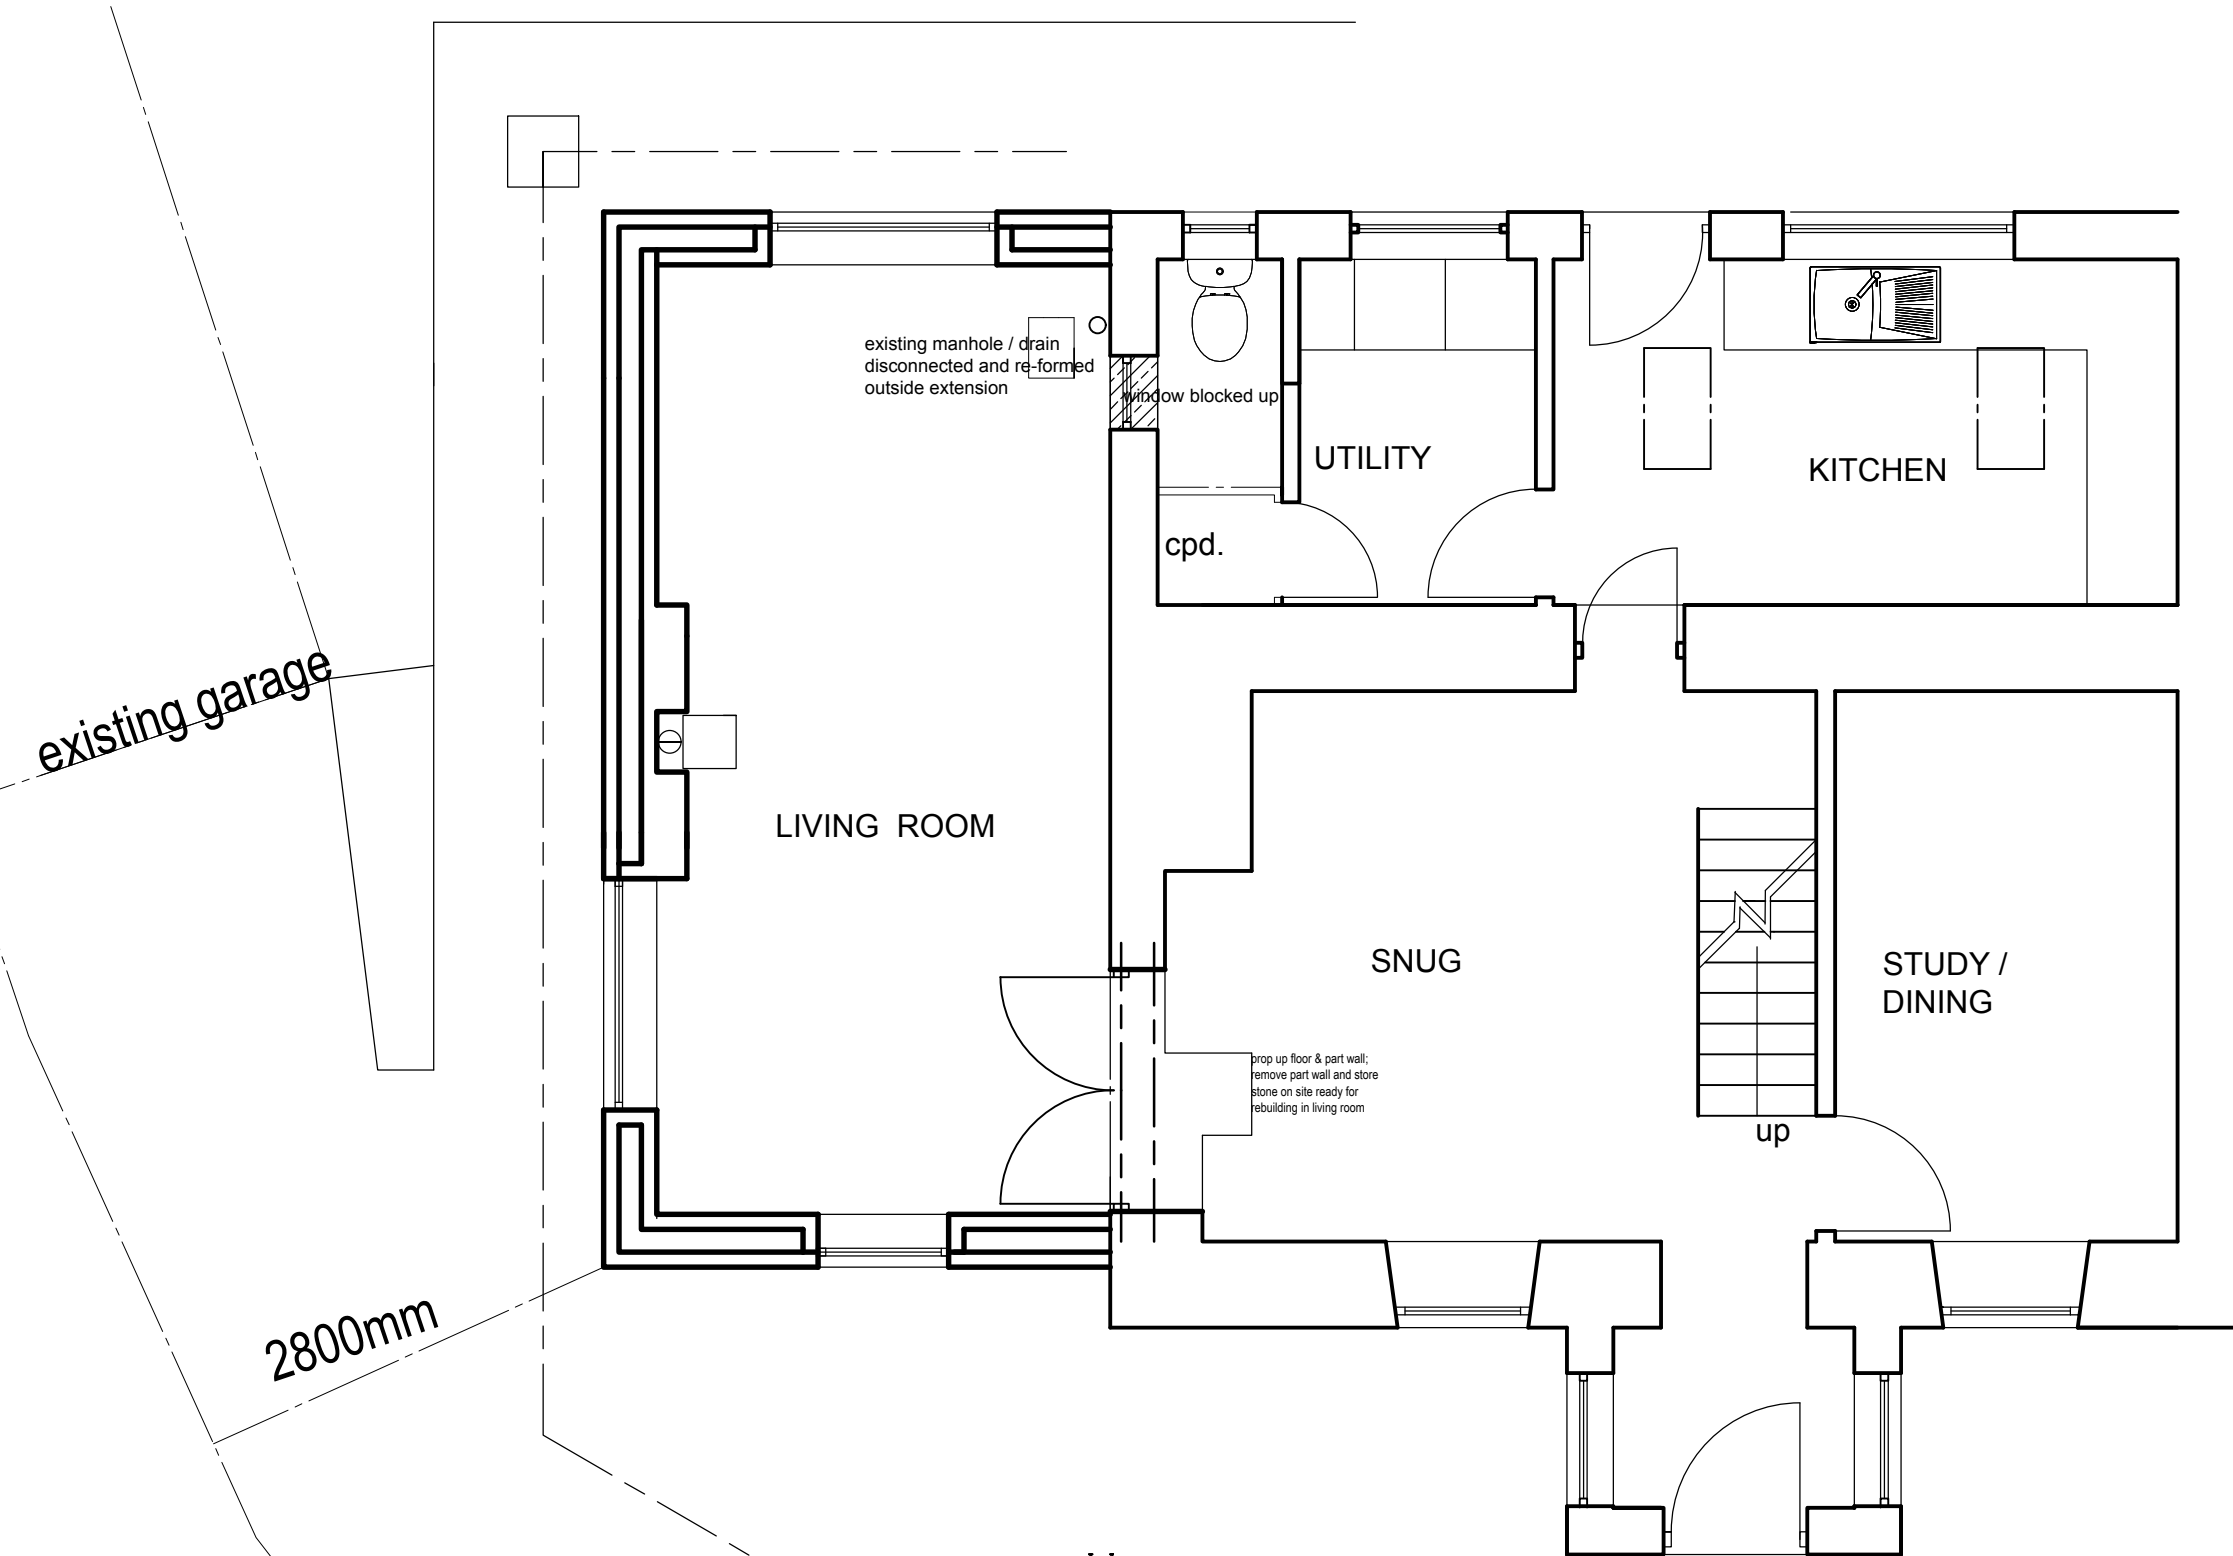

GROUND
FLOOR
PLAN

PROJECT	DRAWING	SCALE	DATE	DWG. NO.	REVISION	Author
11 HEN FELSIN SWANSEA	PROPOSED PLANS	1:50	05.08.2020	270.01	A 23.04.2021 B 27.04.2022 C 06.08.2022	11 HEN FELSIN SWANSEA 04 1702 86594