



1800mm timber fence

100x100mm treated s.w. posts set into mass concrete foundation.

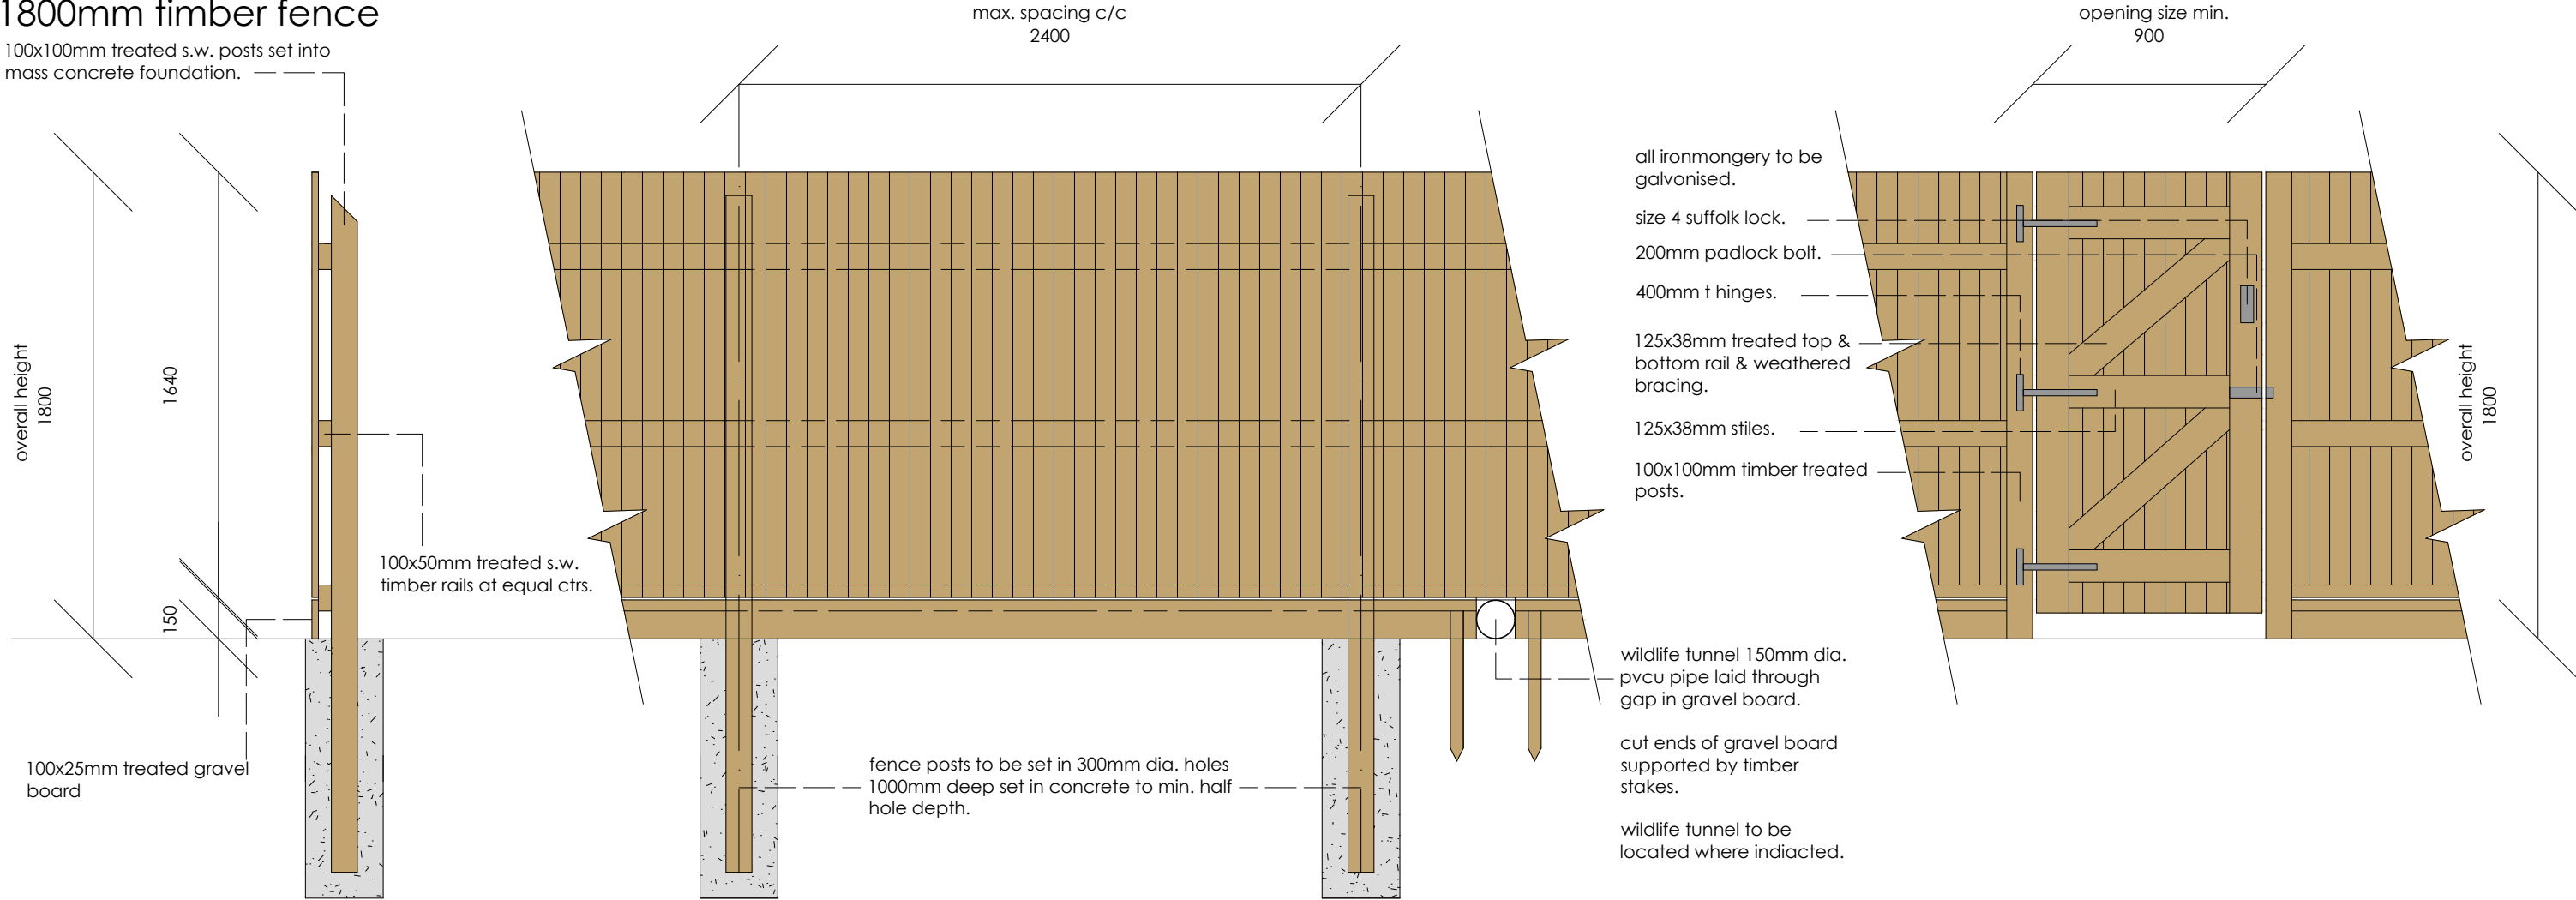

1200mm timber fence

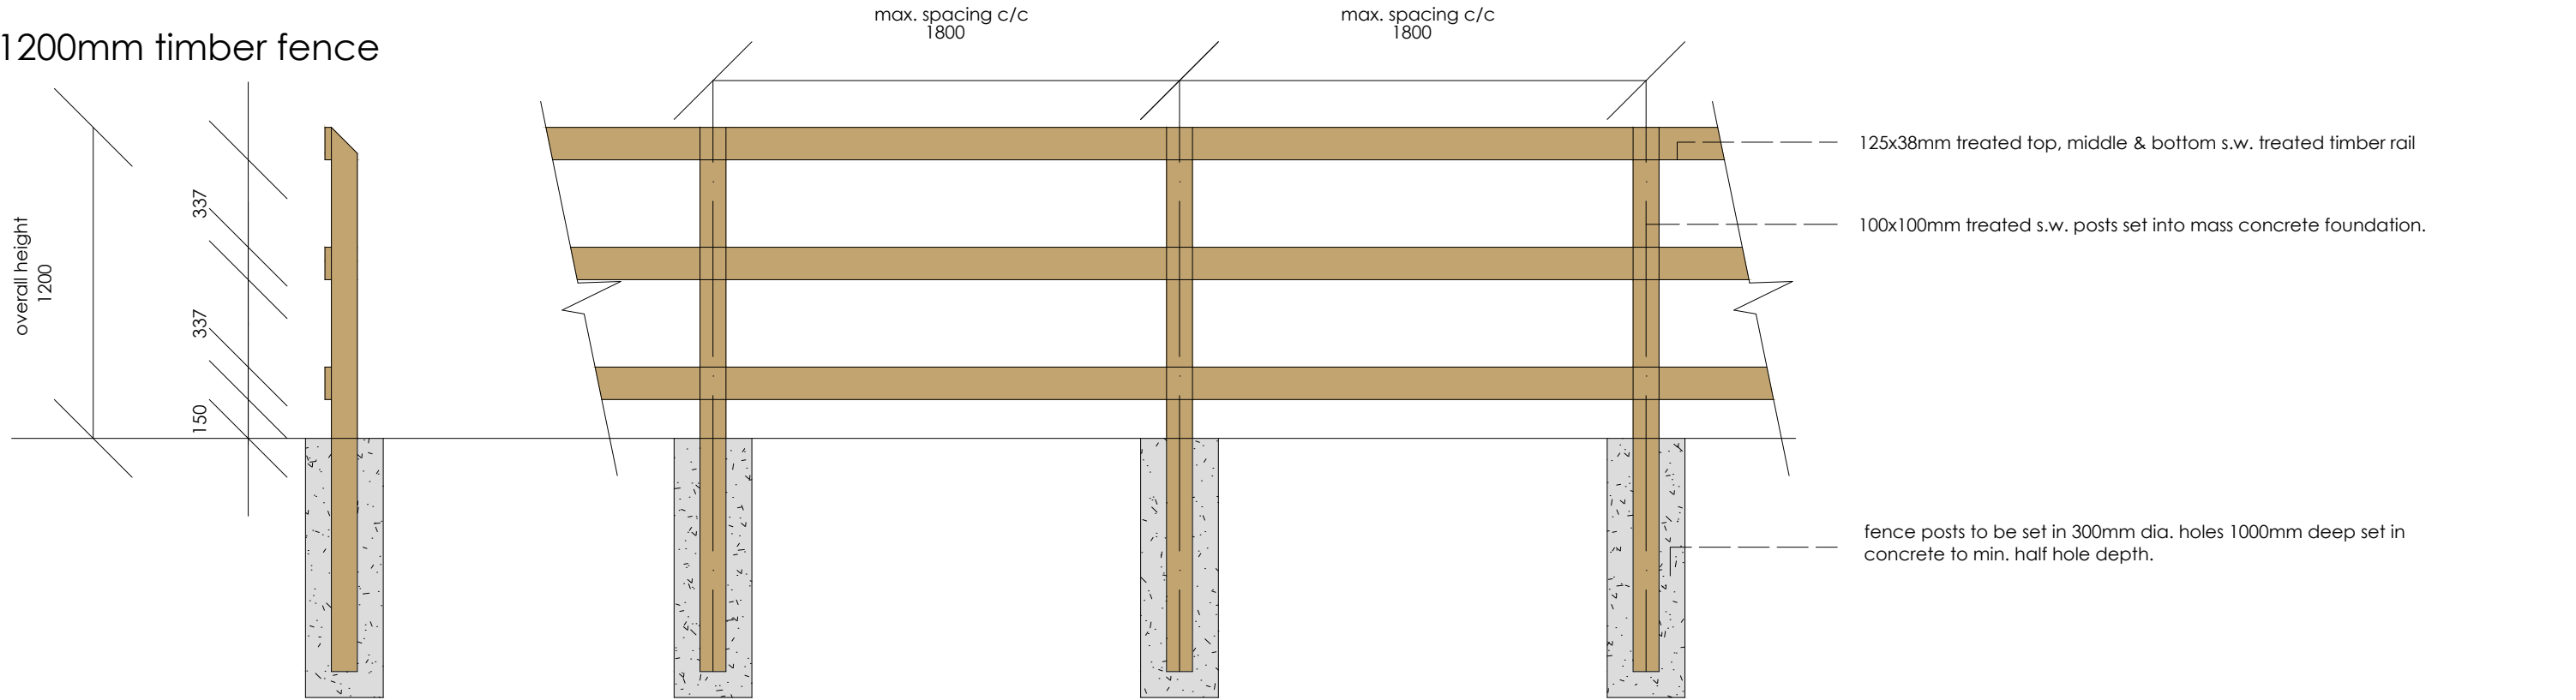

revision	
a	
b	
c	
d	
e	
f	
g	

project	drawing	date
LAND @ NEATH ROAD, RESOLVEN	BOUNDARY TREATMENTS	MARCH 2022
client	drawing no.	scale
CRYNANT PLANT & CONSTRUCTION LTD	21.251.12	1 25 @ A3
www.iplanarchitecture.co.uk	hello@iplanarchitecture.co.uk	07765 660189