


south east elevation
scale | 1:100



south west elevation




north west elevation

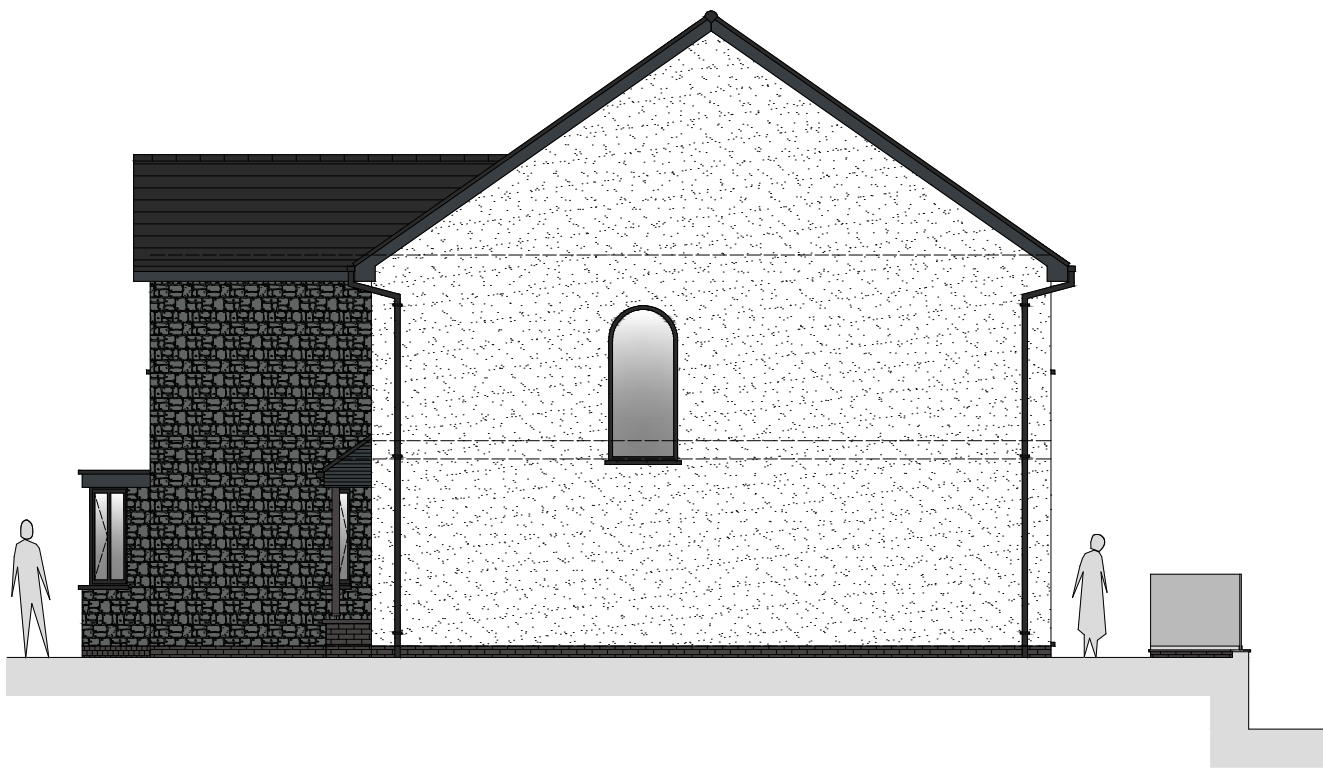


north east elevation

external finishes


- roof - cedar rivendale slate | colour blue/black
- walls - parex through colour smooth render 8mm medium scrape | white blanc - monoblanco (BL10)
- stonework - zolad classic | dark black natural slate
- brickwork - bistock staffordshire blue brickwork plinth with black mortar joints
- windows/doors - aluminium | colour black
- fascias - upvc | colour anthracite grey rd7016
- soffits - upvc | colour anthracite grey rd7016
- rainwater goods - black upvc

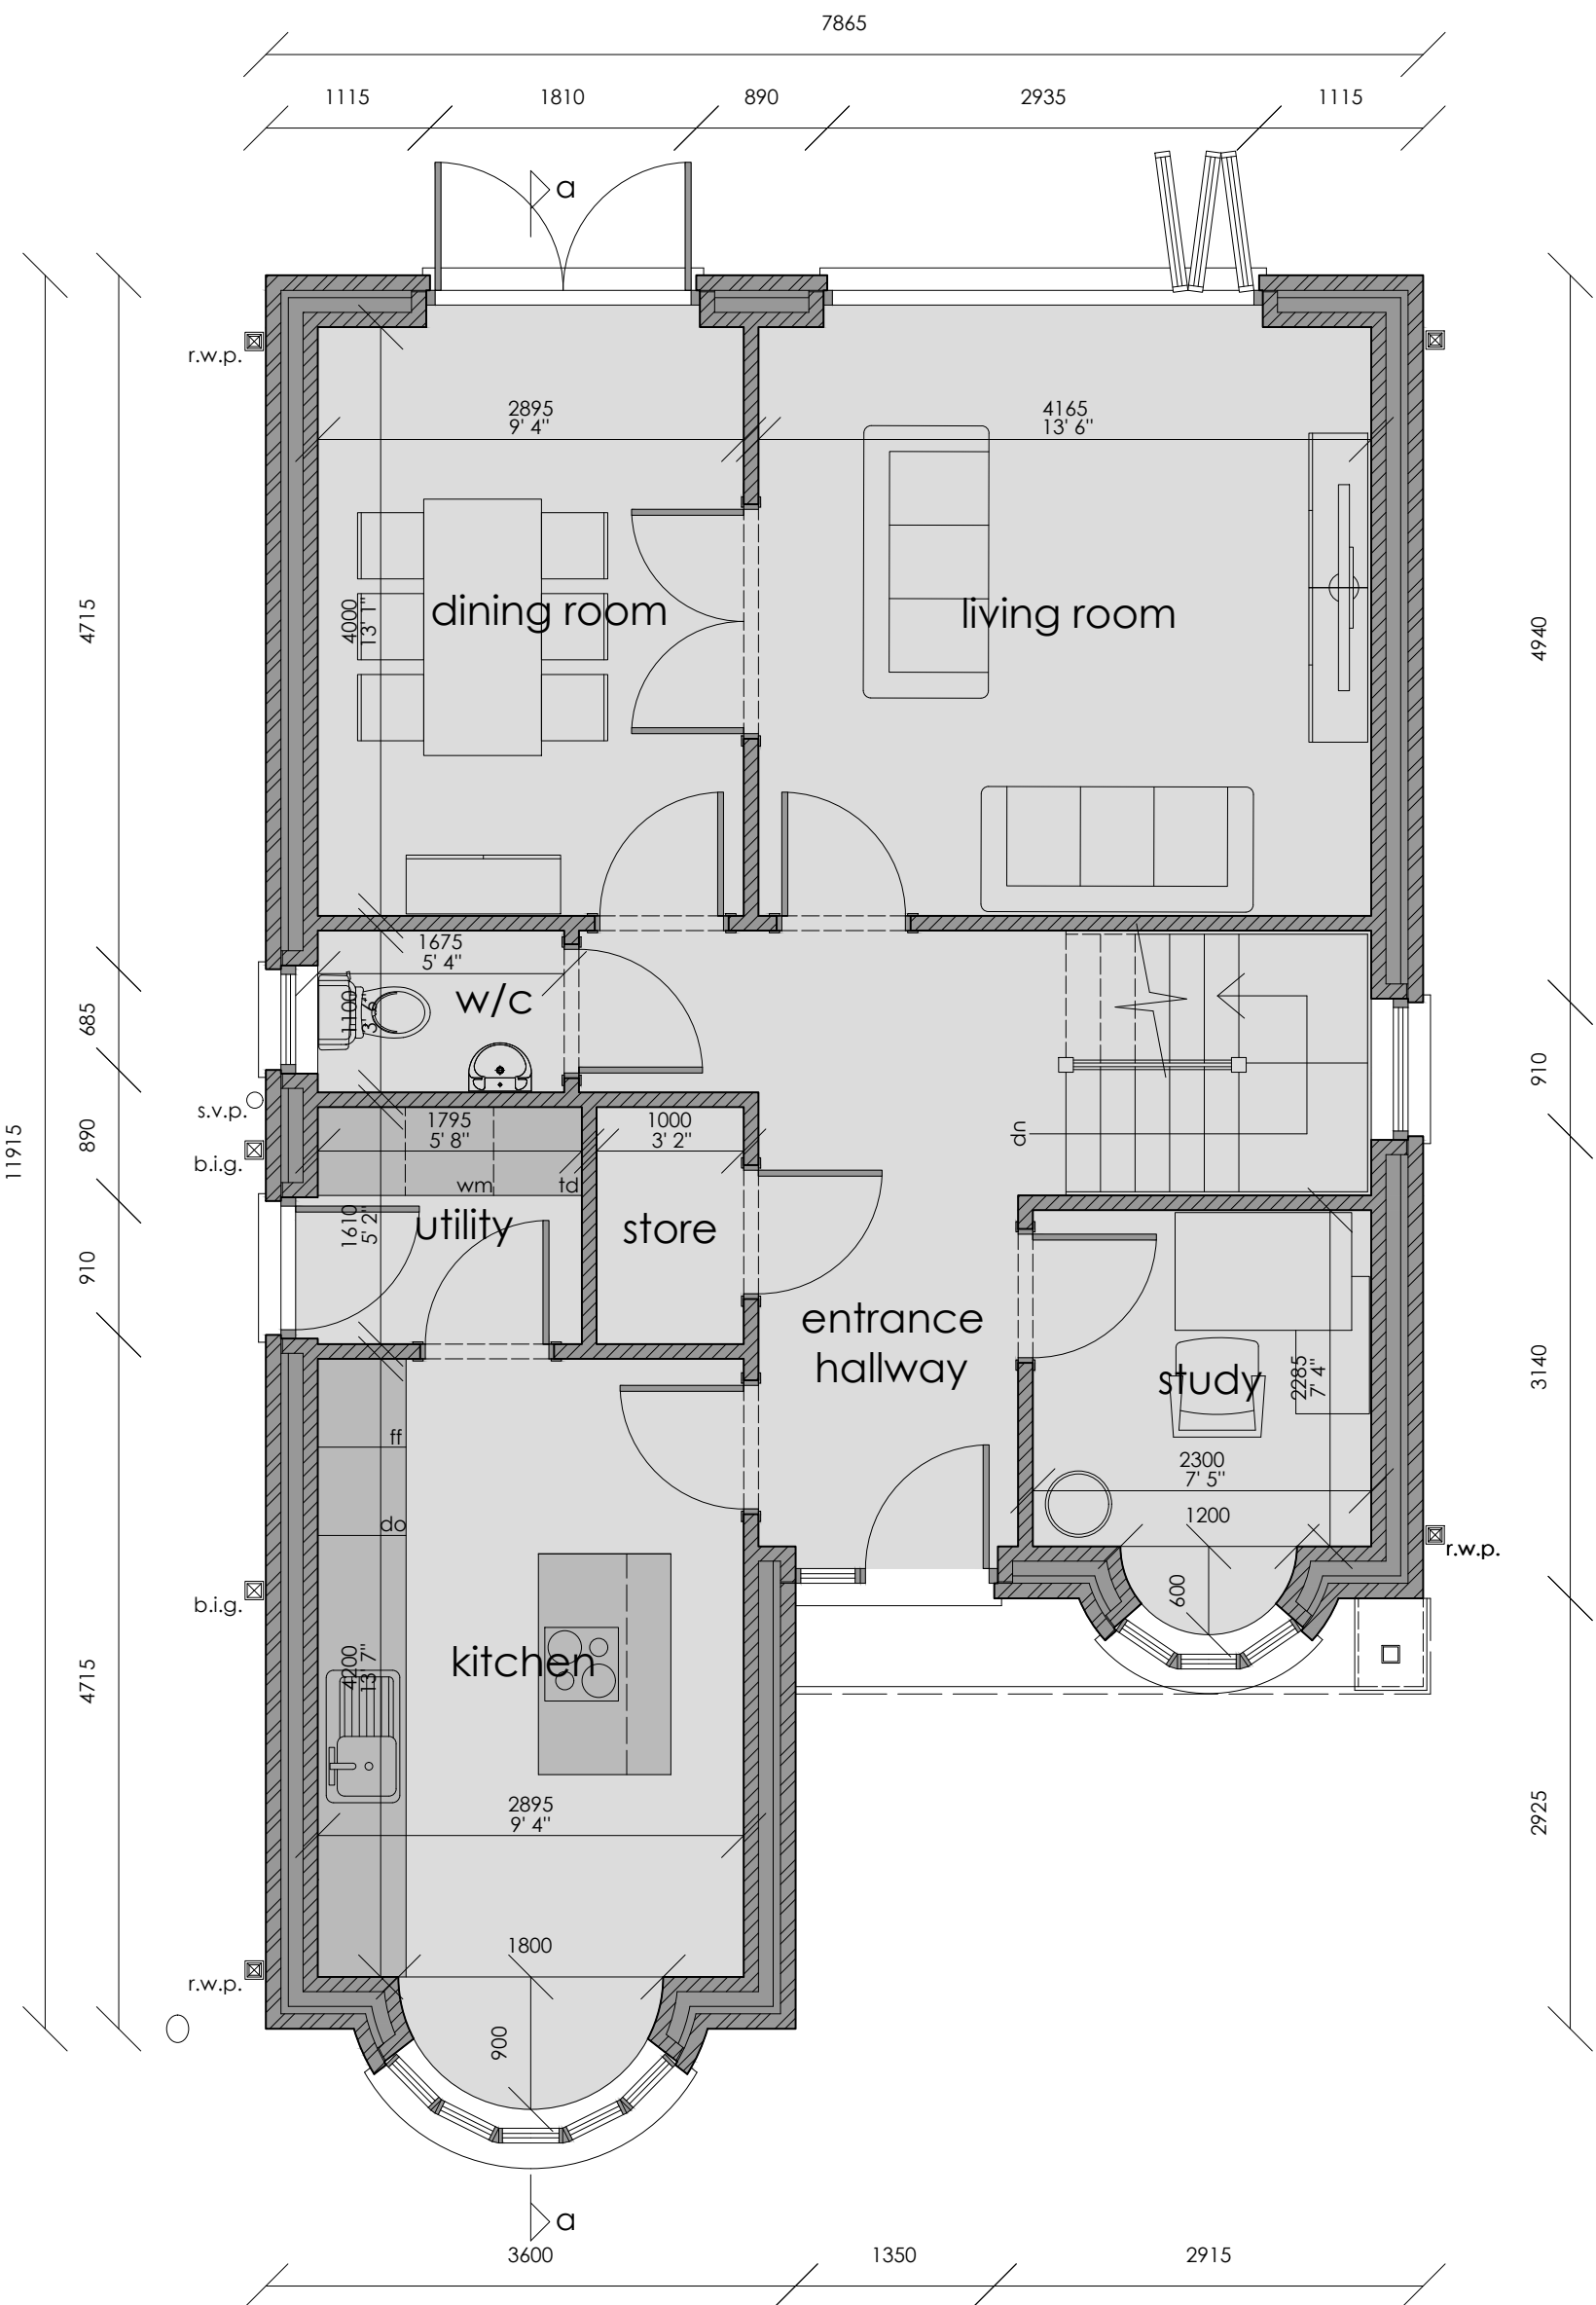


ground floor plan
scale | 1:50

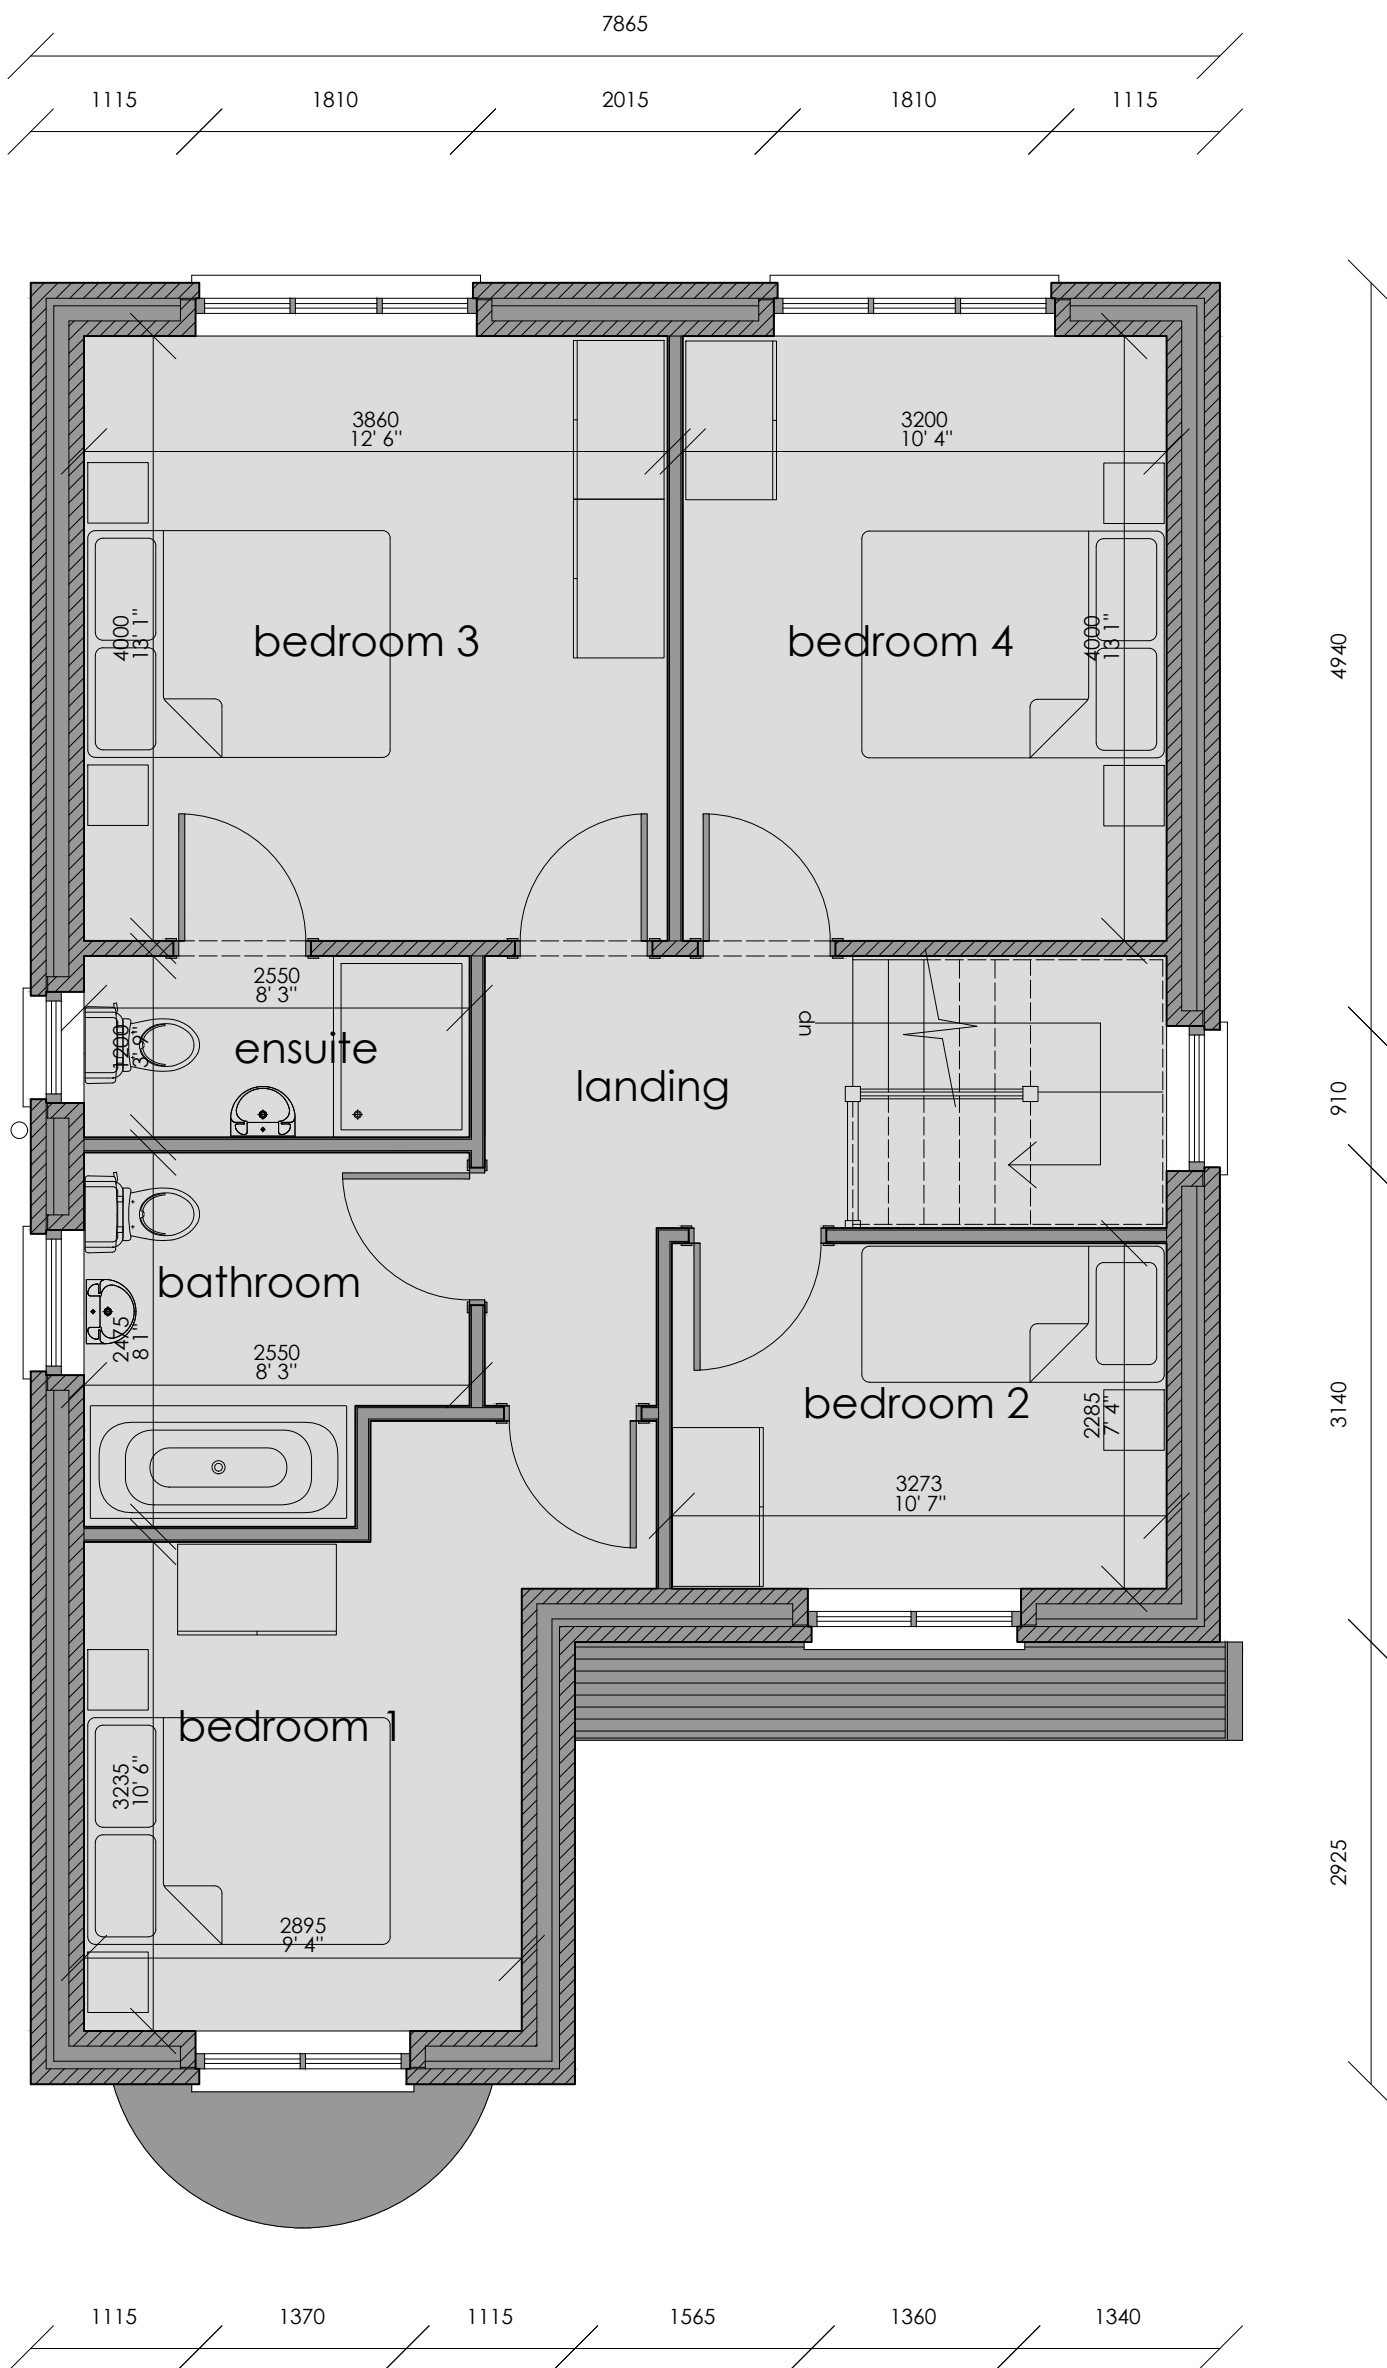

first floor plan

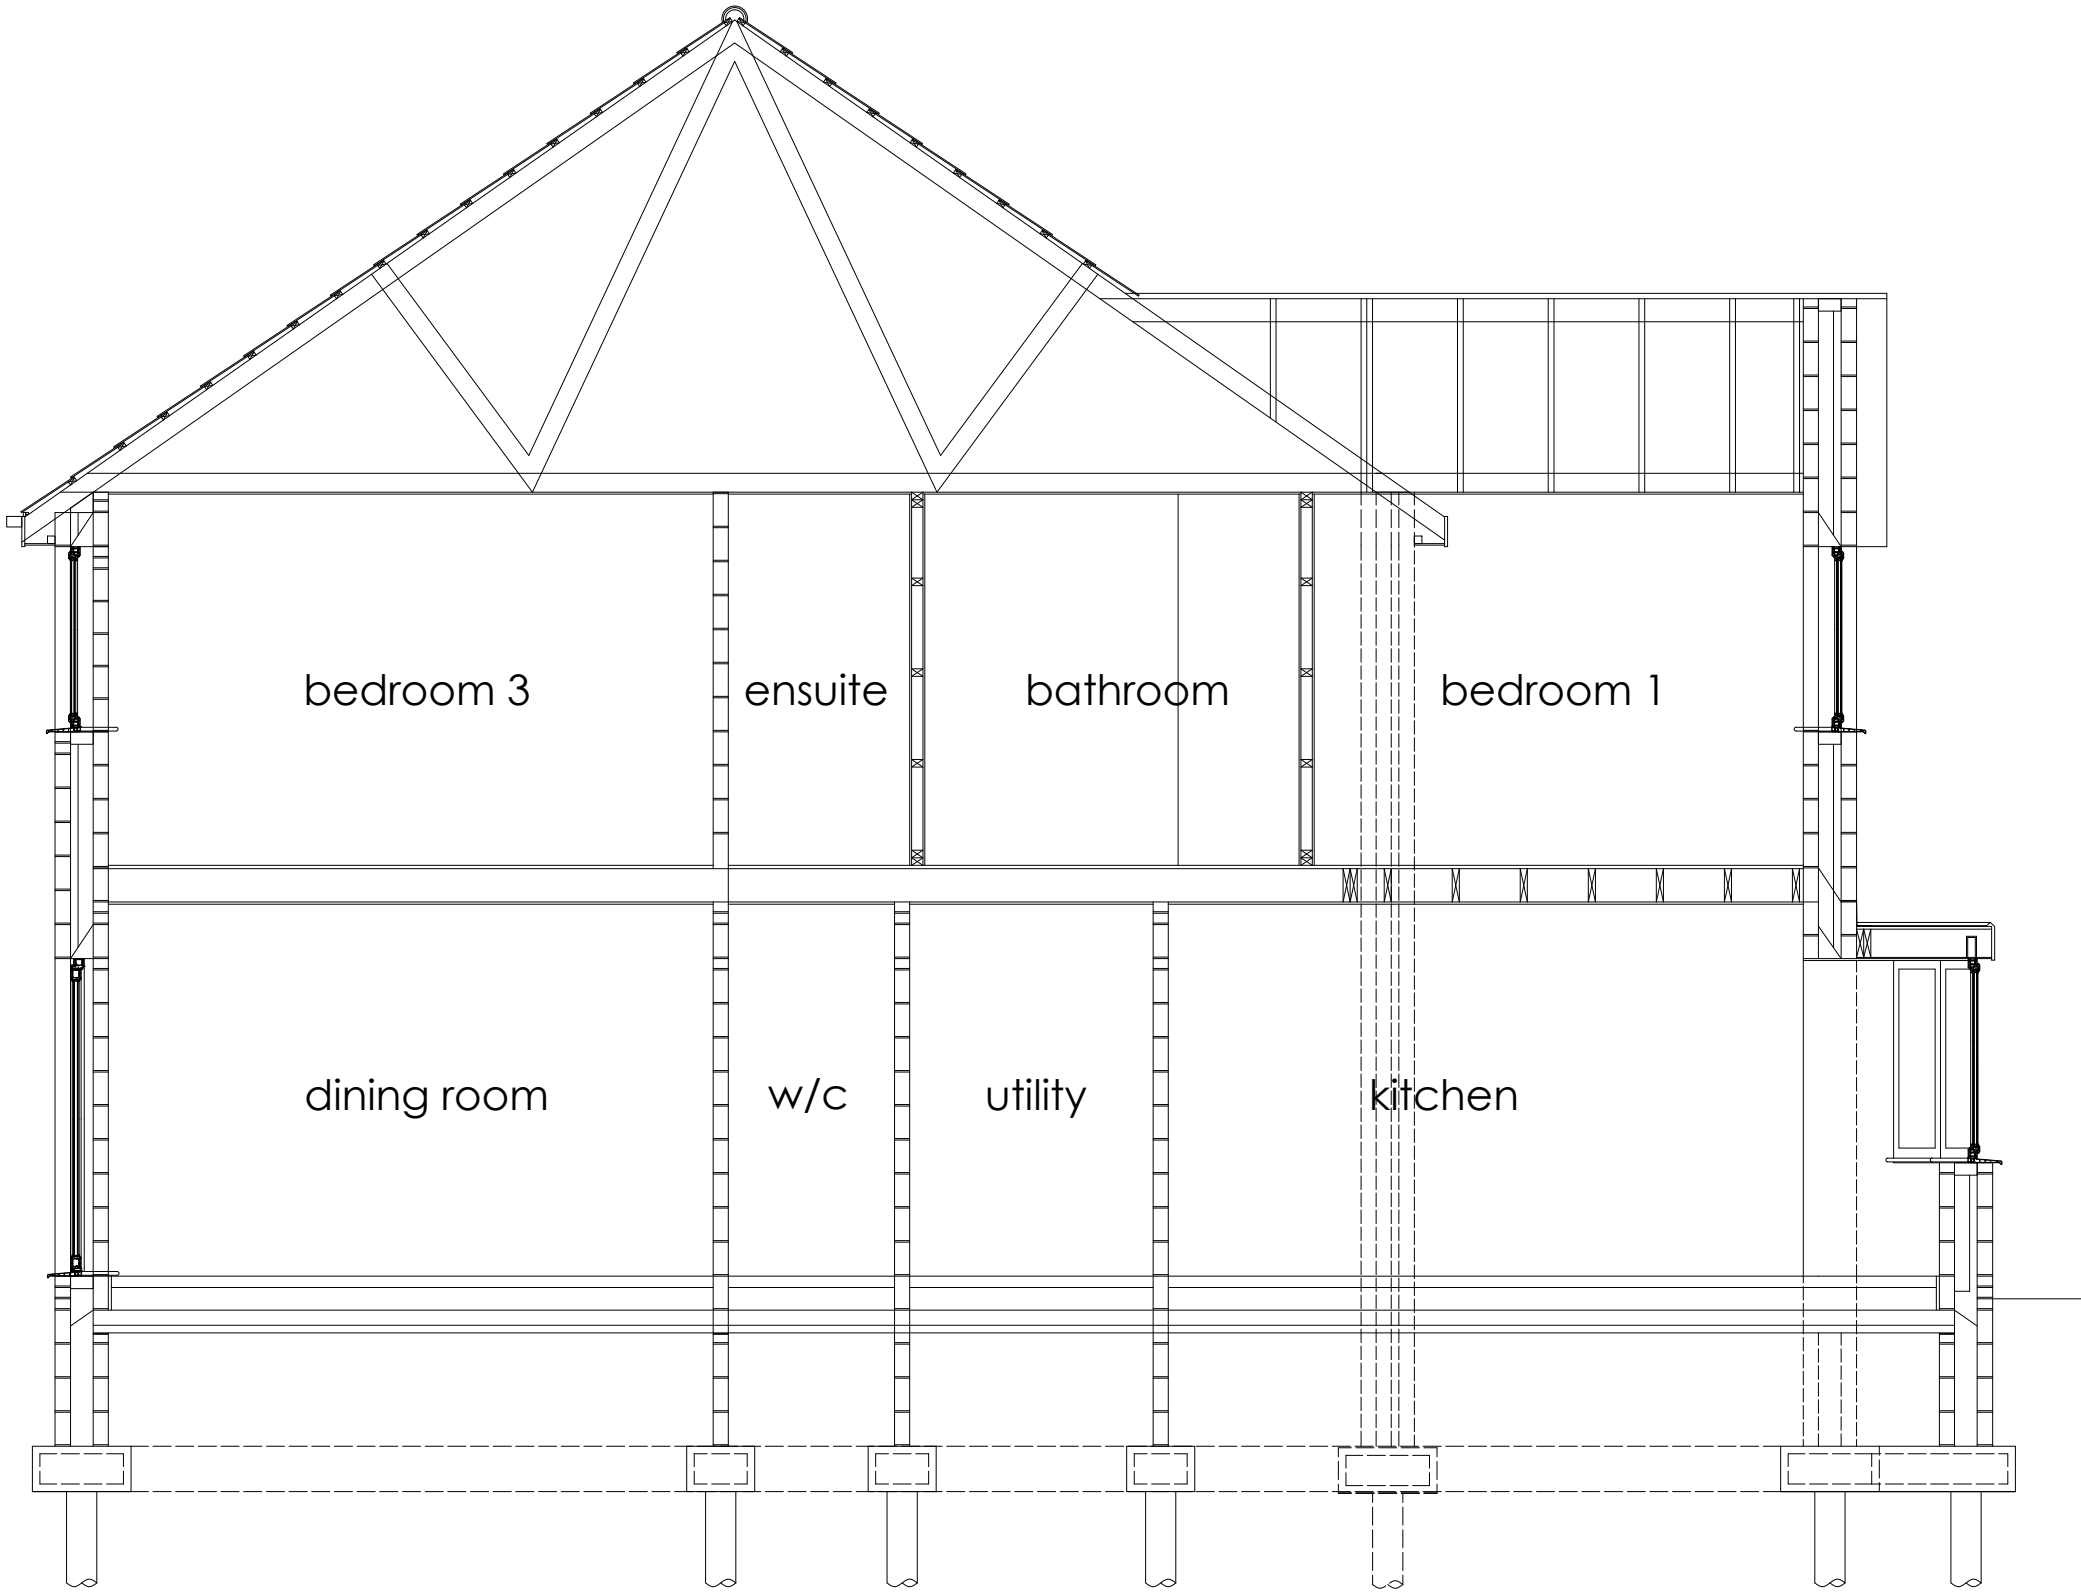

typical section section a-a
scale | 1:50

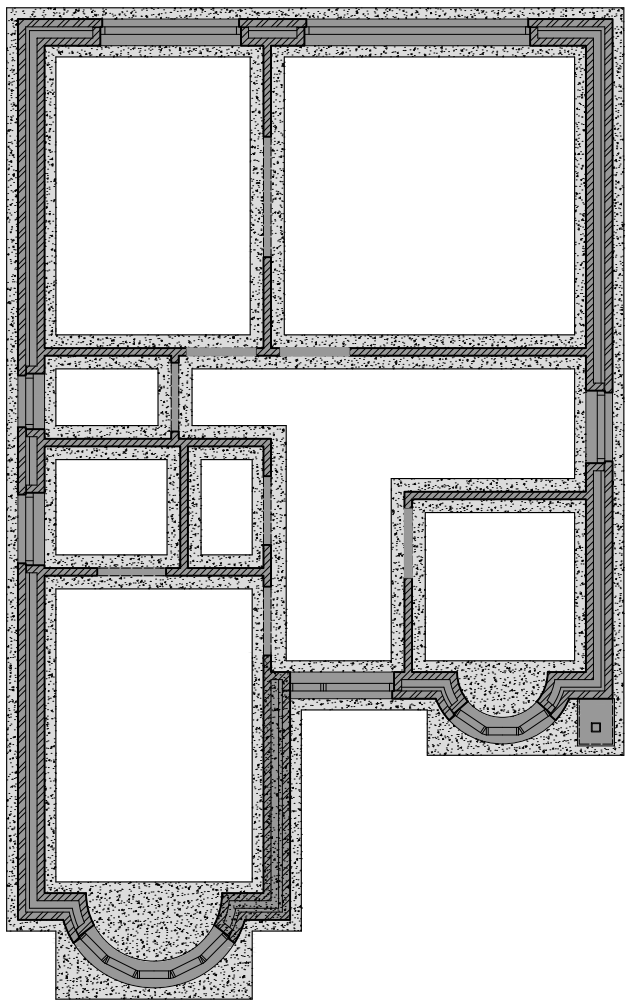

foundation plan (to be designed by structural engineer)
scale | 1:100

revision	
a	
b	
c	
d	
e	
f	
g	