




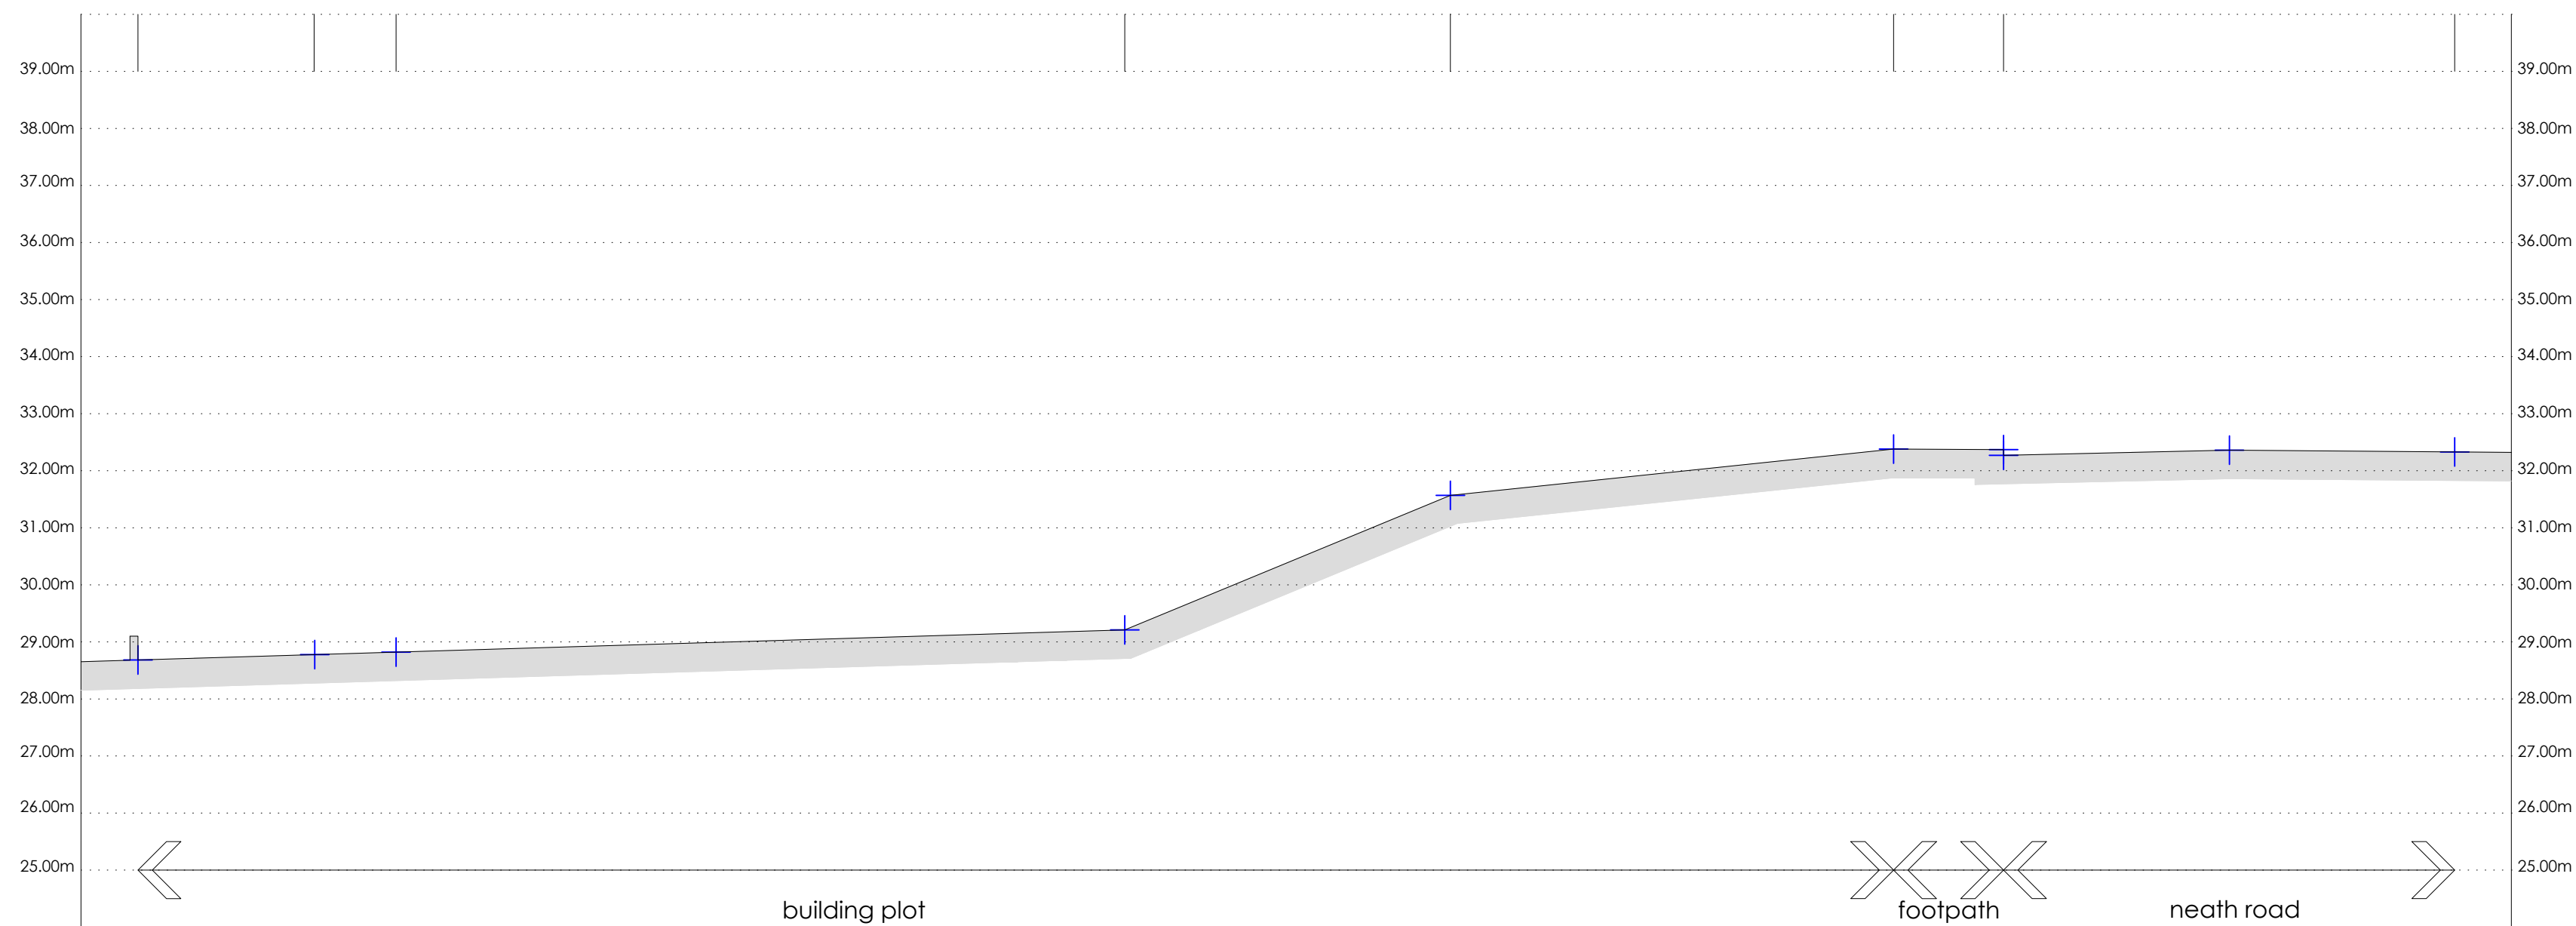


existing topographical section d-d plot 3

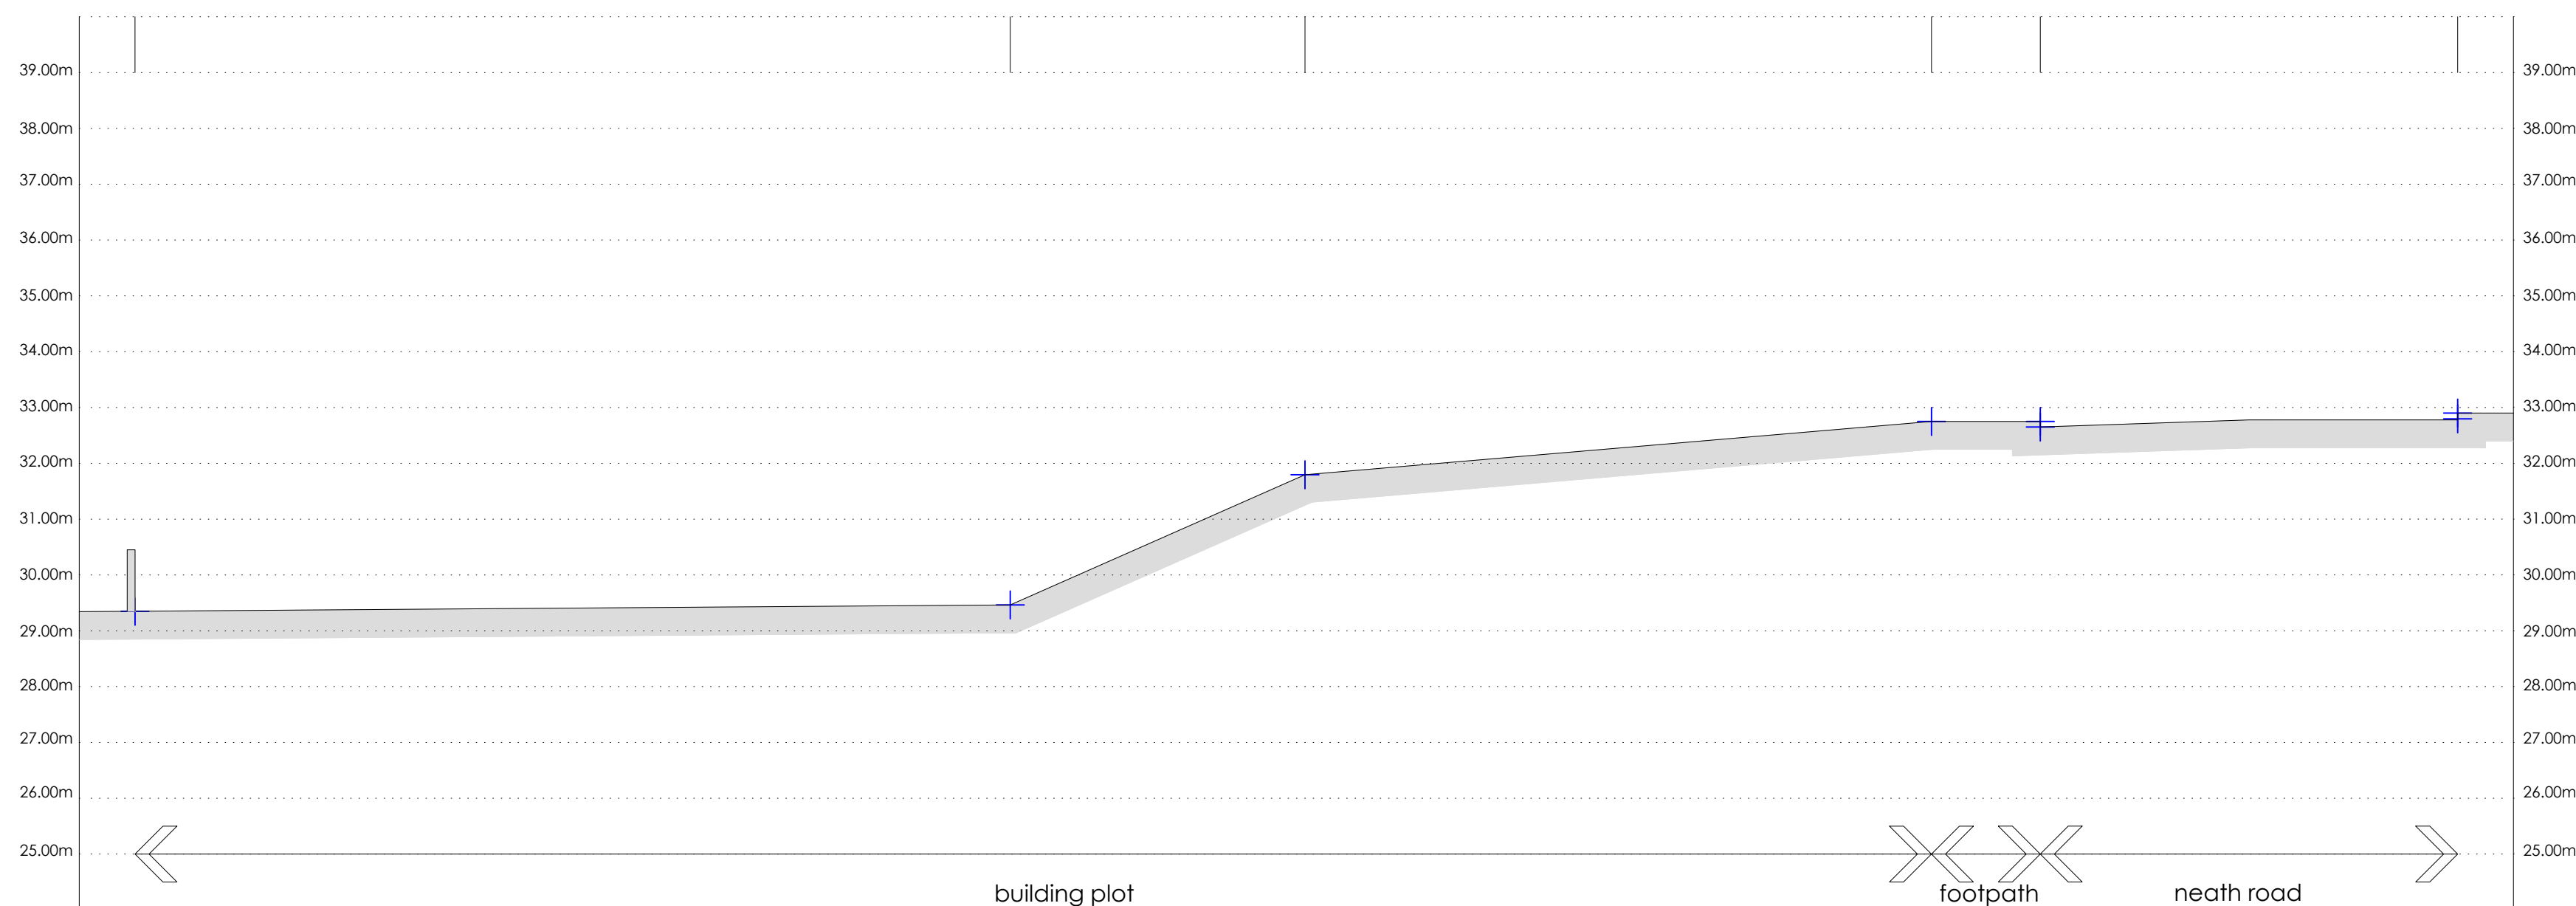

existing topographical section c-c plot 2

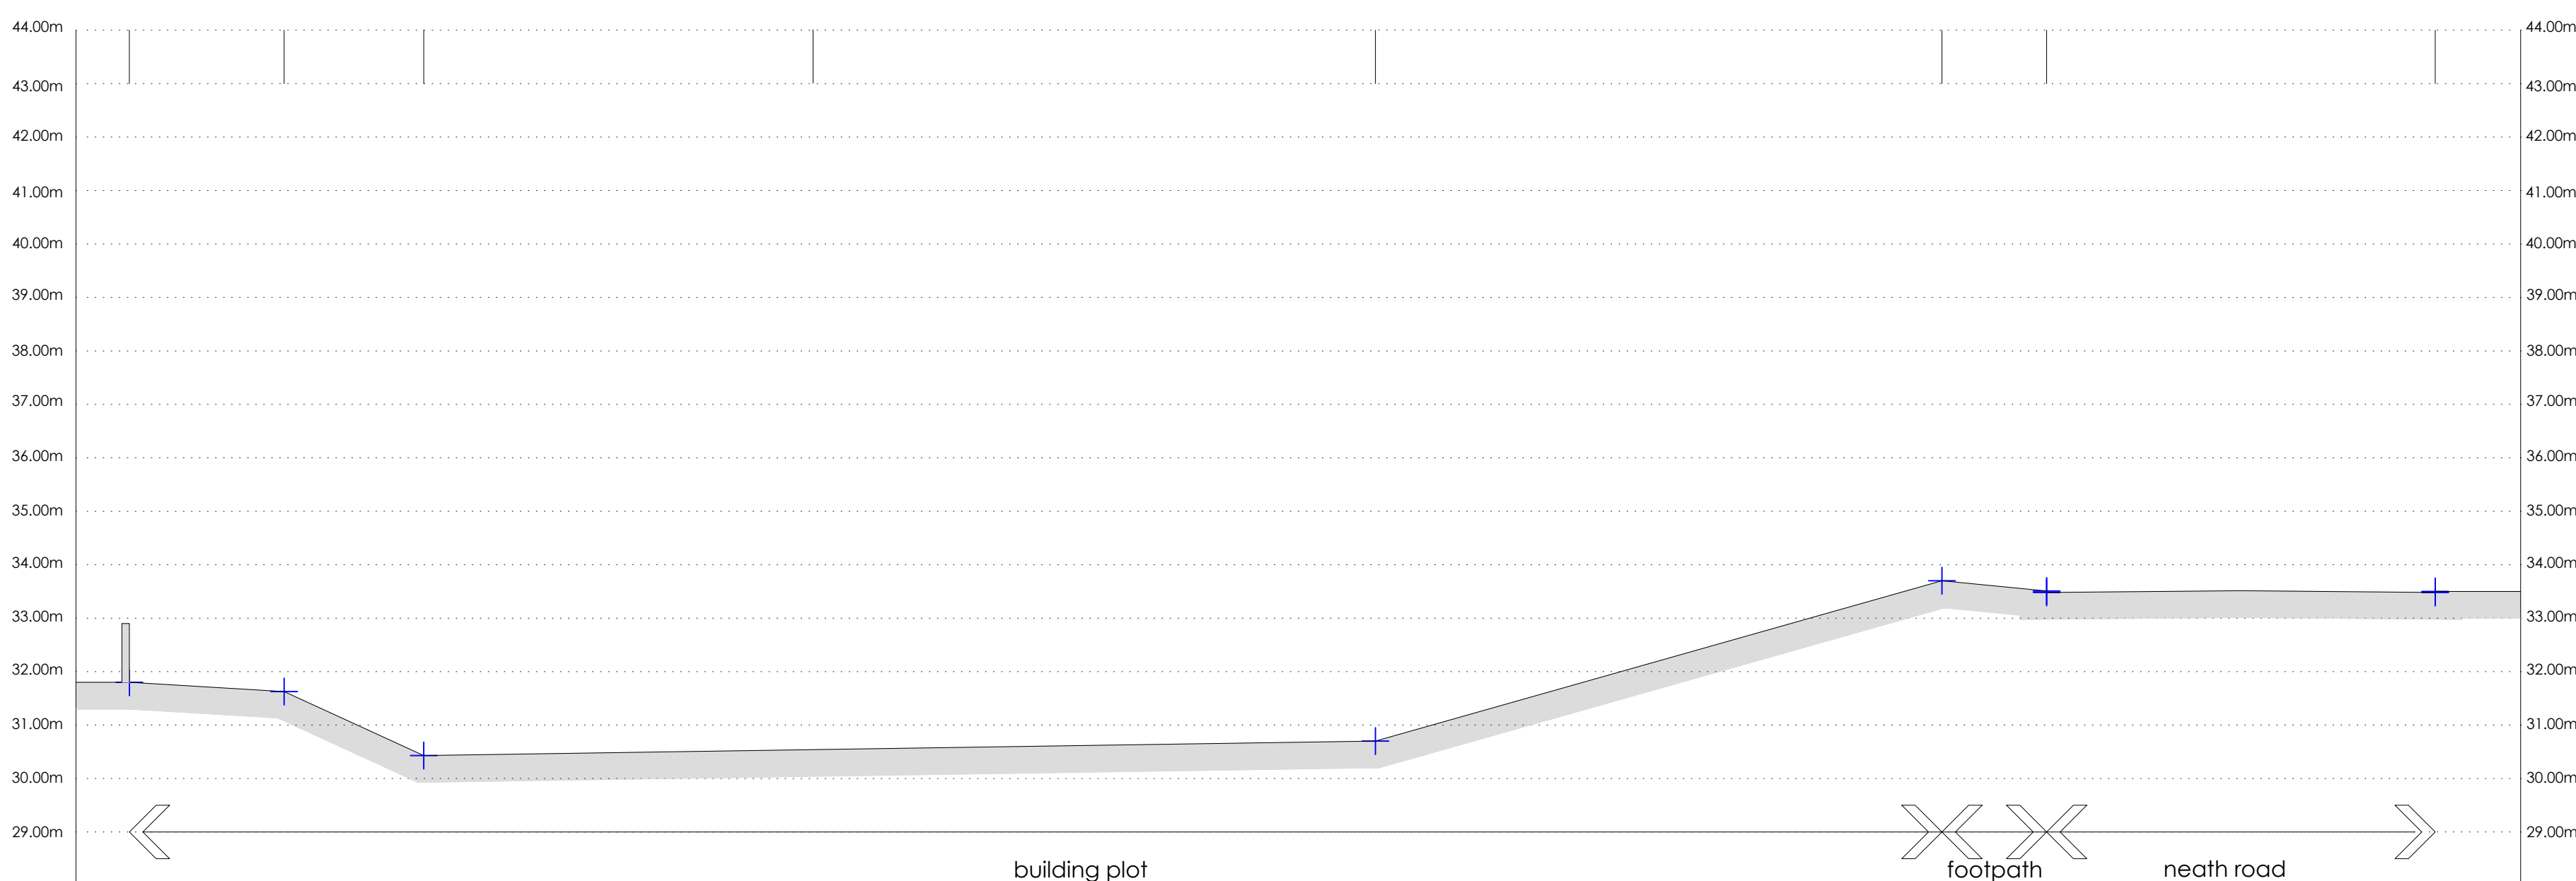

existing topographical section b-b plot 1

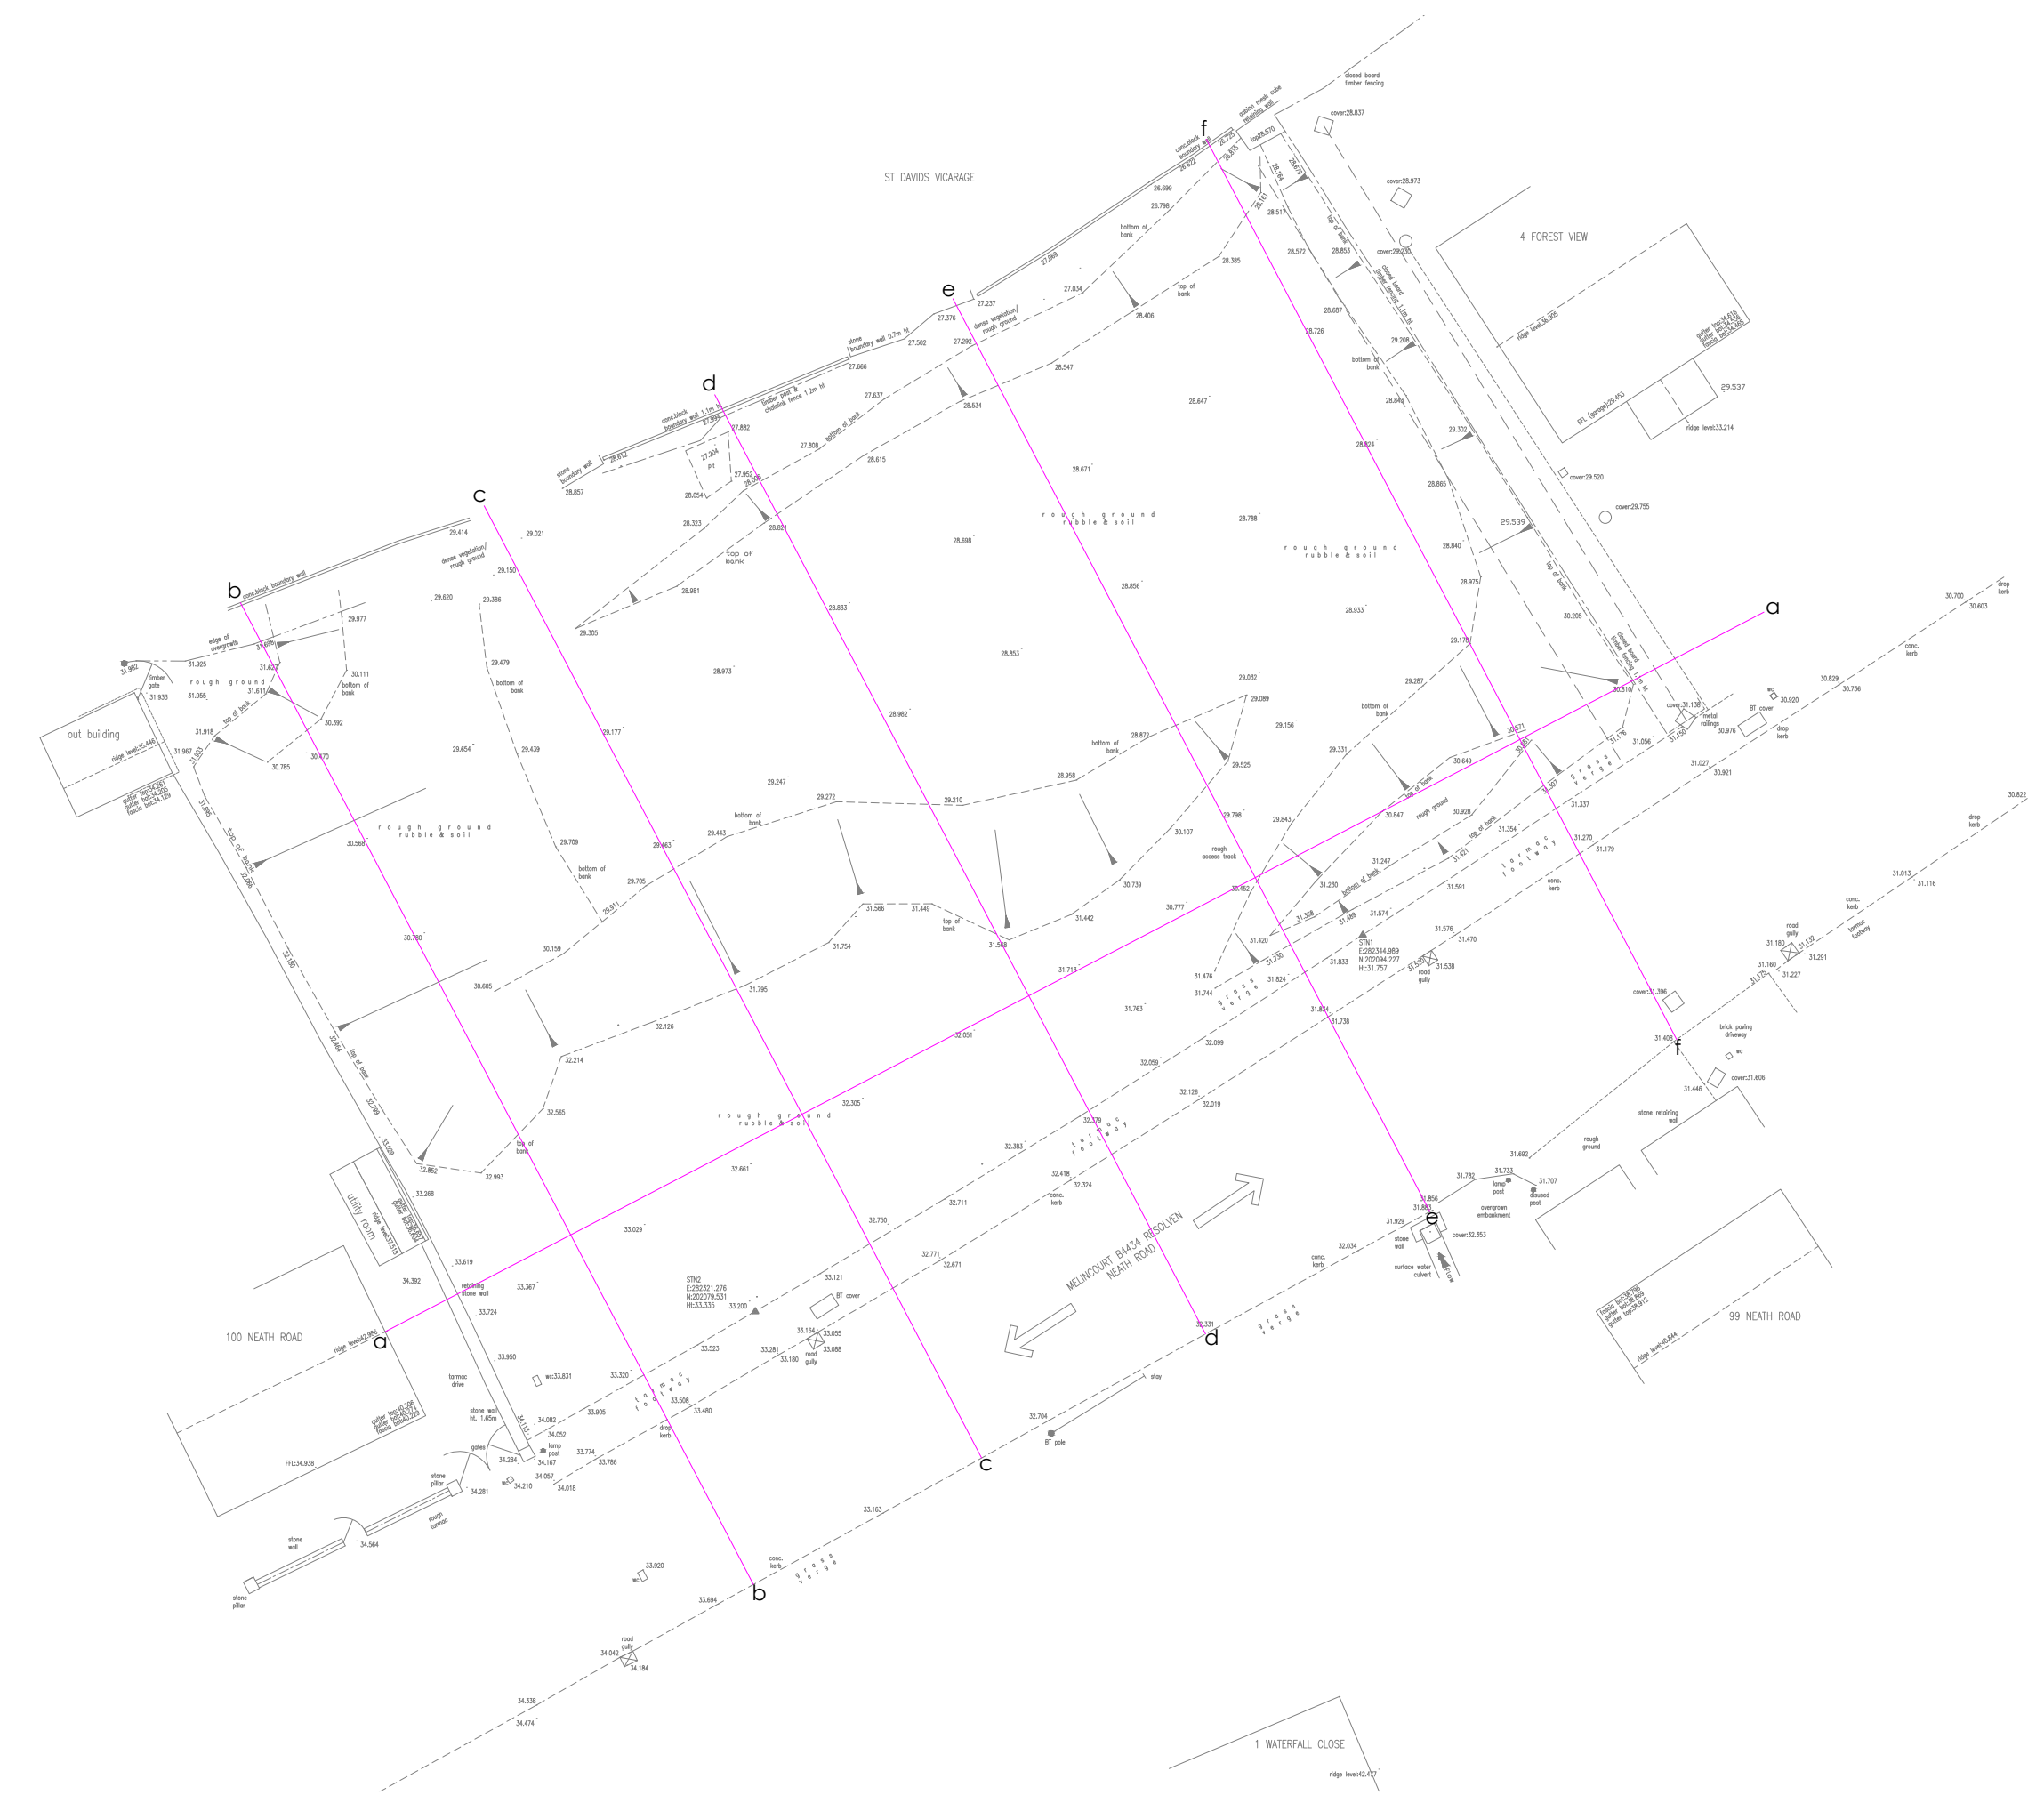

revision	
a	
b	
c	
d	
e	
f	
g	

project	drawing	date
LAND @ NEATH ROAD, RESOLVEN	EXISTING SITE SECTIONS	MARCH 2022
client	drawing no.	scale
CRYNANT PLANT & CONSTRUCTION LTD	21.251.05	1 100 @ A1
www.ipanarchitecture.co.uk	hello@ipanarchitecture.co.uk	07765 660189