


south east elevation
scale | 1:100

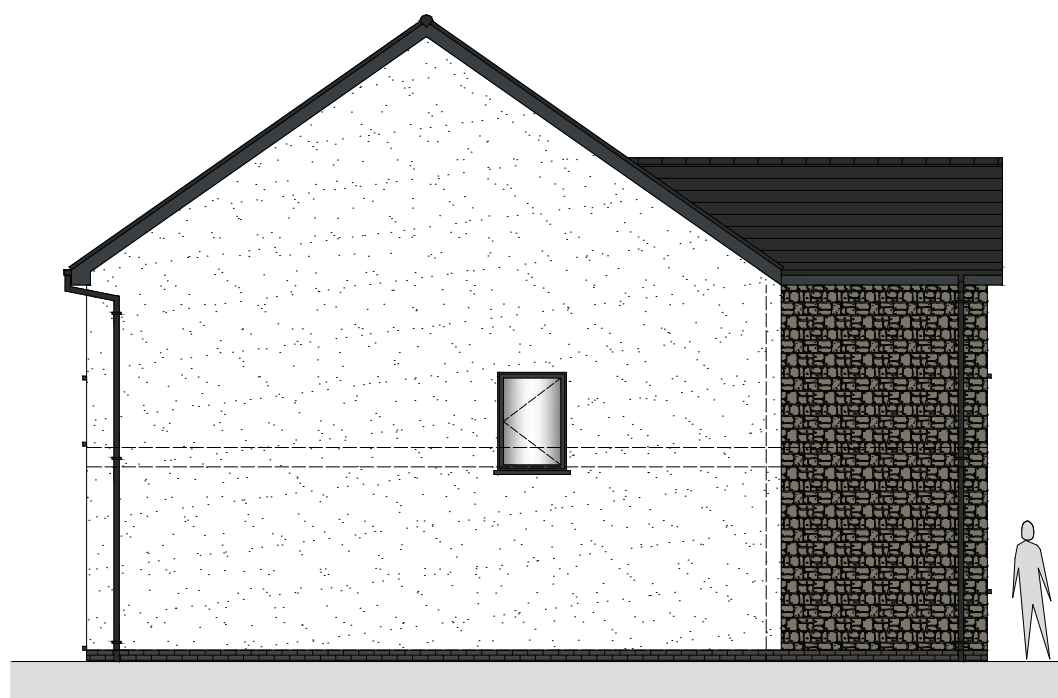

south west elevation




north west elevation




north east elevation

external finishes

- roof -
 - walls -
 - stonework -
 - brickwork -
 - windows/doors -
 - fascias -
 - soffits -
 - rainwater goods -
- cedral rivendale slate | colour blue/black
 - parex through colour smooth render 8mm medium scrape | white blanc - monobianco (BL10)
 - zclad classic | autumn gold
 - ibstock staffordshire blue brickwork plinth with black mortar joints
 - aluminium | anthracite grey ral 7016
 - upvc | colour anthracite grey ral7016
 - upvc | colour anthracite grey ral7016
 - black upvc

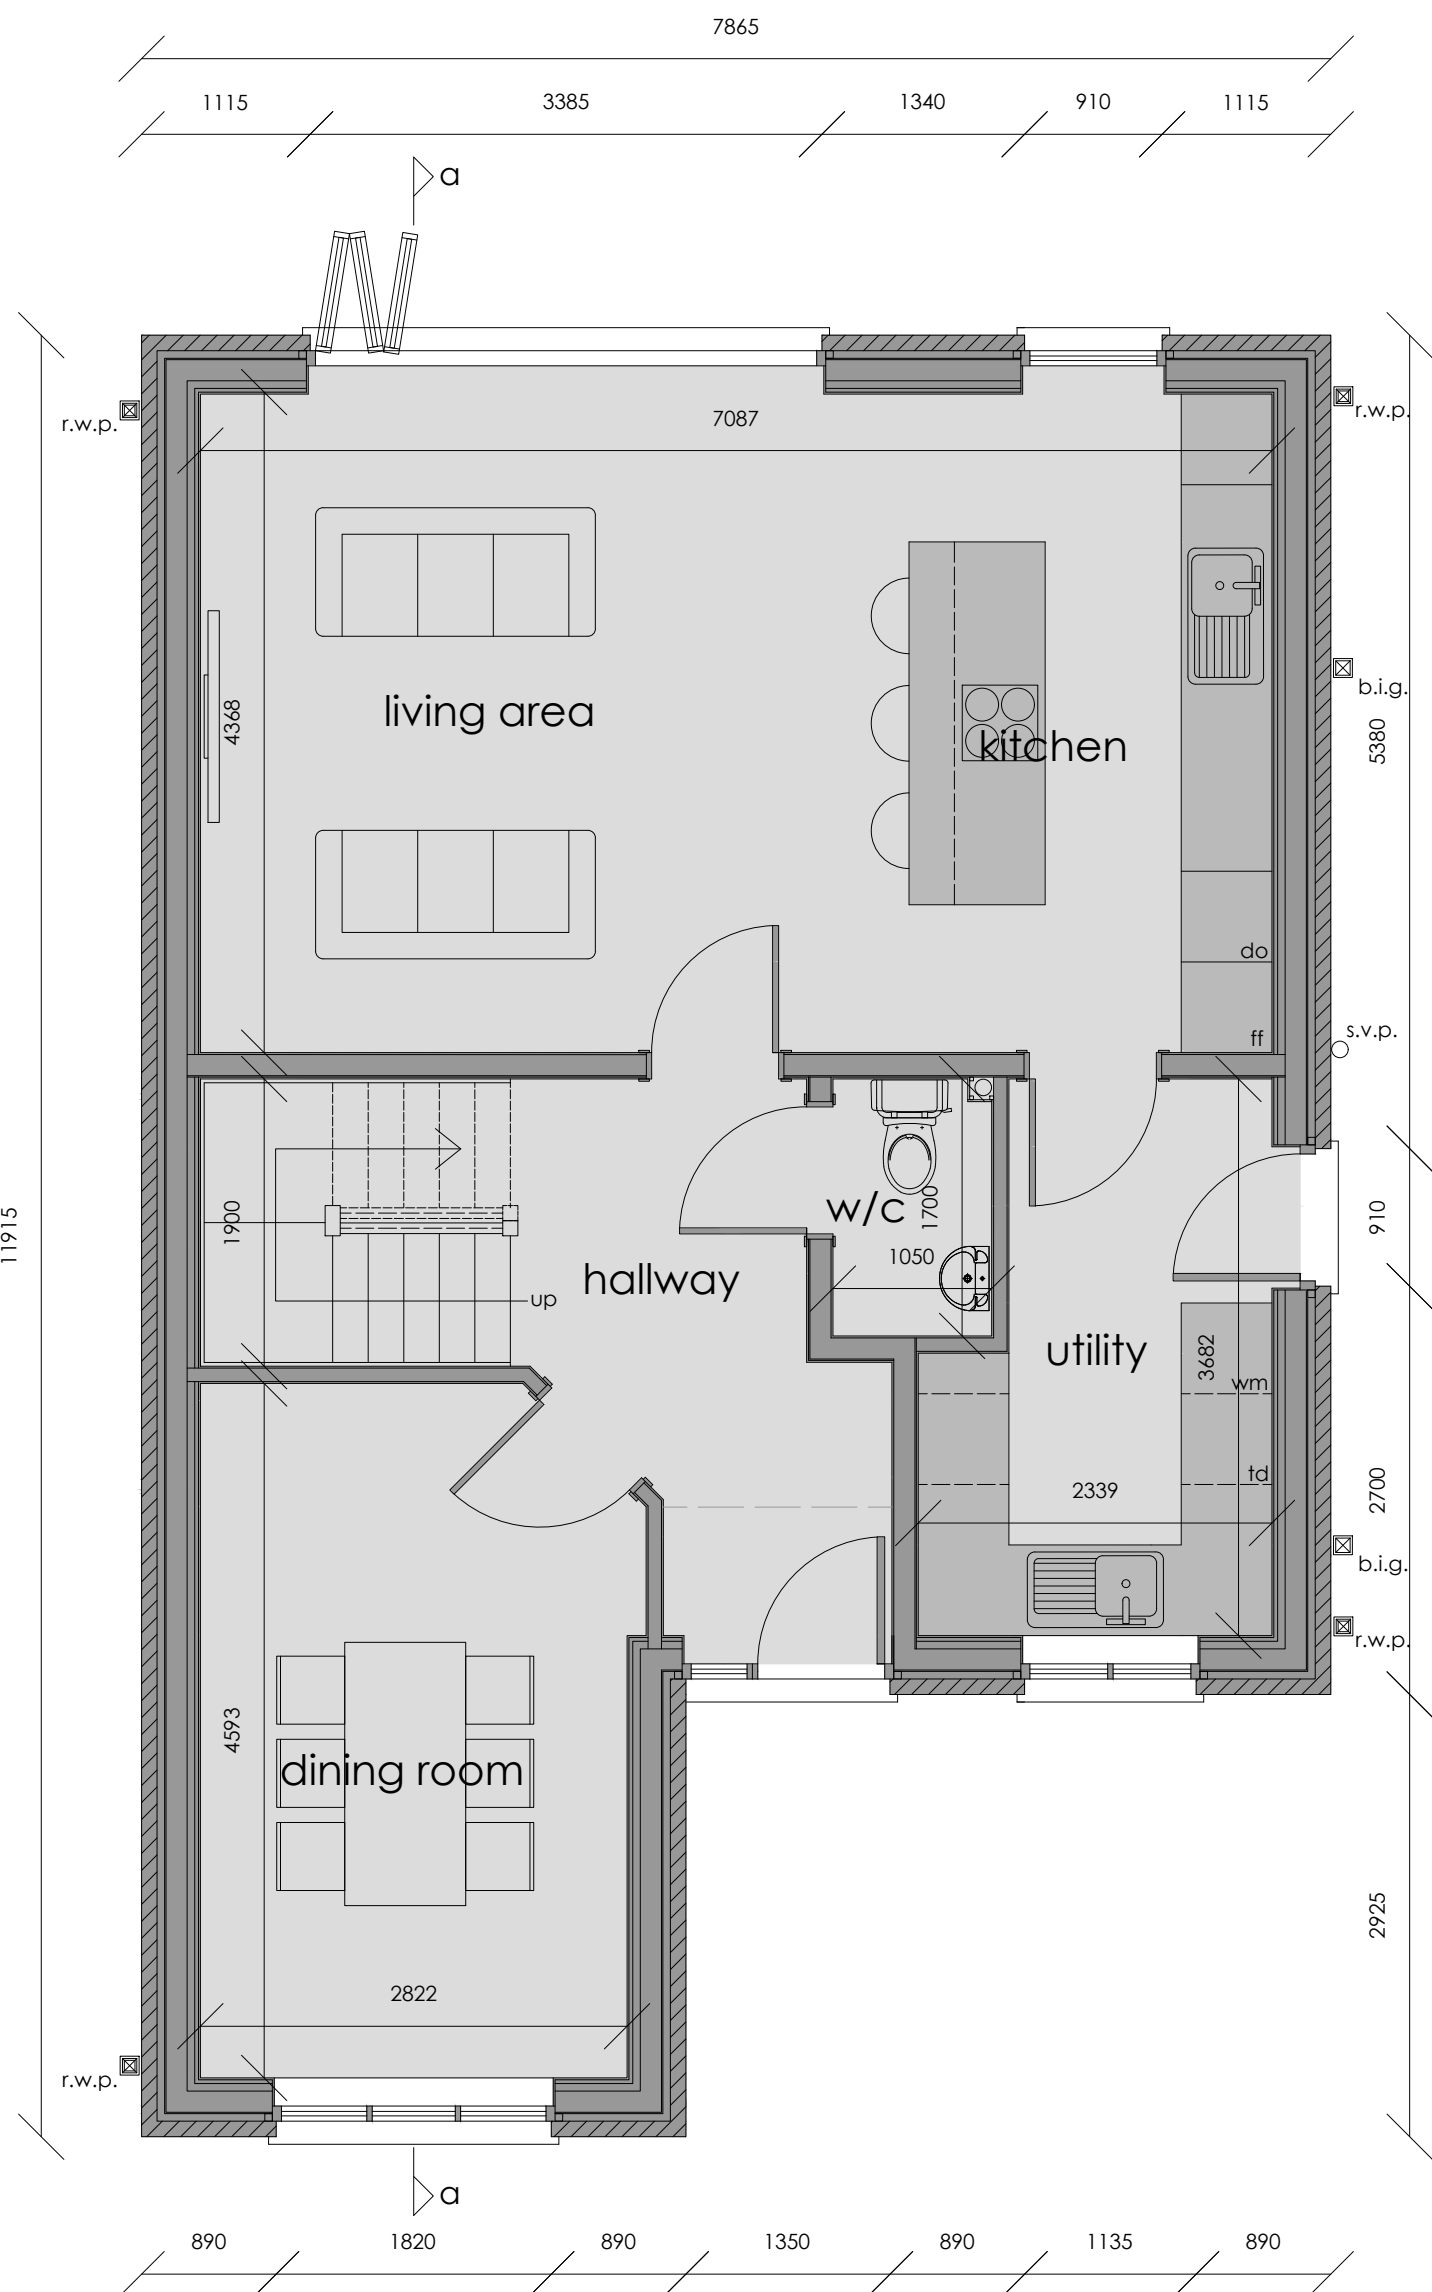


ground floor plan
scale | 1:50

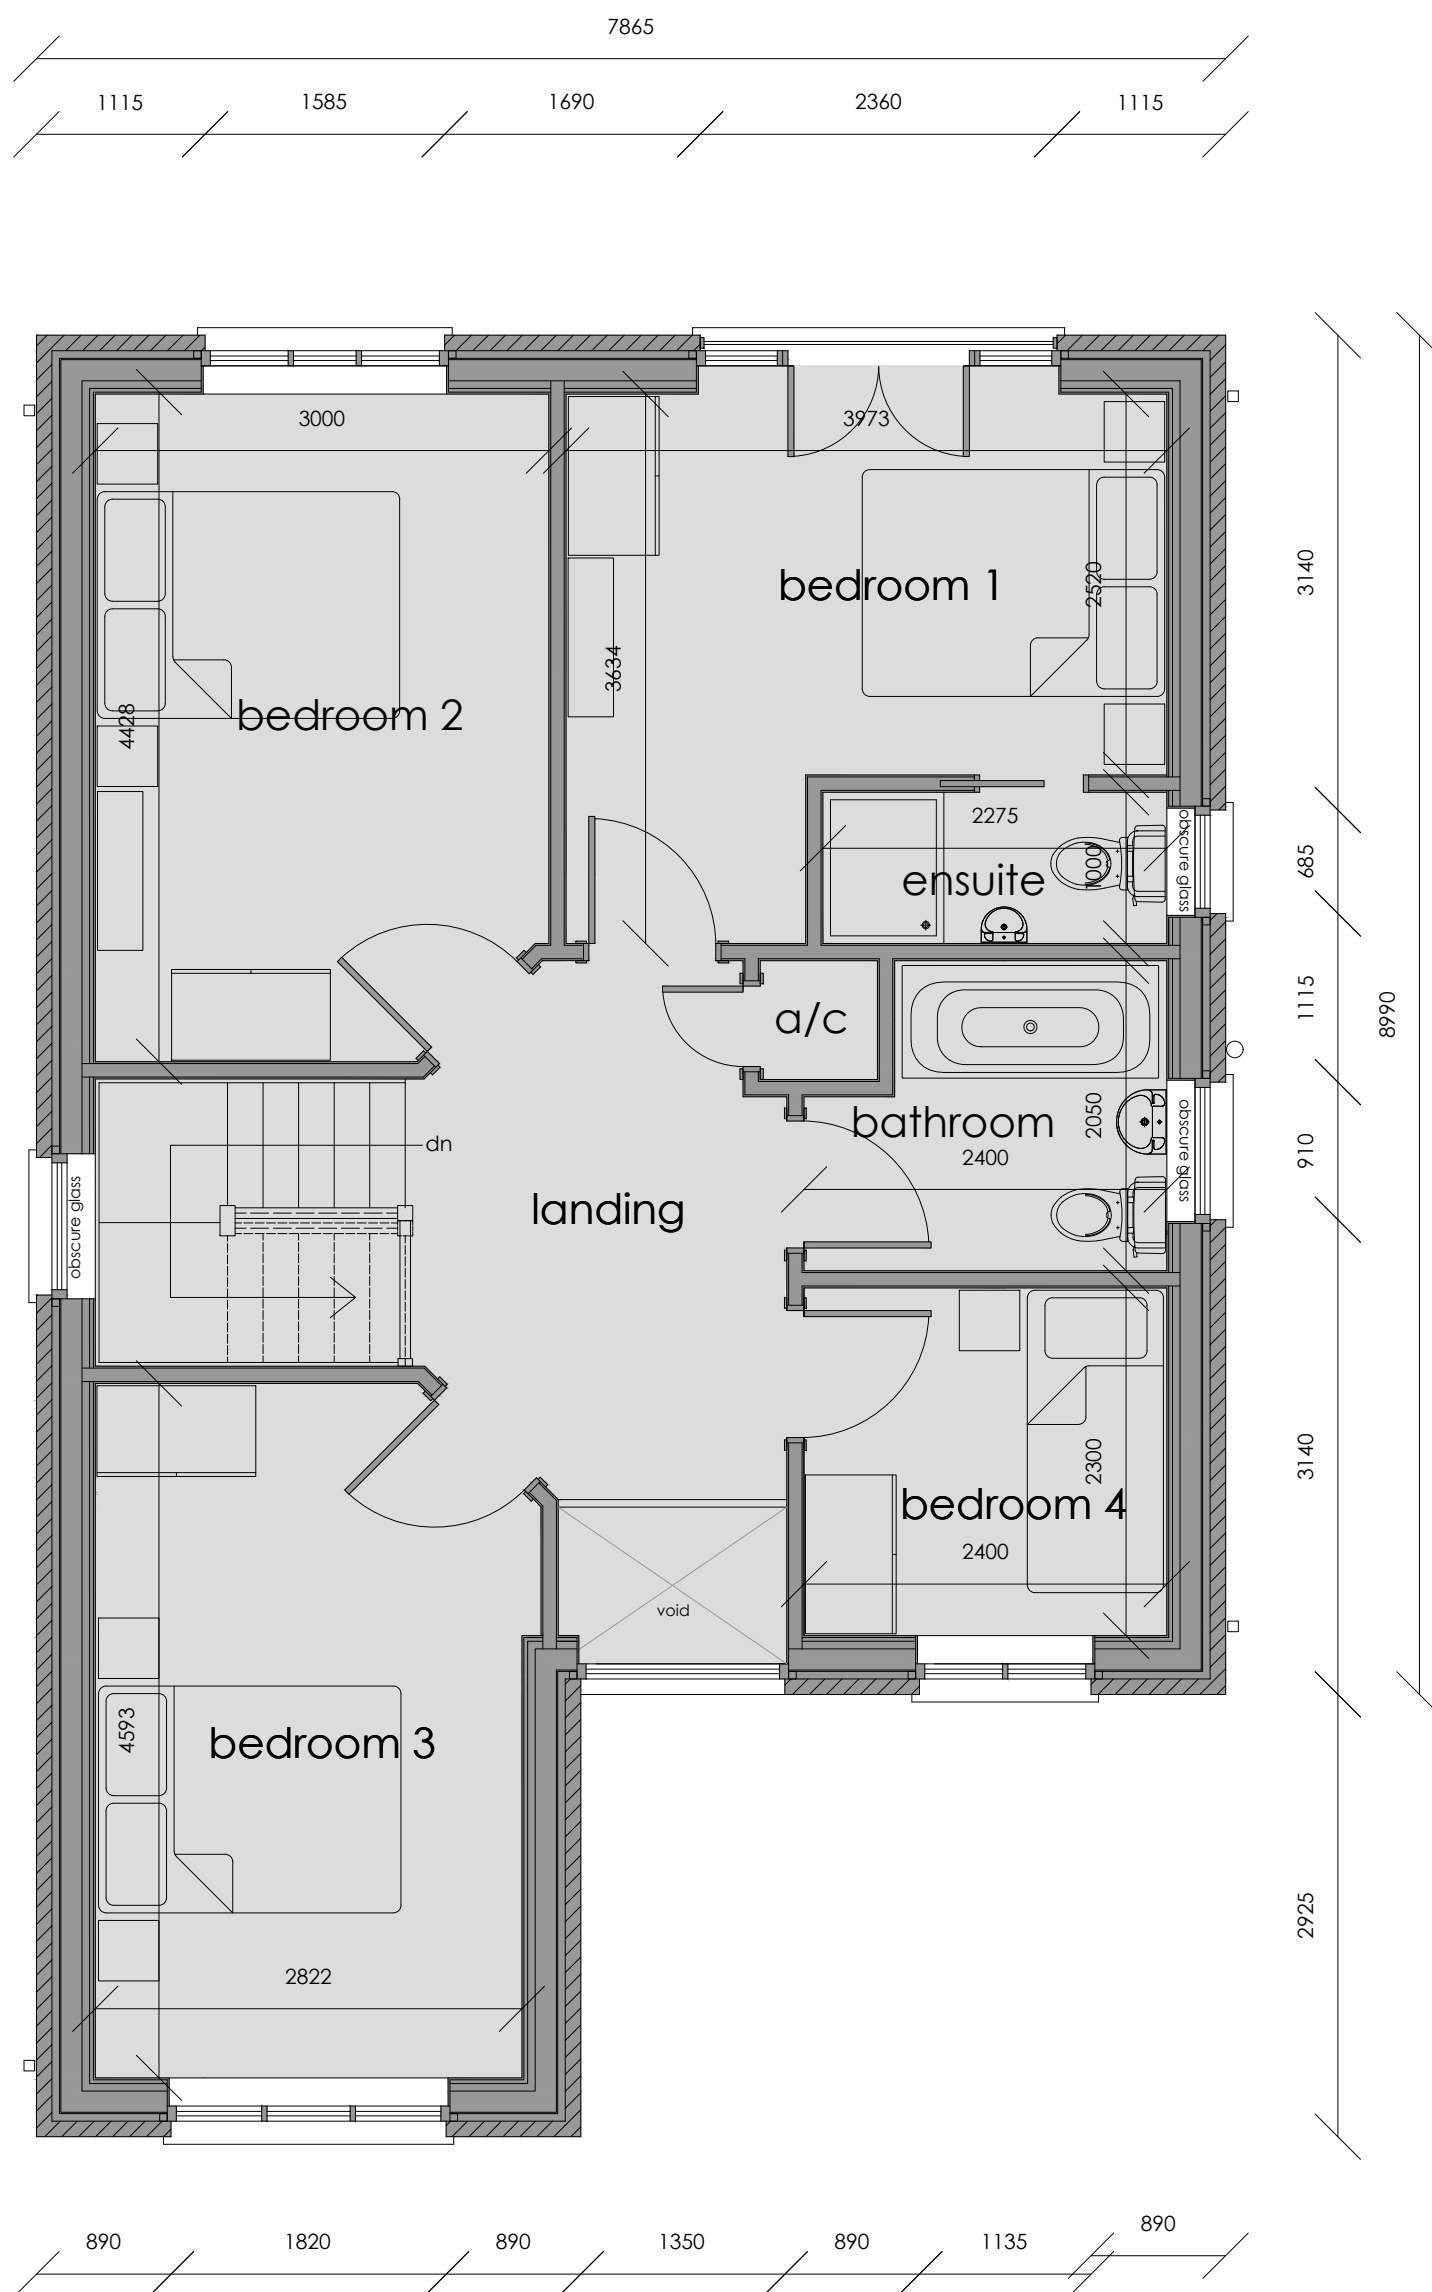

first floor plan



typical section section a-a
scale | 1:50

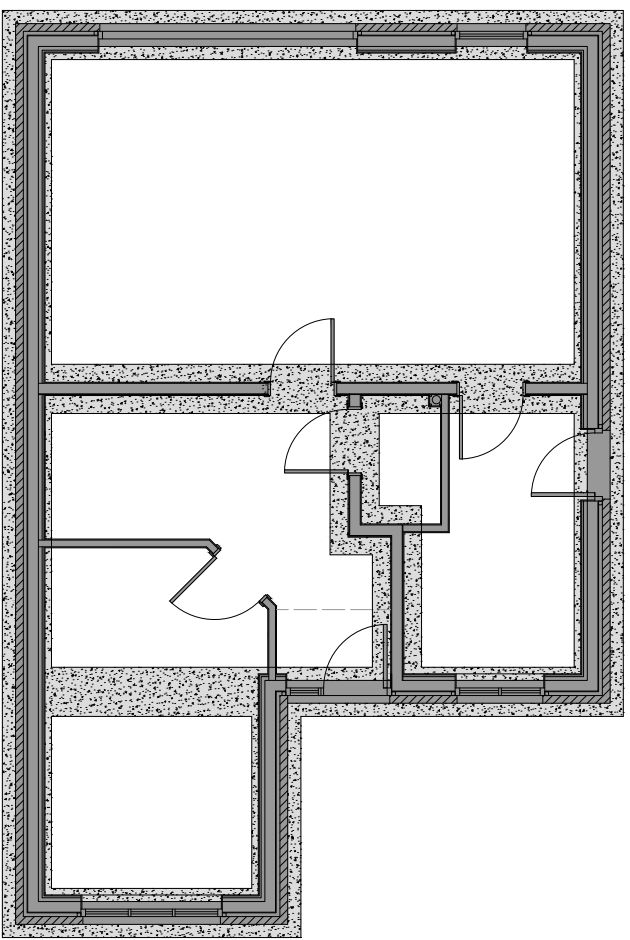

foundation plan (to be designed by structural engineer)
scale | 1:100

revision	
a	
b	
c	
d	
e	
f	
g	