

NOTES:

CONCEPT DESIGNS

DRAWING STATUS

Planning - Site

PROJECT

191 Victoria Rd, Port Talbot - Residential Dwelling

TITLE

Street Scene - The Princess Margaret Way

CLIENT

Mr & Mrs G Thomas

DRAWN BY

Gareth Owen

DATE

03.06.22

SCALE (@A3)

PROJECT NO.


GOCD GKT01

DRAWING NO.

REV

S002

GO CONCEPT DESIGNS LTD, 9 DAWNW RD, PORT TALBOT, SA12 6BT
gareth@goconceptdesigns.co.uk admin@goconceptdesigns.co.uk

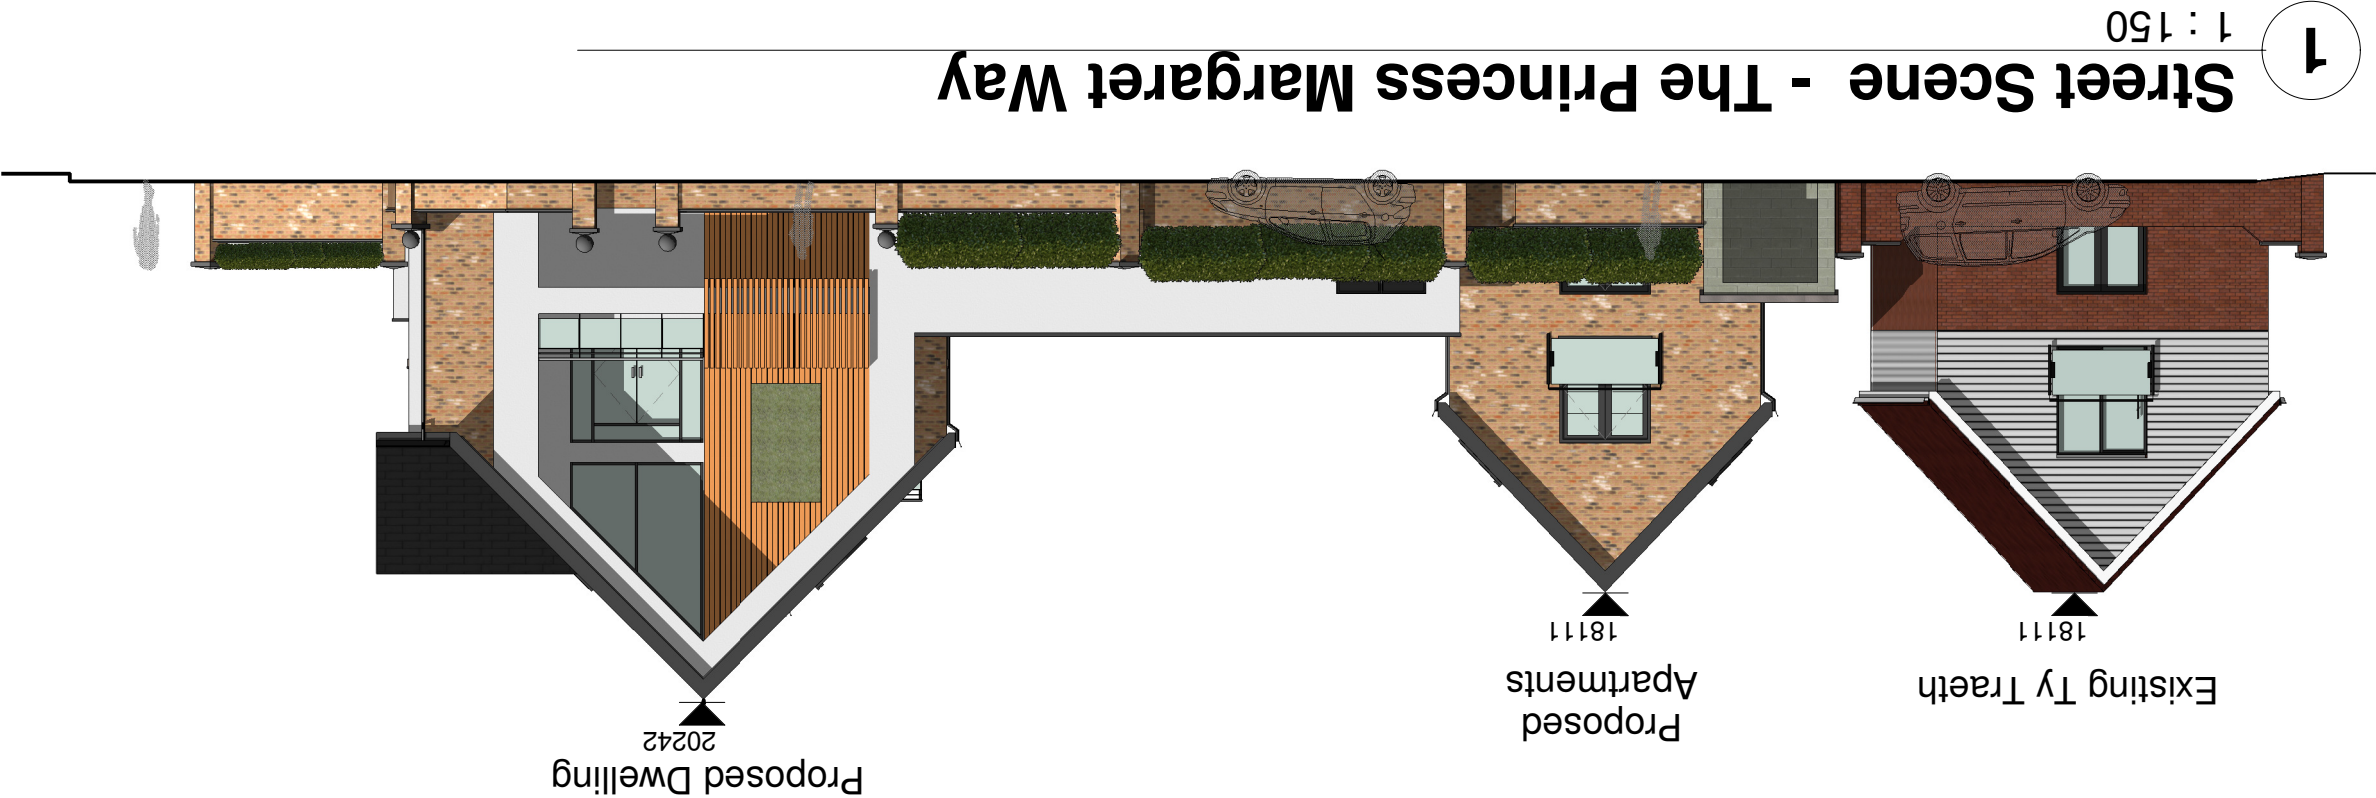

Superseded

