



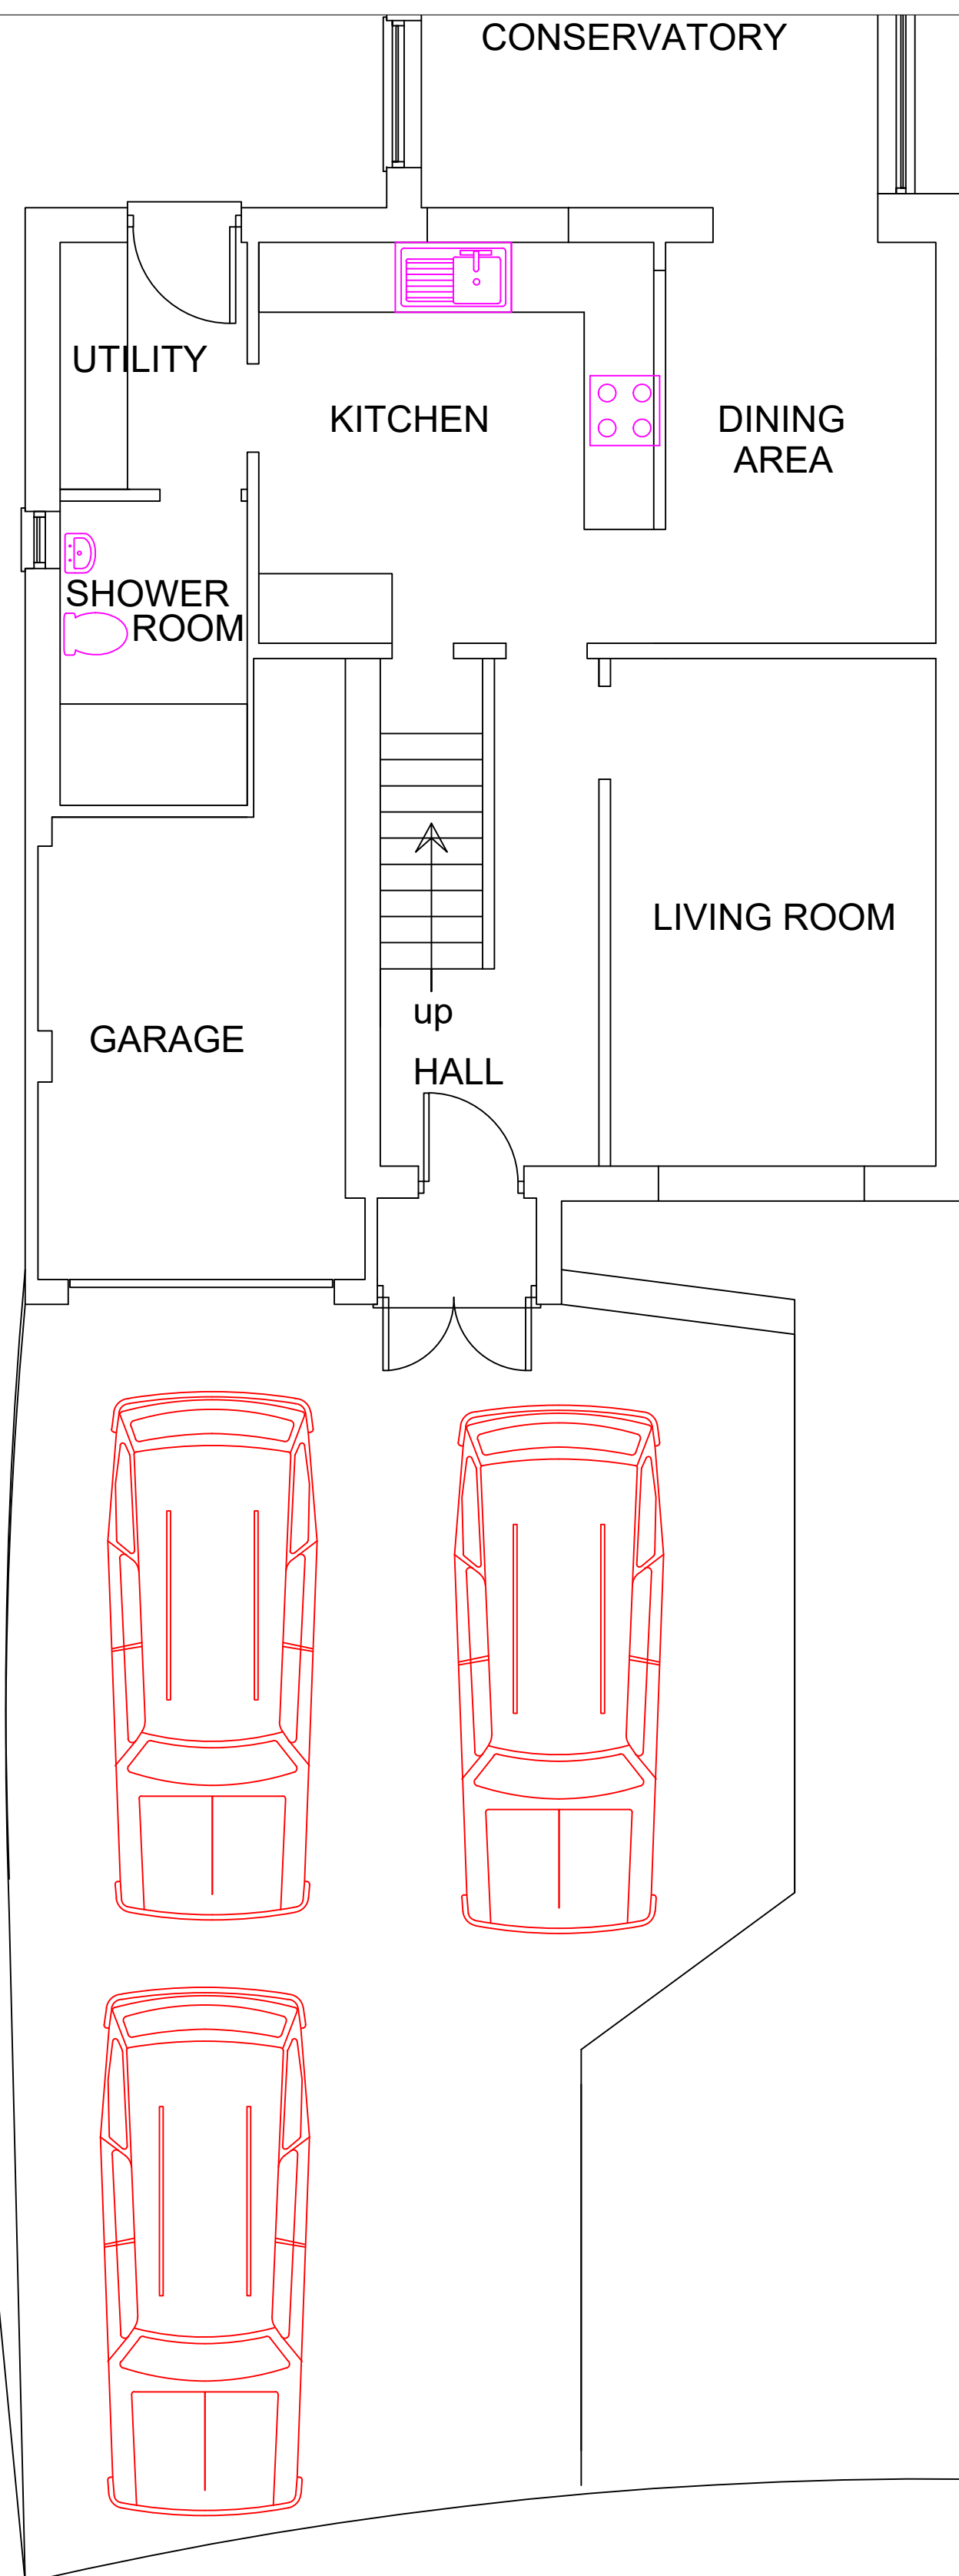

EXISTING GF PLAN

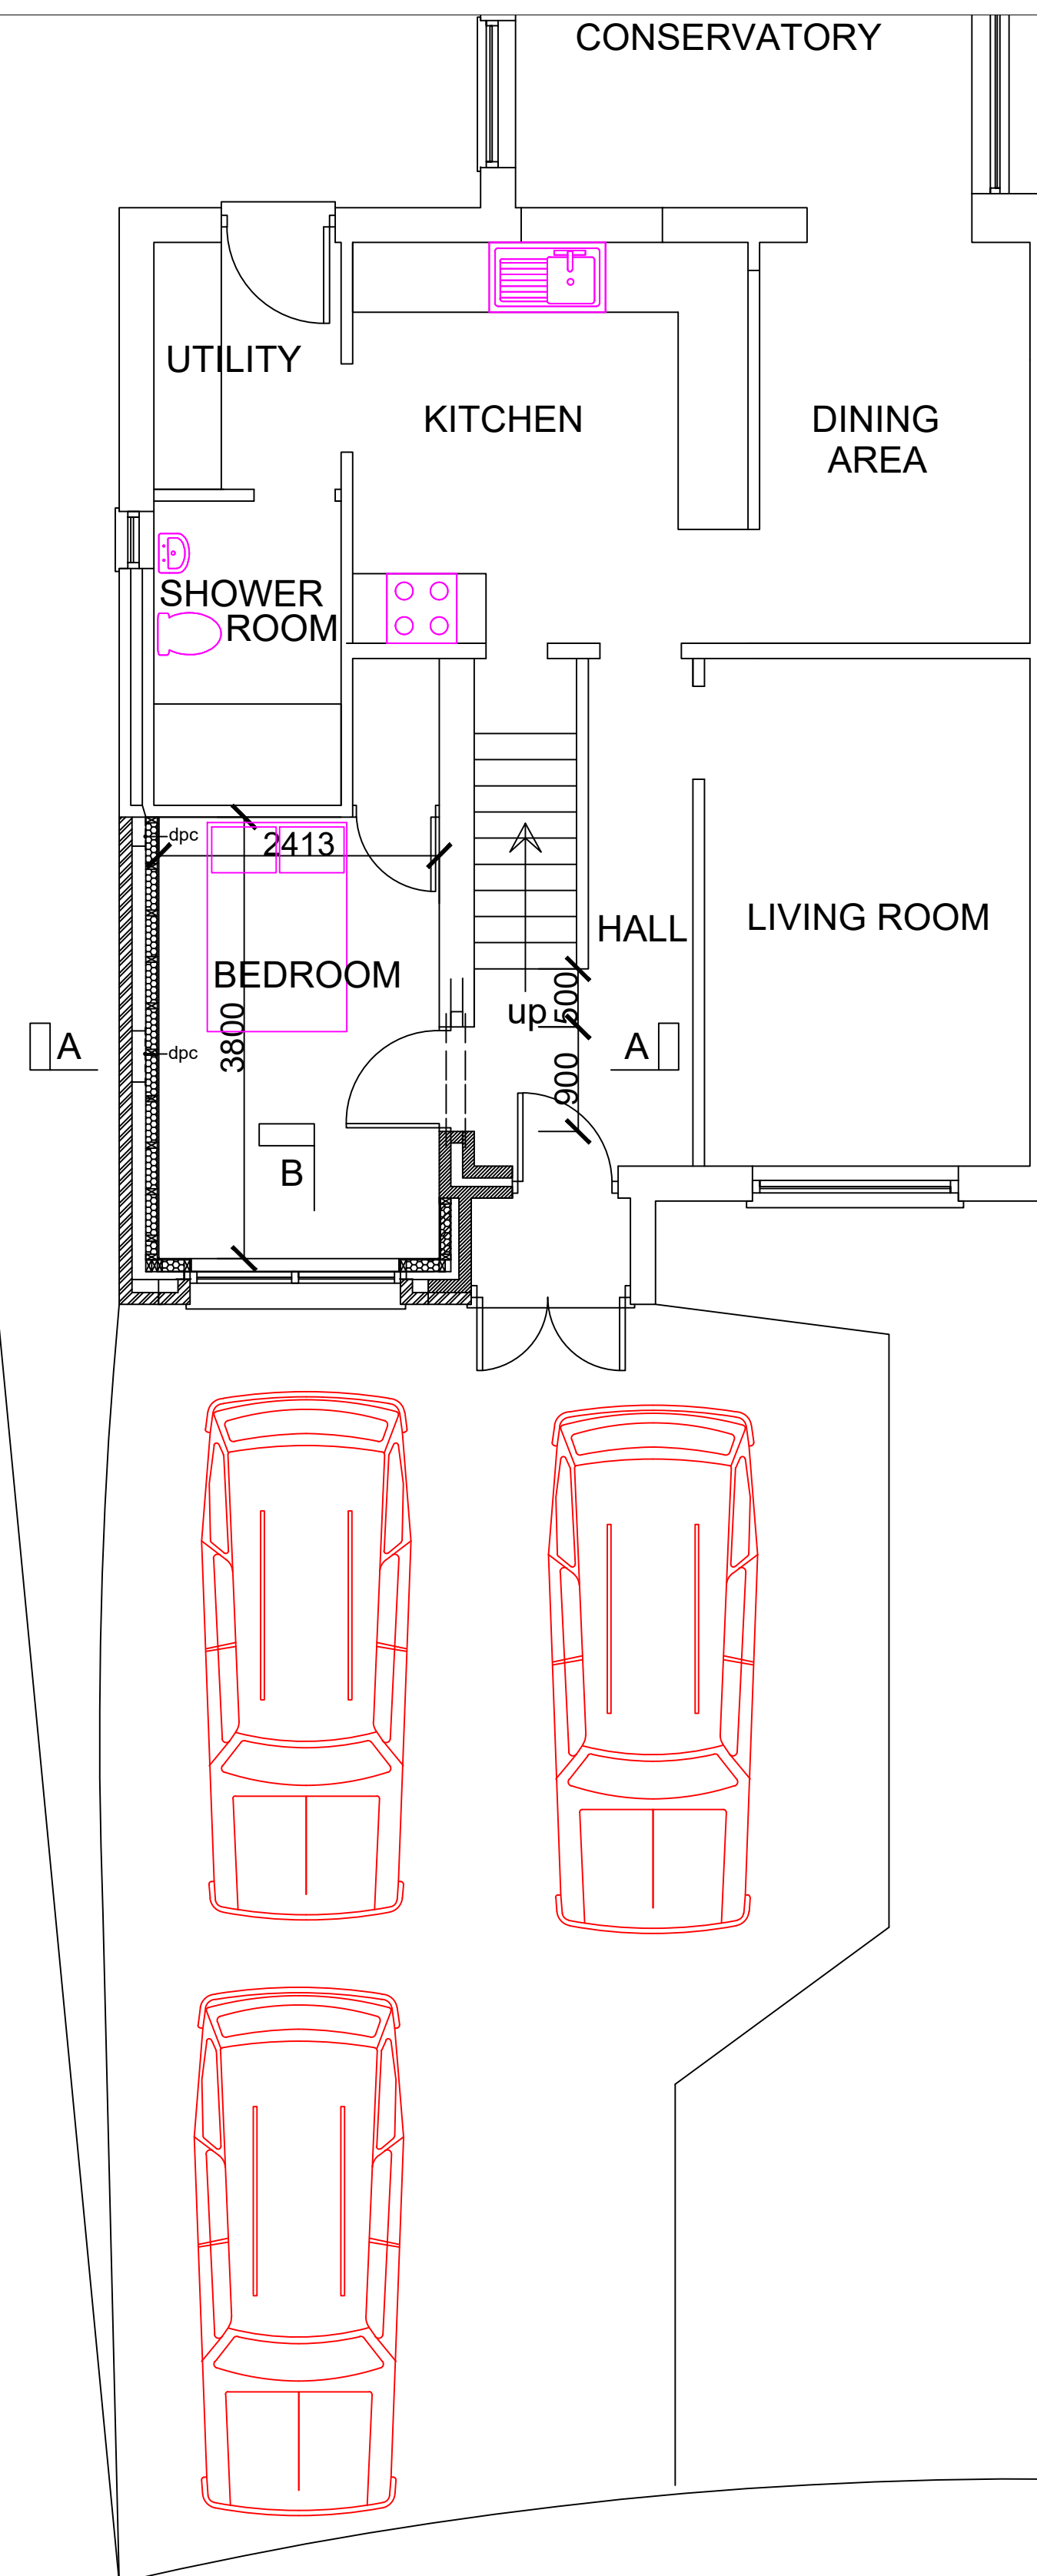

PROPOSED GF PLAN

EXISTING & PROPOSED PLANS SHOWING CAR PARKING ARRANGEMENTS

DRG No. B- 05 scale 1:50

General Notes

No.	Revision/Issue	Date

Firm Name and Address

Project Name and Address

Existing & Proposed
Car Parking Plans
2 Cae Derw
Bryncoch

Project
alma

Date
7-6-22

Scale
1:50

Sheet

B-05