


**REPLACEMENT OF TWO CORRUGATED IRON GARAGES WITH SINGLE GARAGE/
WORKSHOP (NON-COMMERCIAL) ON LAND NORTH OF YNYS-Y-NOS,
PONTWALBY, NEATH SA11 5LS**

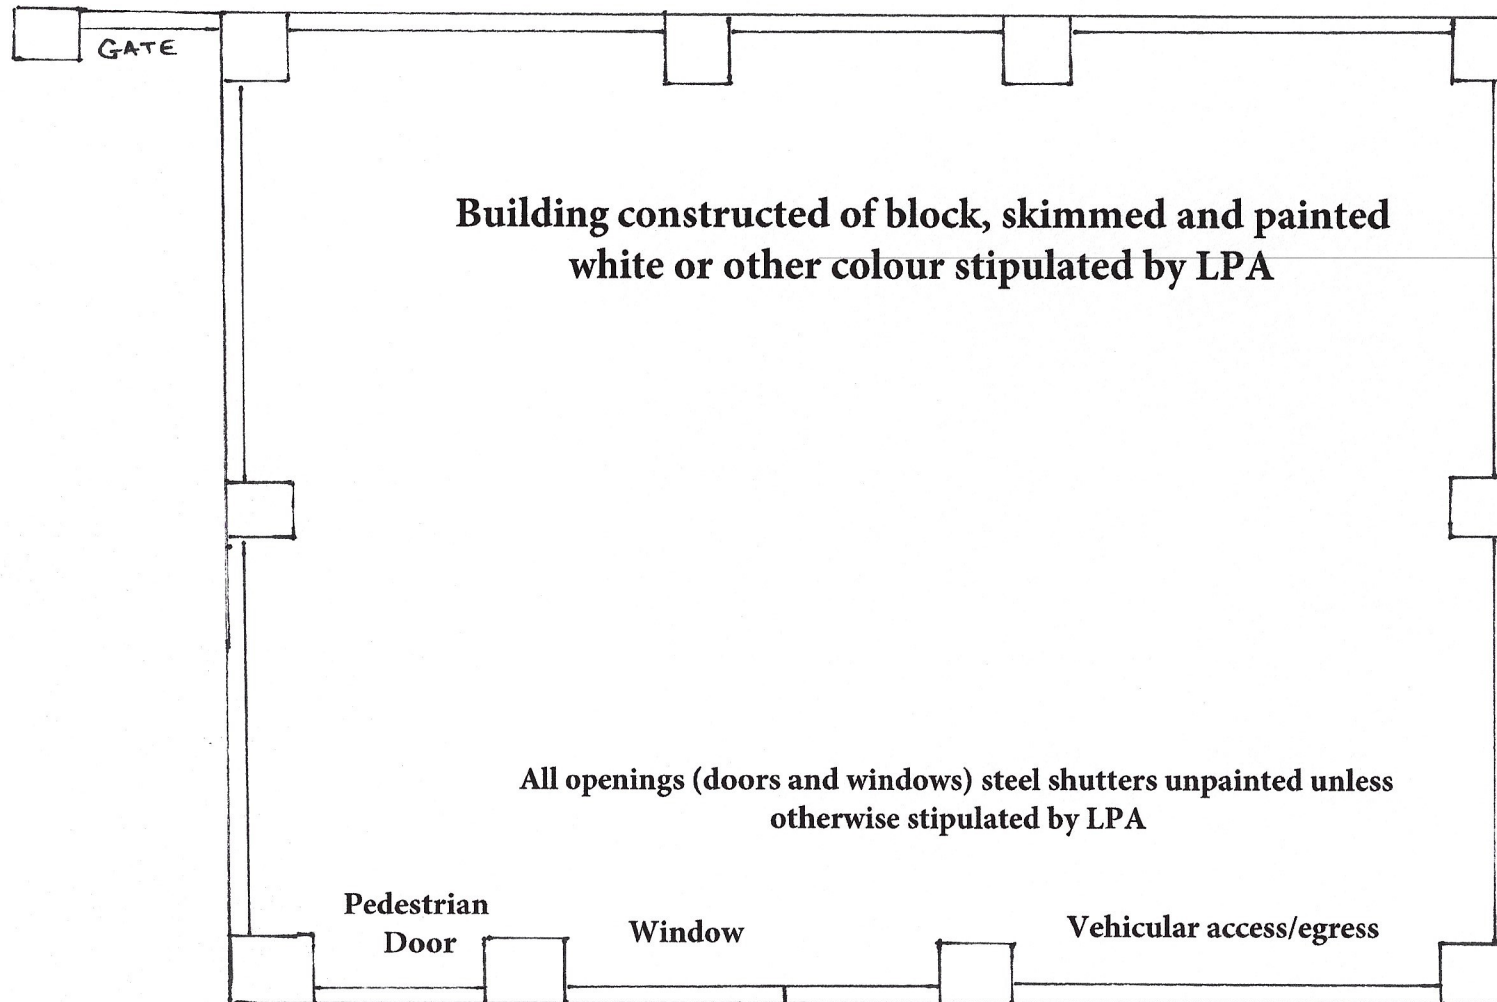

BLOCK/FLOOR PLAN AT 1:50