


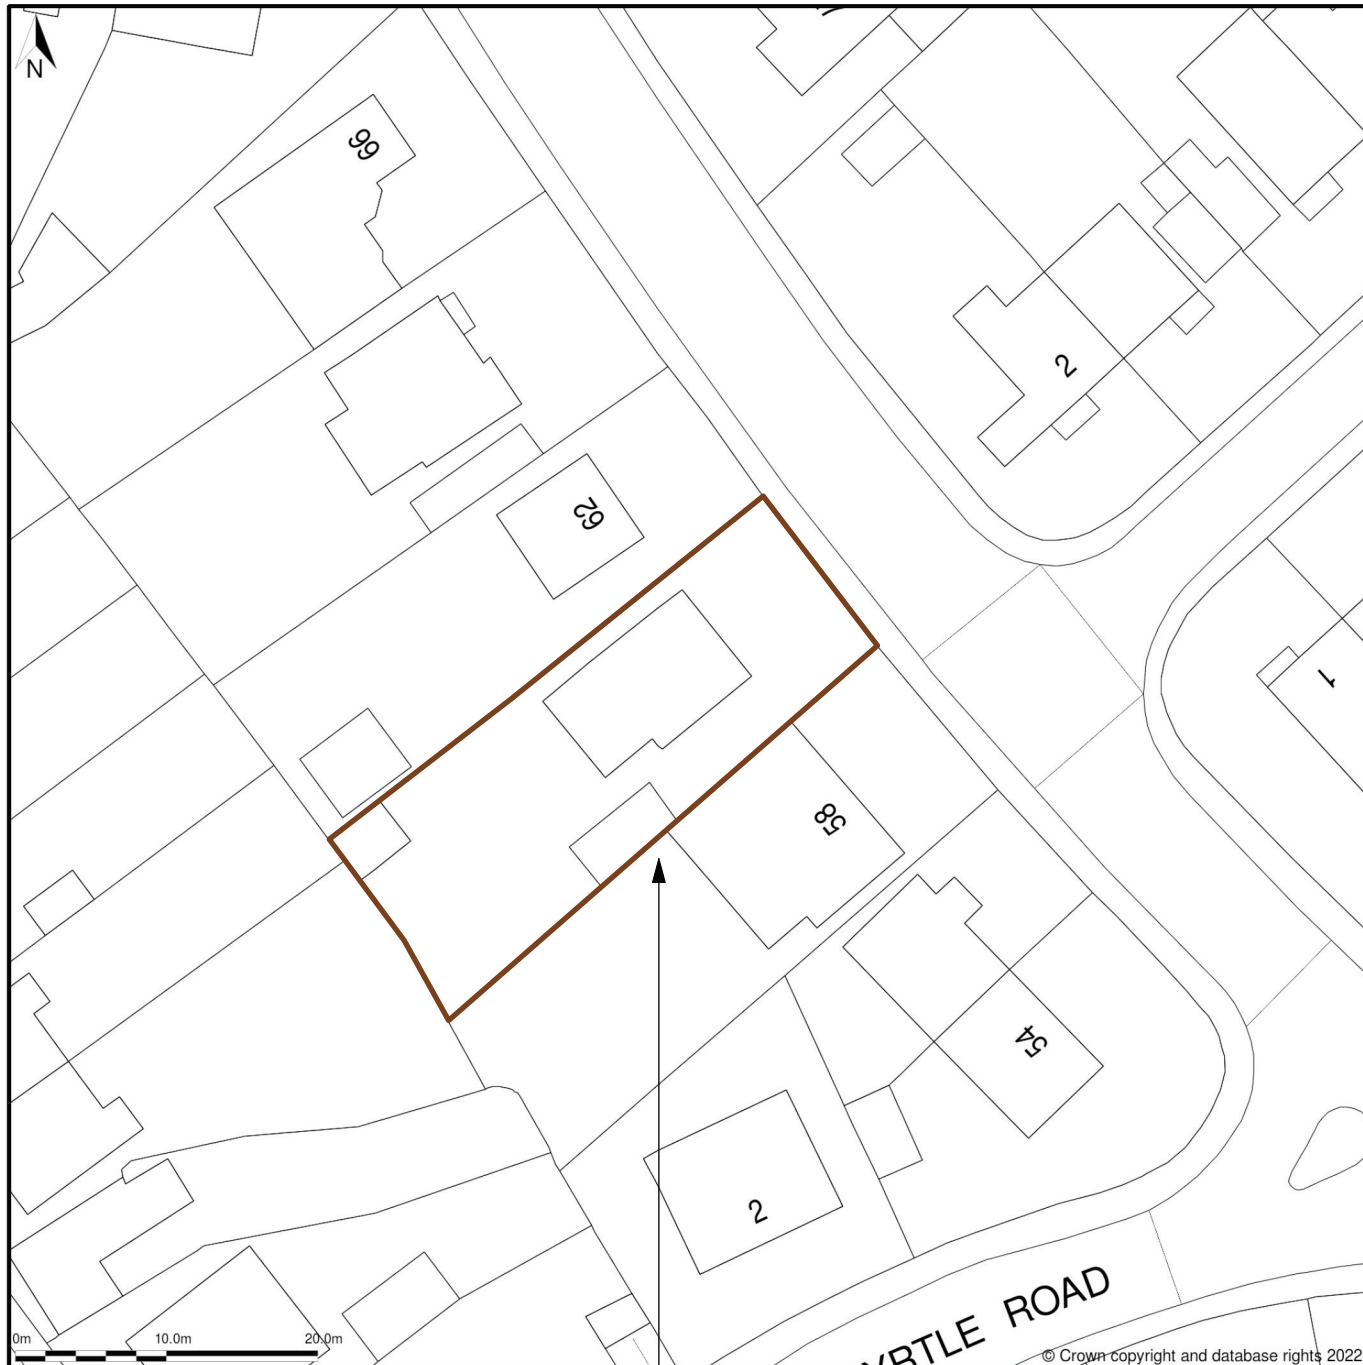


60, Chestnut Road, Cimla, Neath Port Talbot, SA11 3NU



Scale 1:500

Red lines indicate site area

60, Chestnut Road, Cimla, Neath Port Talbot, SA11 3NU

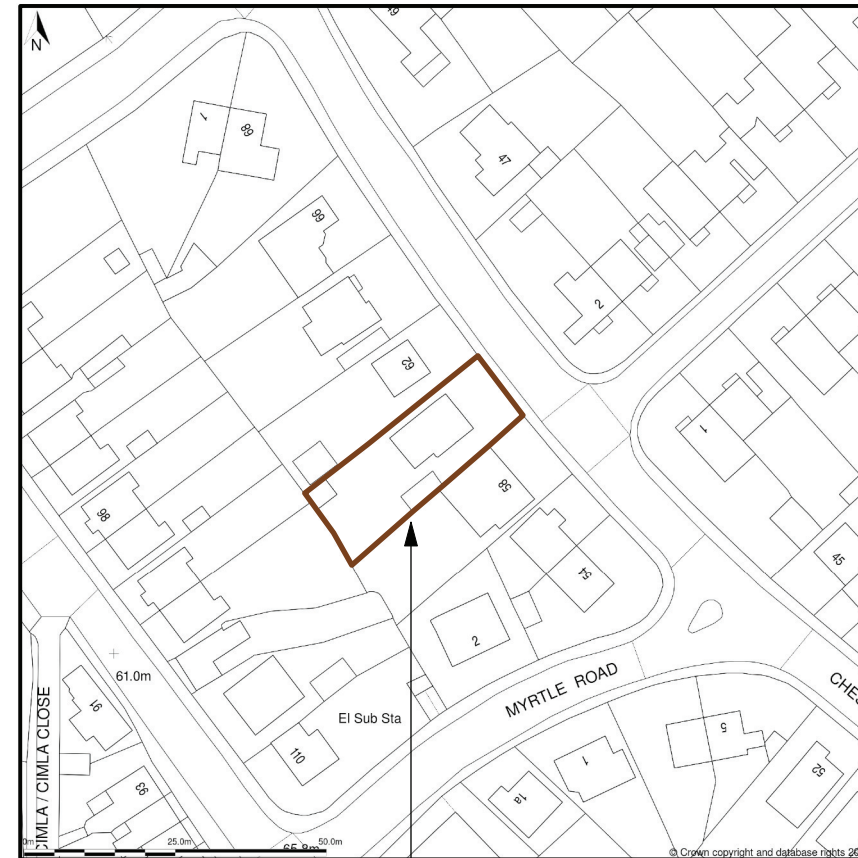

Scale 1:1250

Red lines indicate site area

General Notes

Note - site outlined in red

BANKHEADDESIGN

amendments	
client	Ross Tregoning
project	60 Chestnut Road, Neath, SA113NU
title	OS Site location plans
scale	1:500& 1:1250 @A3
dwg by	
date	April 2022
dwg no	RT-04
Dimensions to be verified on site. Figured dimensions to be taken in preference to those scaled.	
This drawing is the property of Bankhead Design, copyright is reserved by them and the drawing is issued on the condition that it is not copied, reproduced, retained or disclosed to any unauthorised person, either wholly or in part without the consent in writing from Bankhead Design	
Bankhead Design 20 Beechwood Avenue, Neath SA11 3TE Tel: 0781 8086740 E mail: info@bankheaddesign.co.uk	