


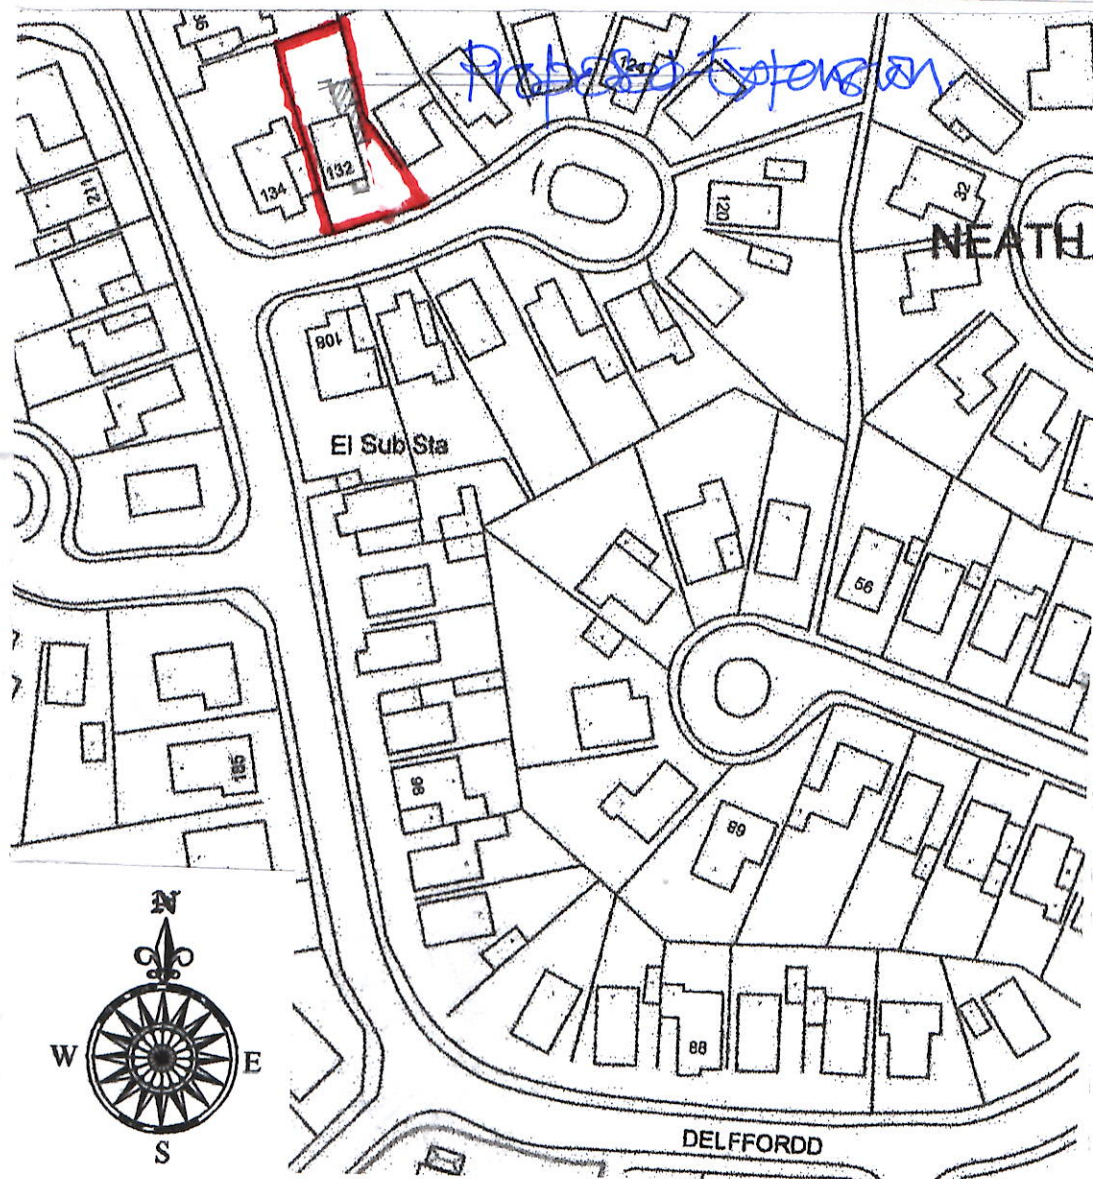

LOCATION PLAN 1:1250

PROPOSED EXTENSION
132 DELFFORDD RHOS
LOCATION PLAN & BLOCK PLAN

May 2022
Scale : As Shown
Drg No 001