


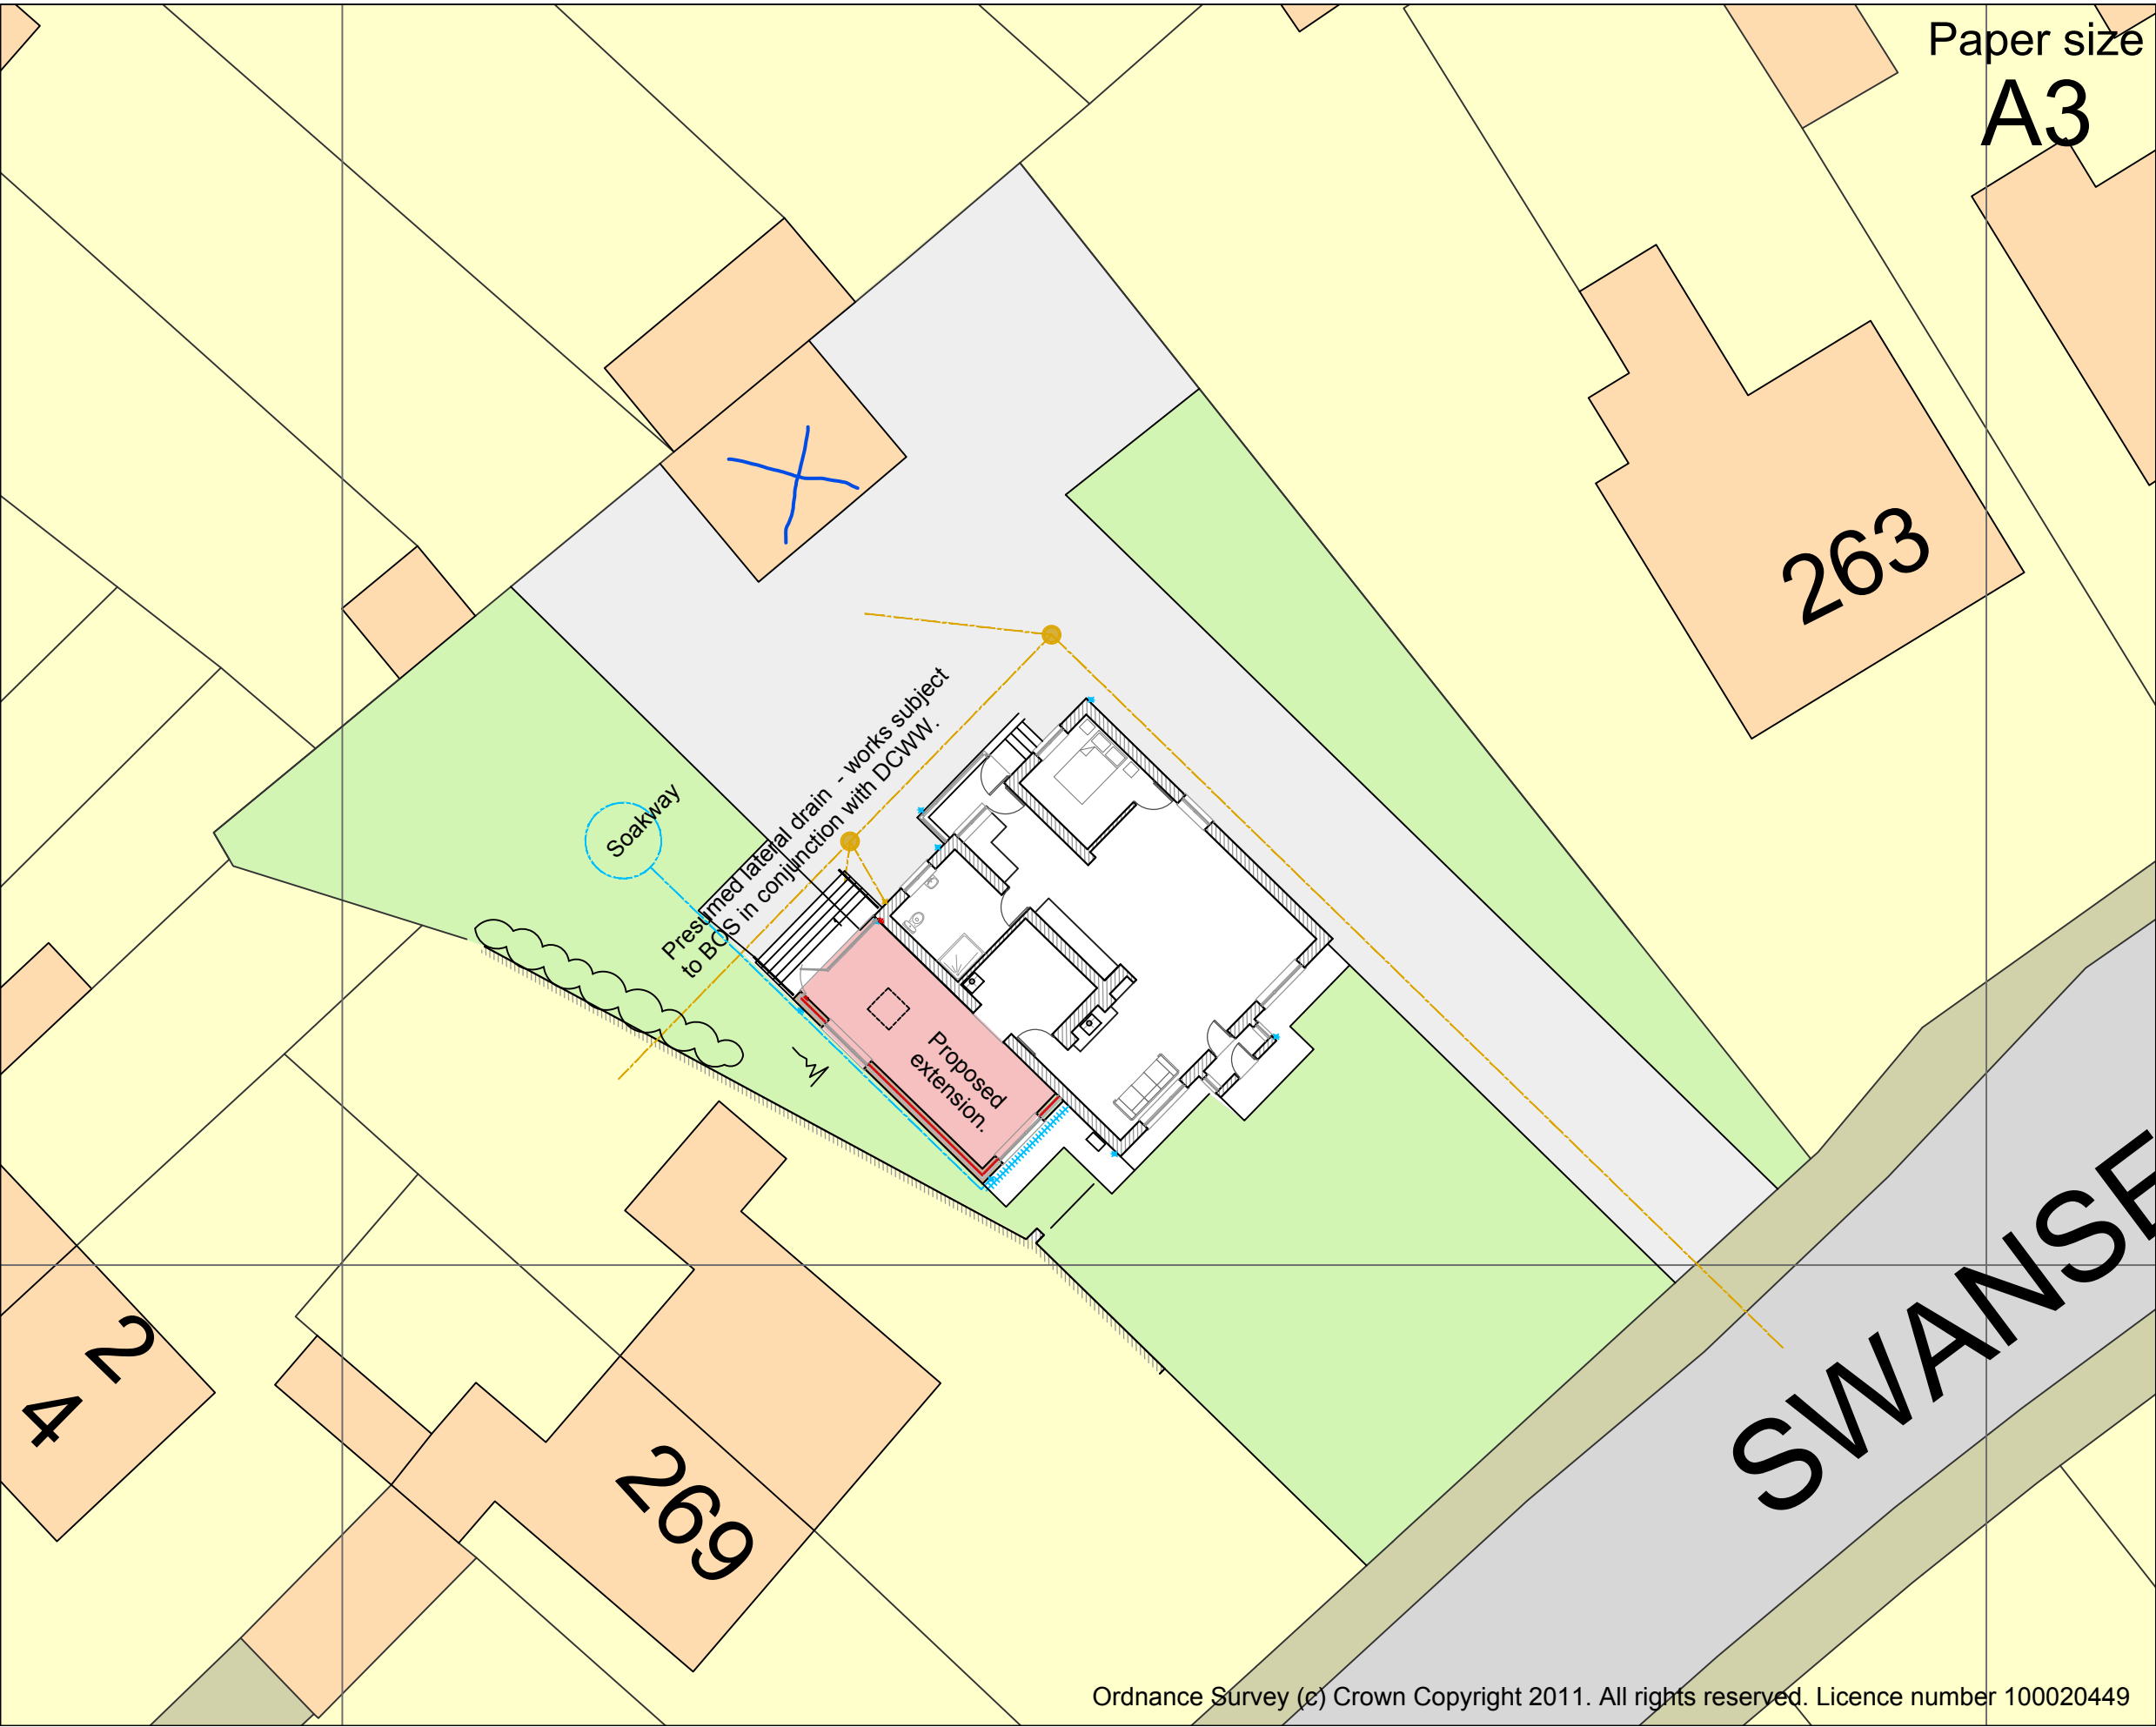

Paper size
A3

DR Design

Architectural Services

Davies Richards Design Ltd.

Llandeilo - 01558 823351

Mumbles - 01792 347692

E-MAIL - info@daviesrichardsdesign.com

WEB - www.daviesrichardsdesign.com

JOB TITLE :

Mr Harris and
Ms Britton
265 Swansea Rd
Trebanos
Swansea
SA8 4BY

Do Not Scale From This Drawing

DRAWING TITLE :

Site layout

Original paper size - A3

SCALE :

1/200

DWG STATUS:

DRAWN BY :

CJW

DATE :

Nov 2020

PLAN No

CW604/04

REVISION