



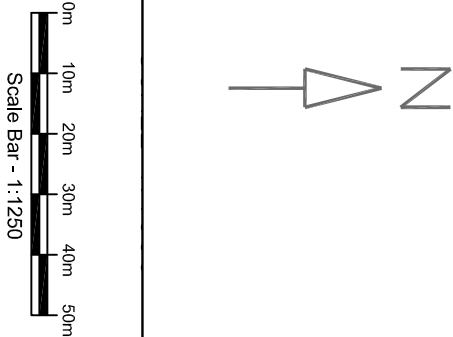


LOCATION PLAN – SCALE 1:1250


SITE BOUNDARY SHOWN IN RED

DRAWING NUMBER: 23 – AL(00)01.

PROPOSED EXTENSION SHOWN THUS.

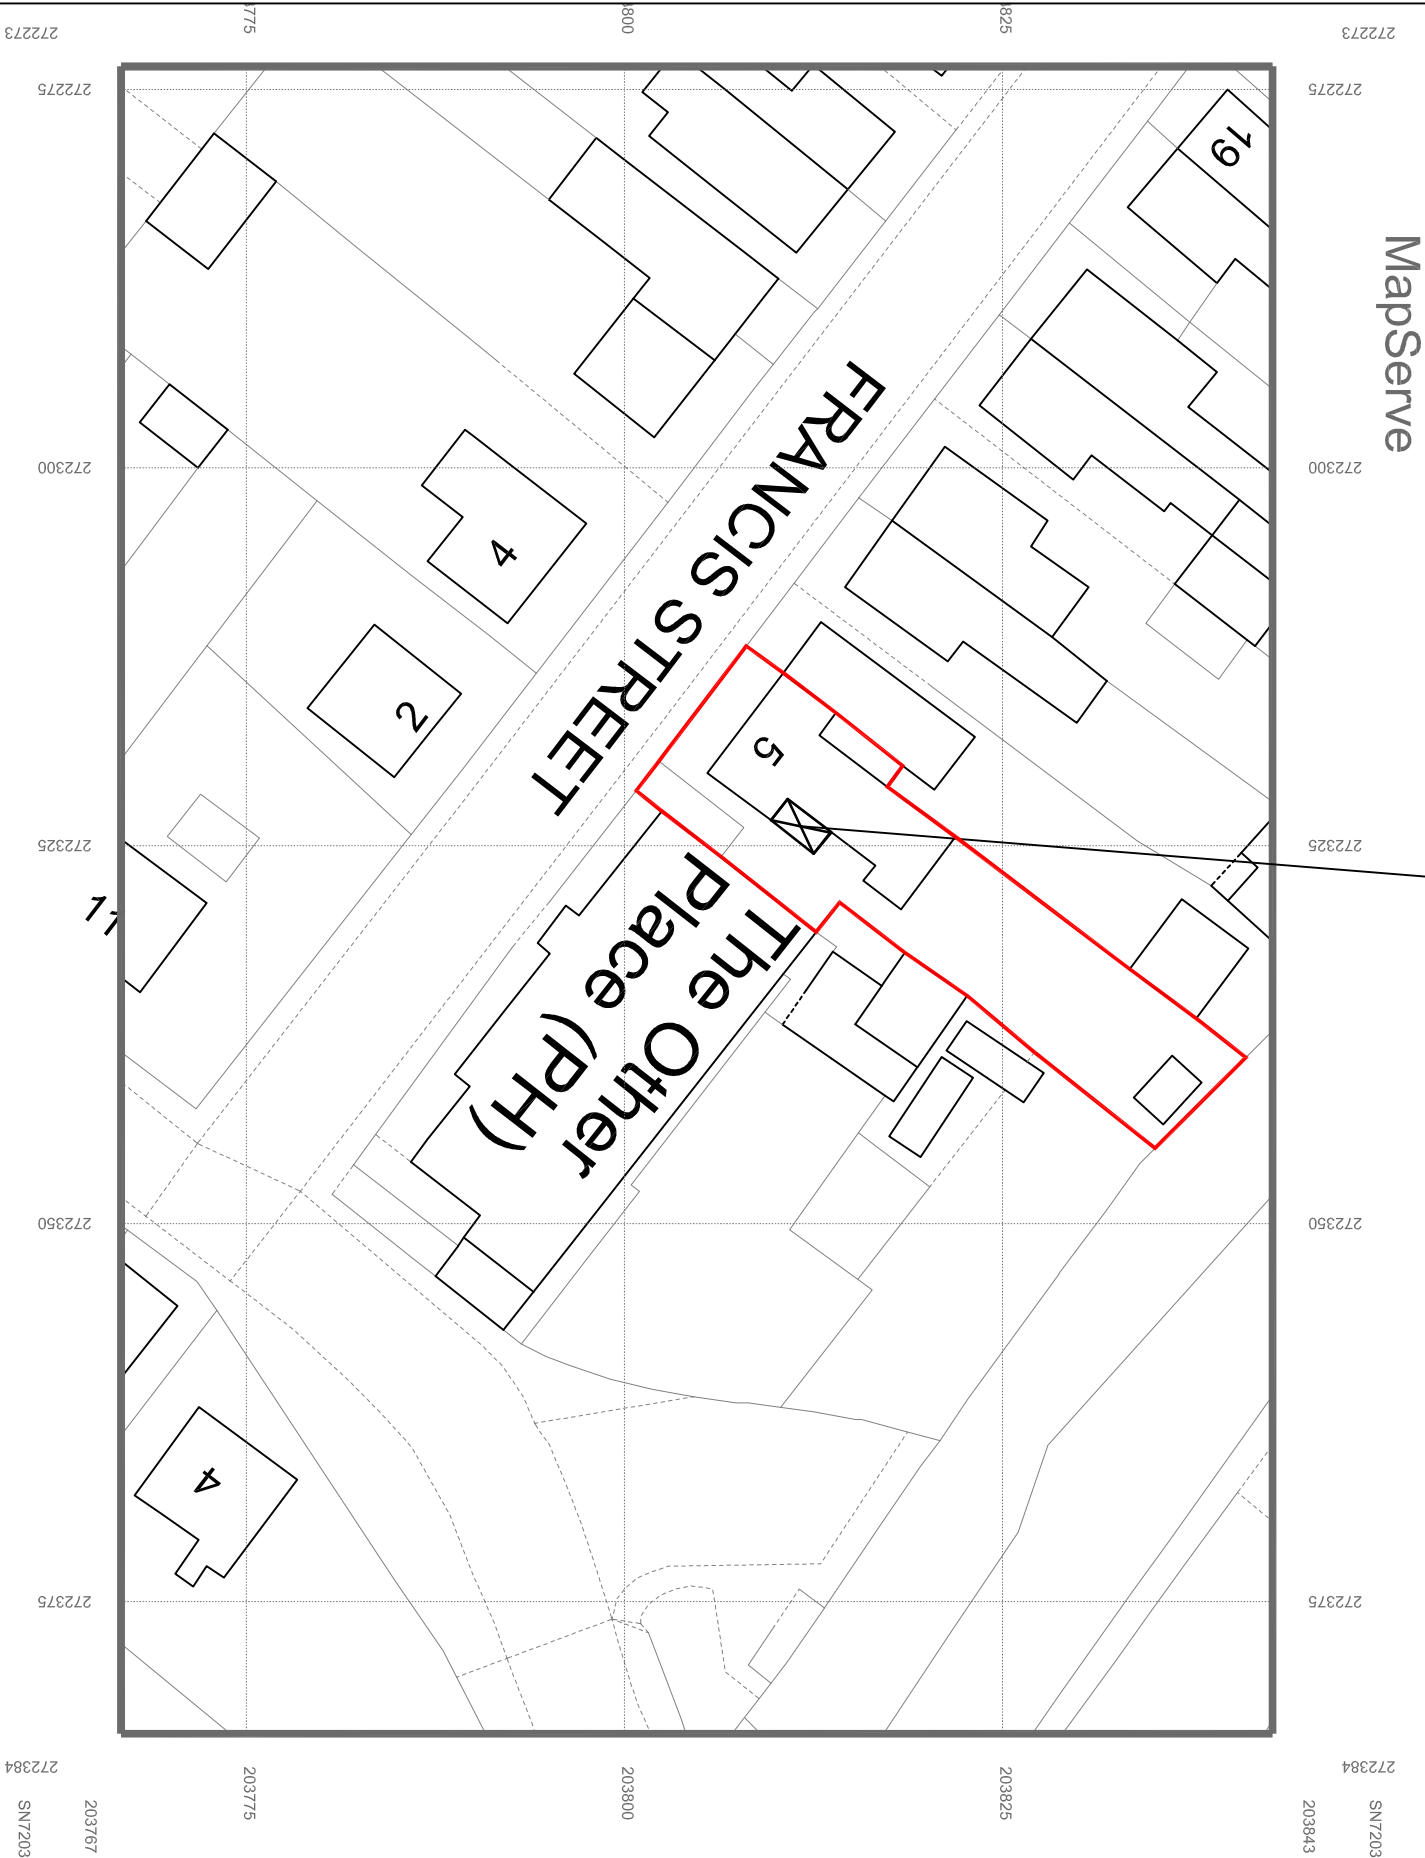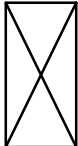

BLOCK PLAN – SCALE 1:500

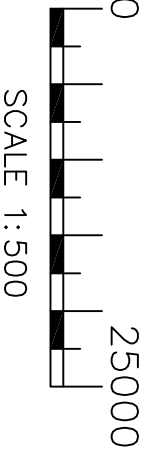

PROJECT DESCRIPTION:
PROPOSED FIRST FLOOR EXTENSION
AT 5, FRANCIS STREET, PONTARAW, NEATH, PORT TALBOT, SA8 4EG.
FOR MS. L. COLVIN.

SHEET TITLE:
AS SHOWN.

REVISIONS;
B. 04/06/22 PLANNING ISSUE.

Matt John
MSc Regeneration
BSc City and Regional Planning
AETIUM
Accredited Degrees

AETIUM
Planning Consultants

DATE:
FEB. 22.

SCALE:
AS SHOWN.

SHEET:
A-3