


NEIGHBOURING PROPERTY

APPROX. BOUNDARY / PARTY WALL LINE AS TAKEN FROM OSMAP



APPROX. BOUNDARY LINE AS TAKEN FROM SITE DIMENSION

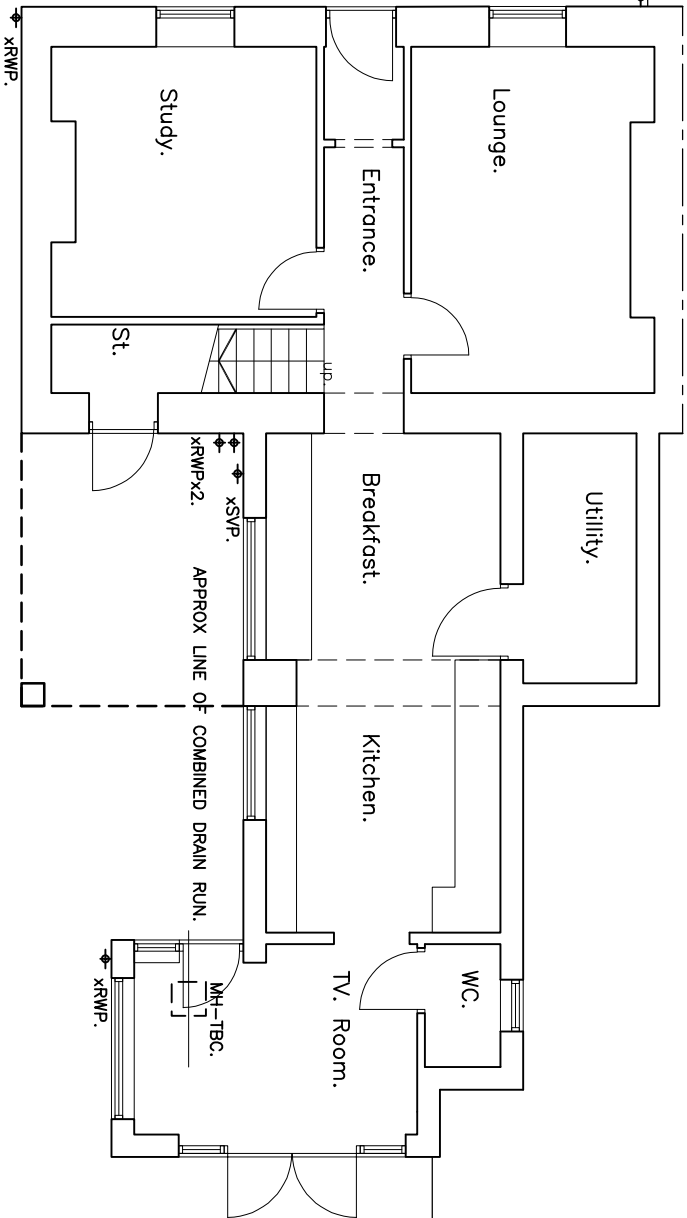


REAR GARDEN AREA

PROPOSED FIRST FLOOR EXTENSION
SHOWN DOTTED
ON SUPPORTING PILLAR

DRIVEWAY

APPROX. BOUNDARY LINE AS TAKEN FROM SITE DIMENSION


NEIGHBOURING PROPERTY

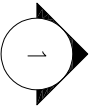

G r o u n d F l o o r / S i t e P l a n

DRAWING NUMBER: 23 – AL(2–)01.

(A S P R O P O S E D)

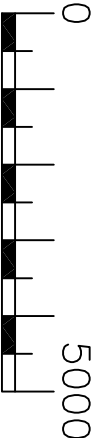

SCALE 1:100