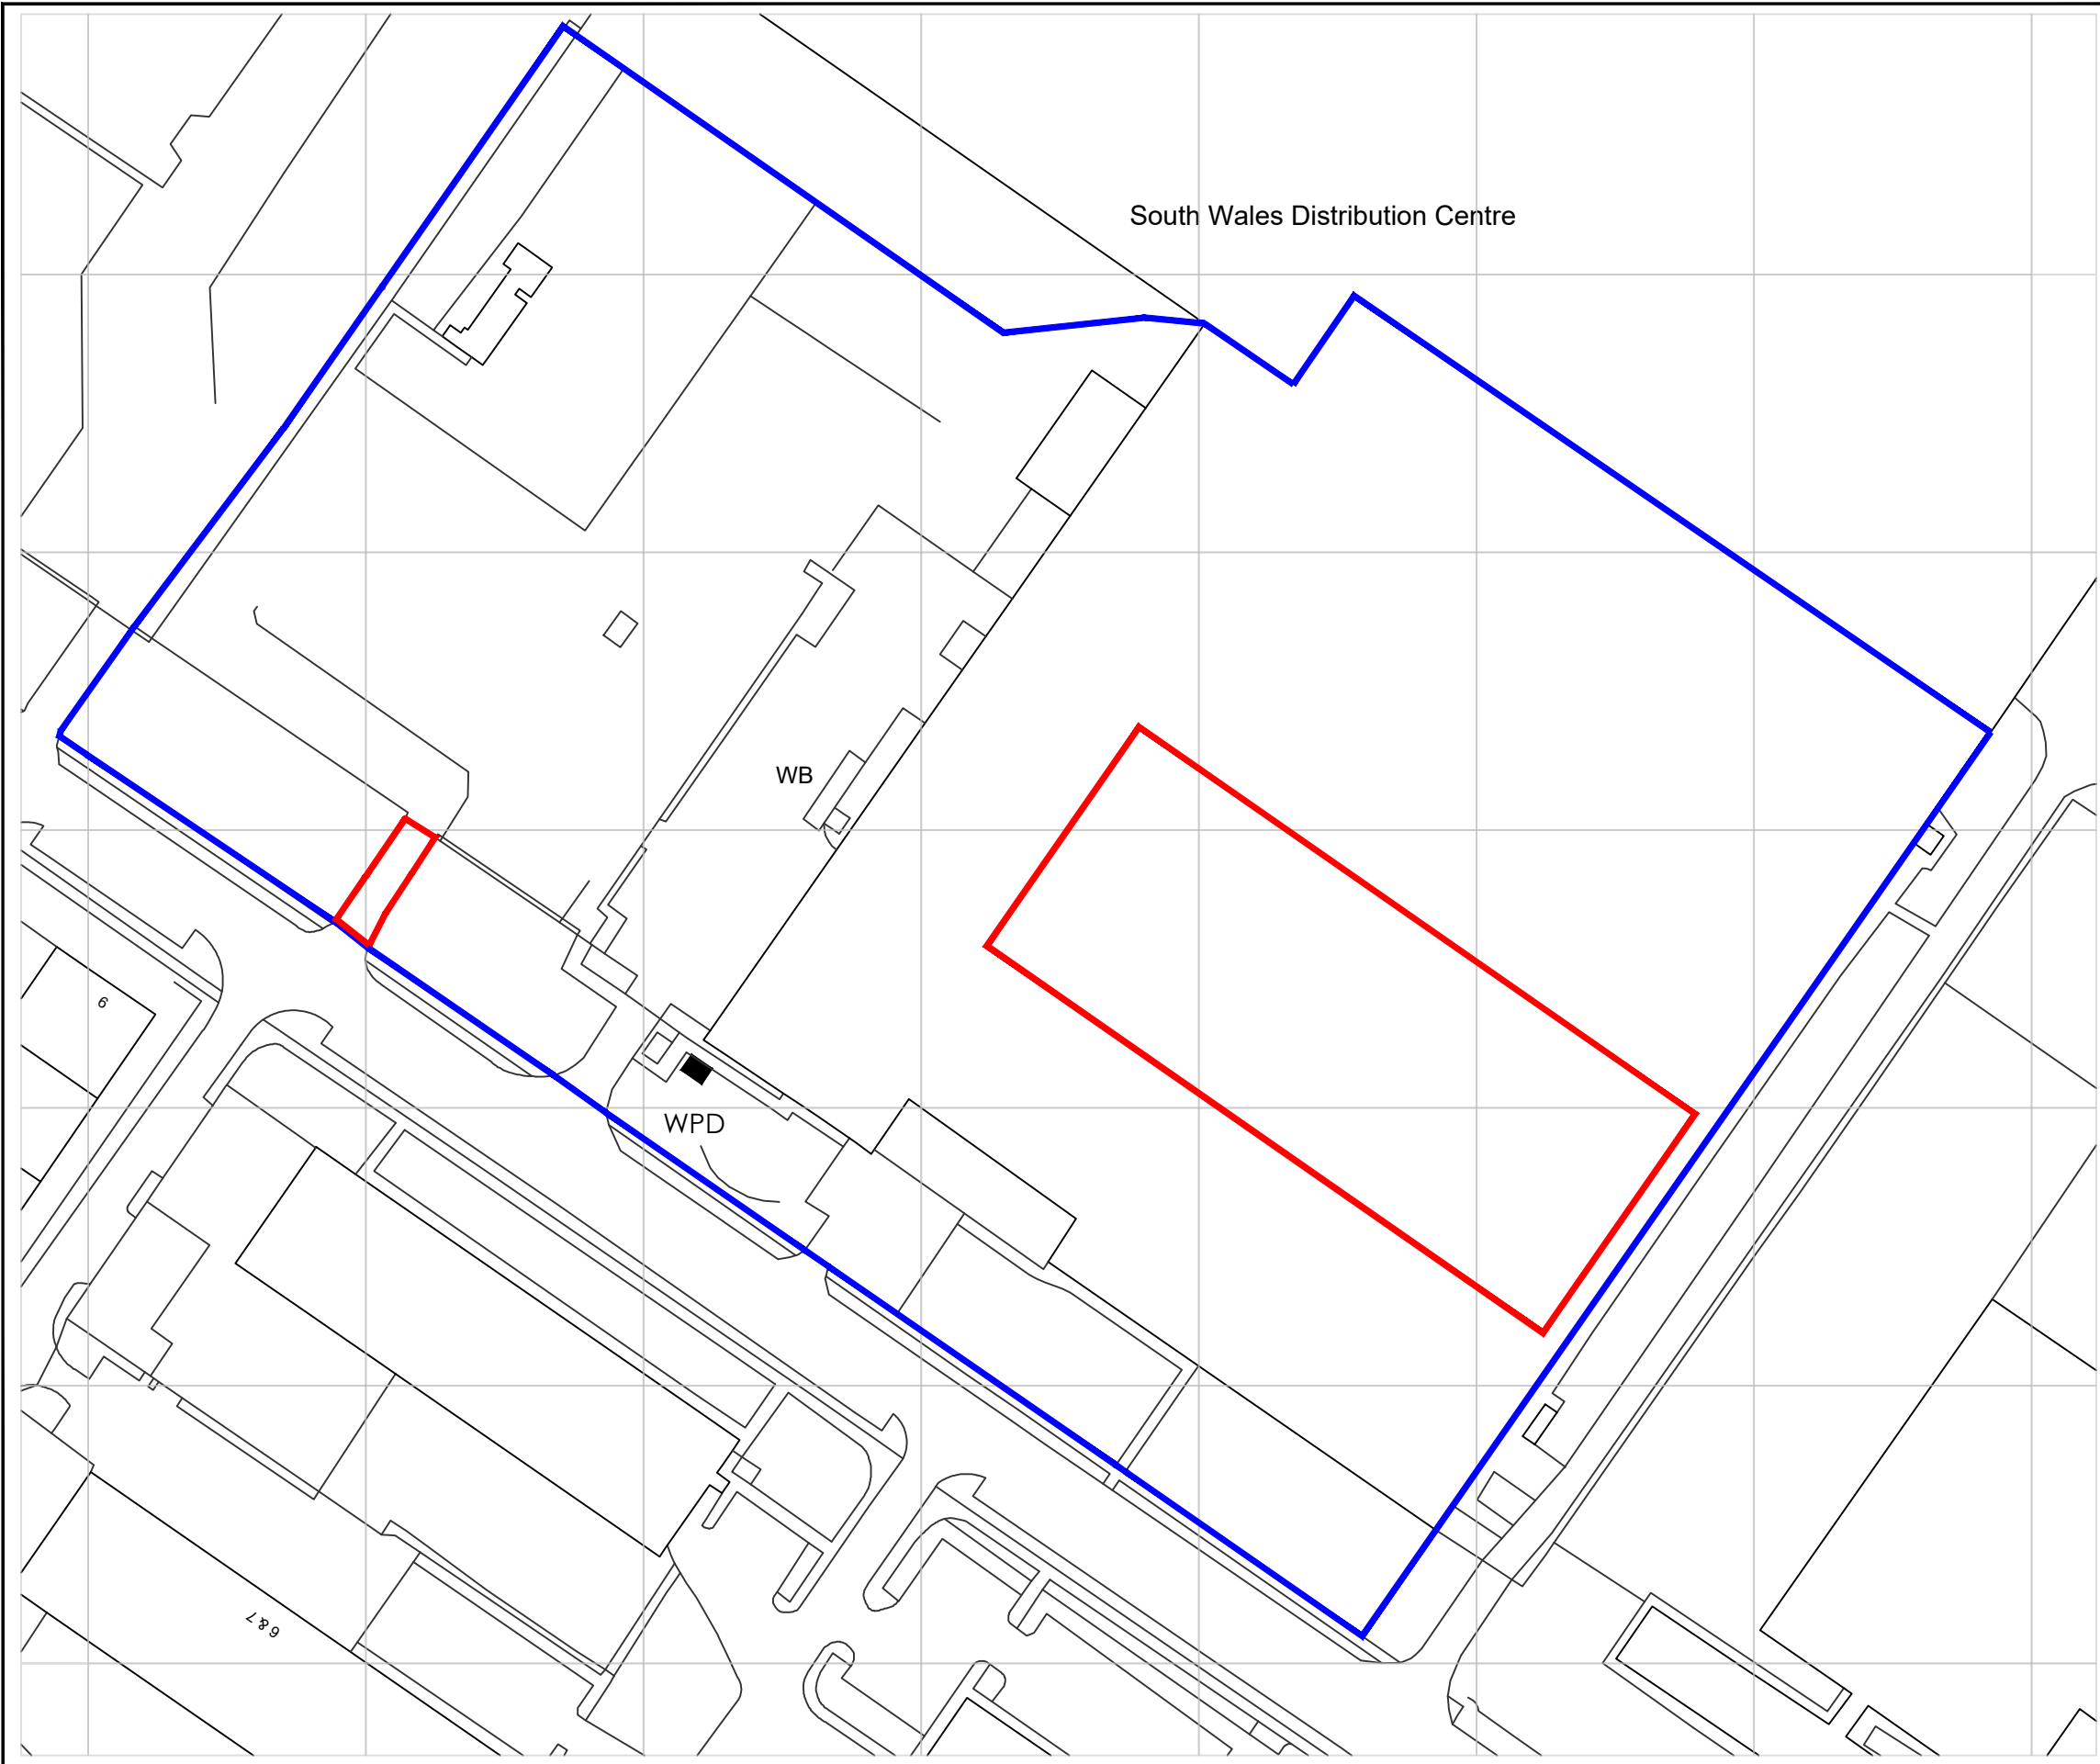


183550
183500
183450
183400
183350

279750

279800

279850

279900

279950

280000

Ordnance Survey, (c) Crown Copyright 2021. All rights reserved. Licence number 100022432



CLIENT: Infinite Renewables		SCALE: 1:1250@A3
PROJECT: Kenfig Industrial Estate		DATE: 31/05/2022
DRAWING: Site Location Plan		DRAWN: RS
DRAWING No: IR-Kenfig-501	REV: C	CHECKED: LH