




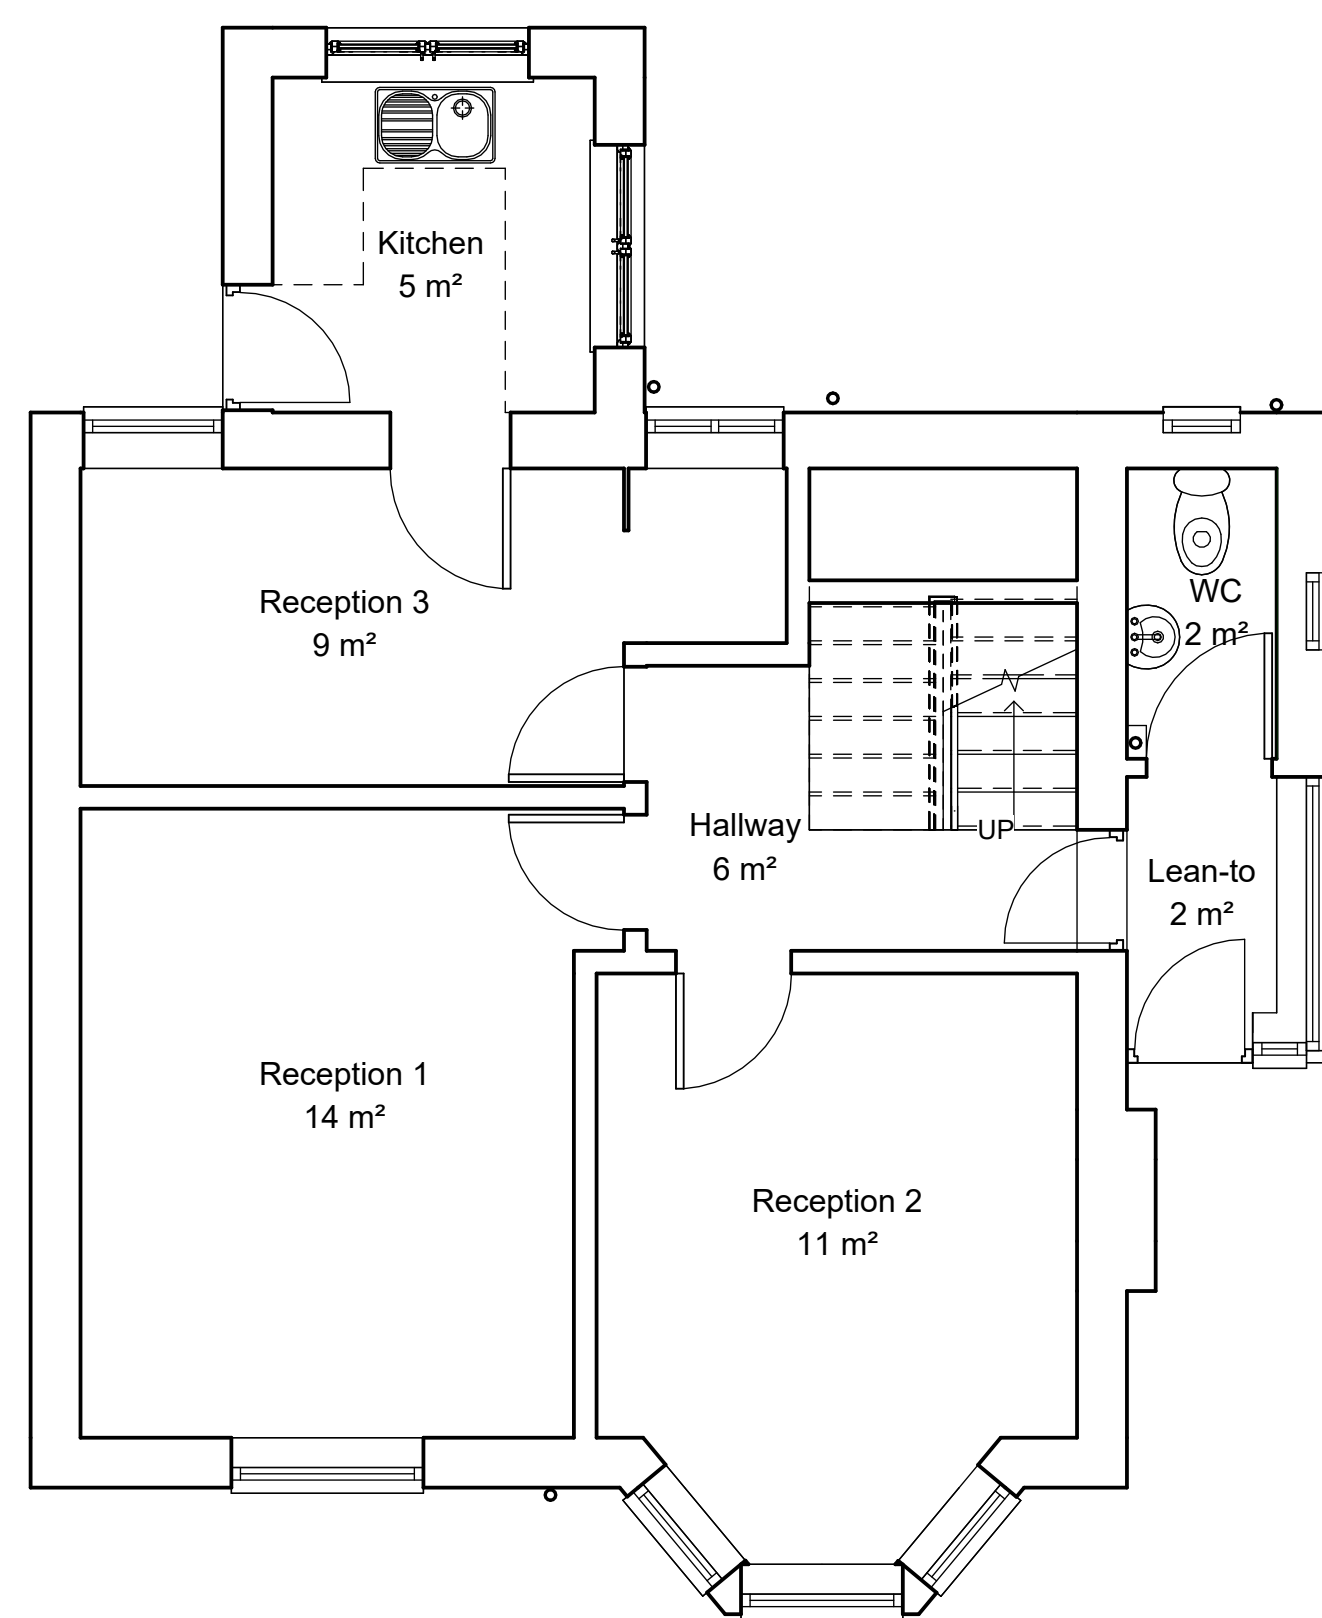

1 Level 1
1 : 50

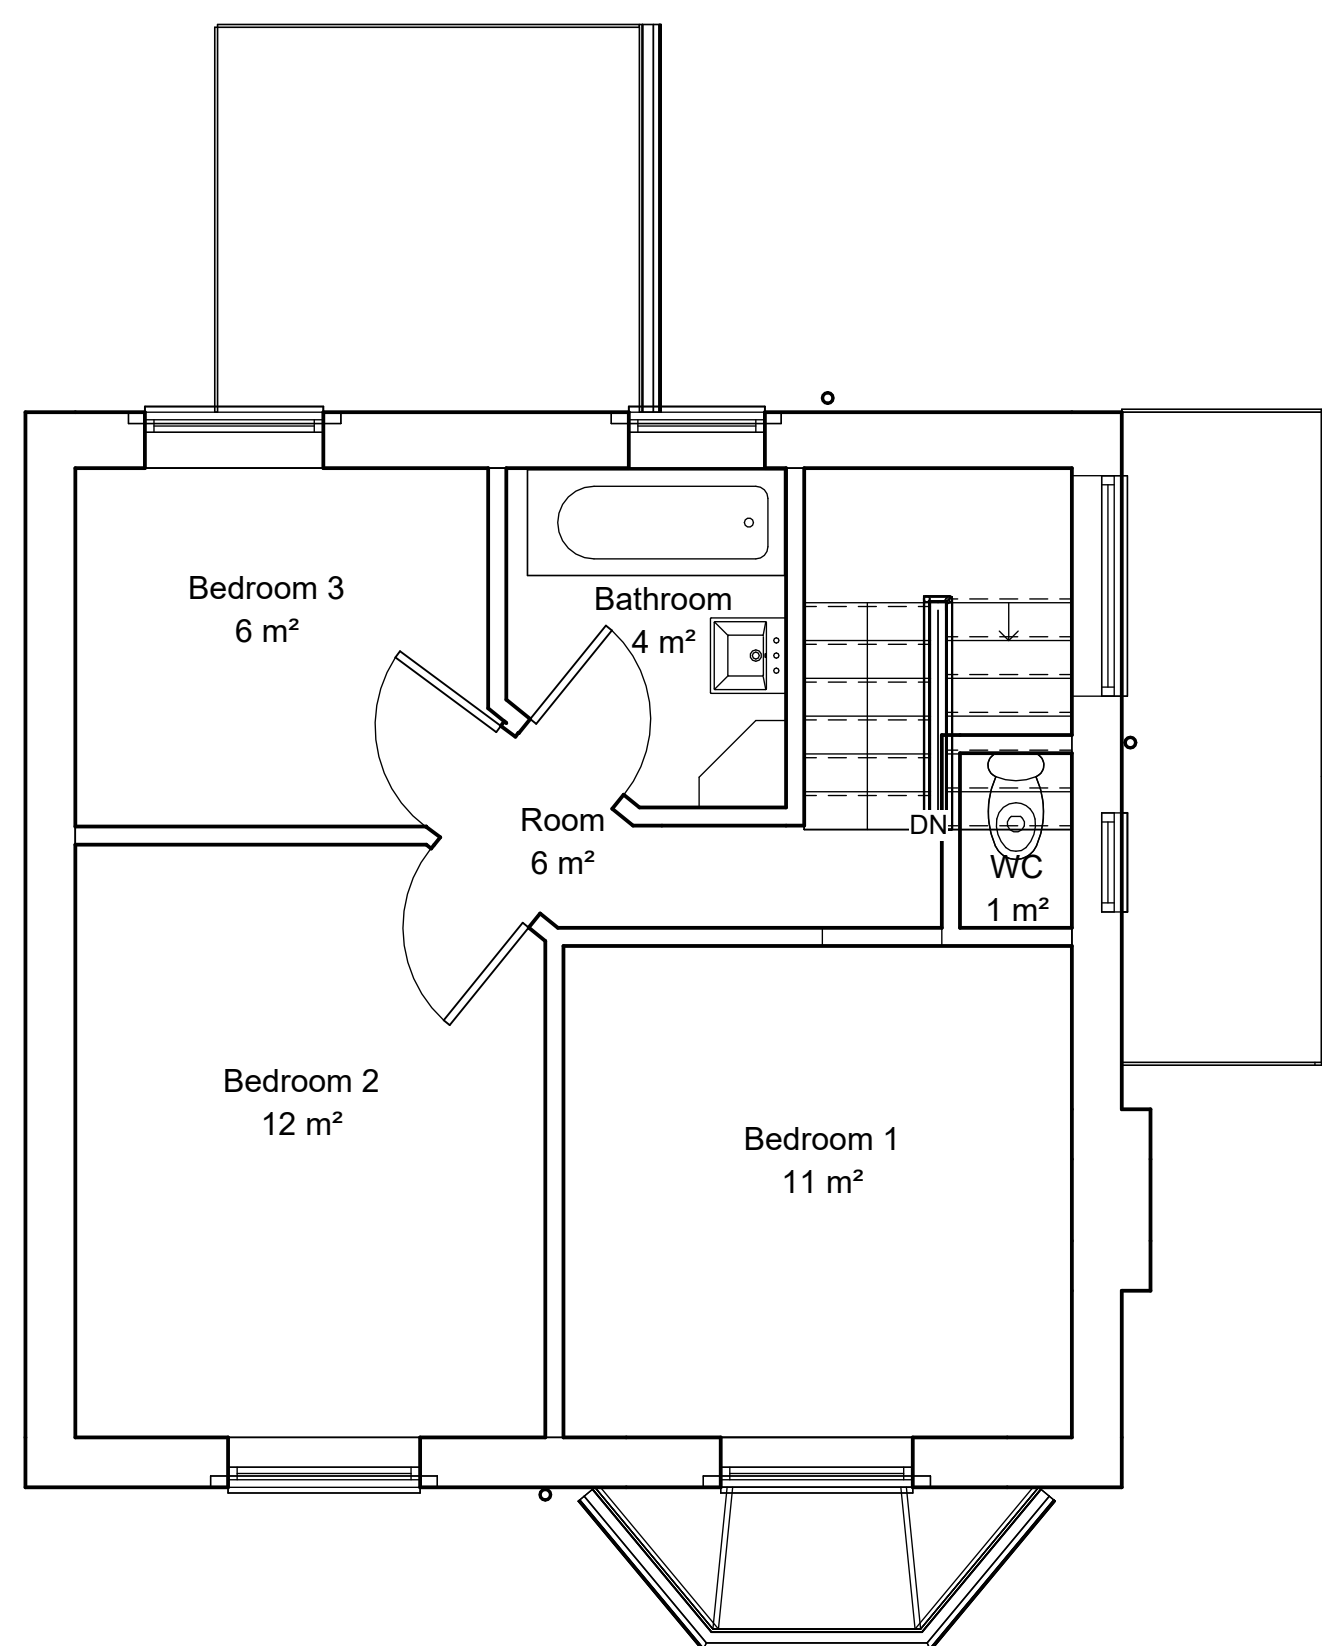

2 Level 2
1 : 50

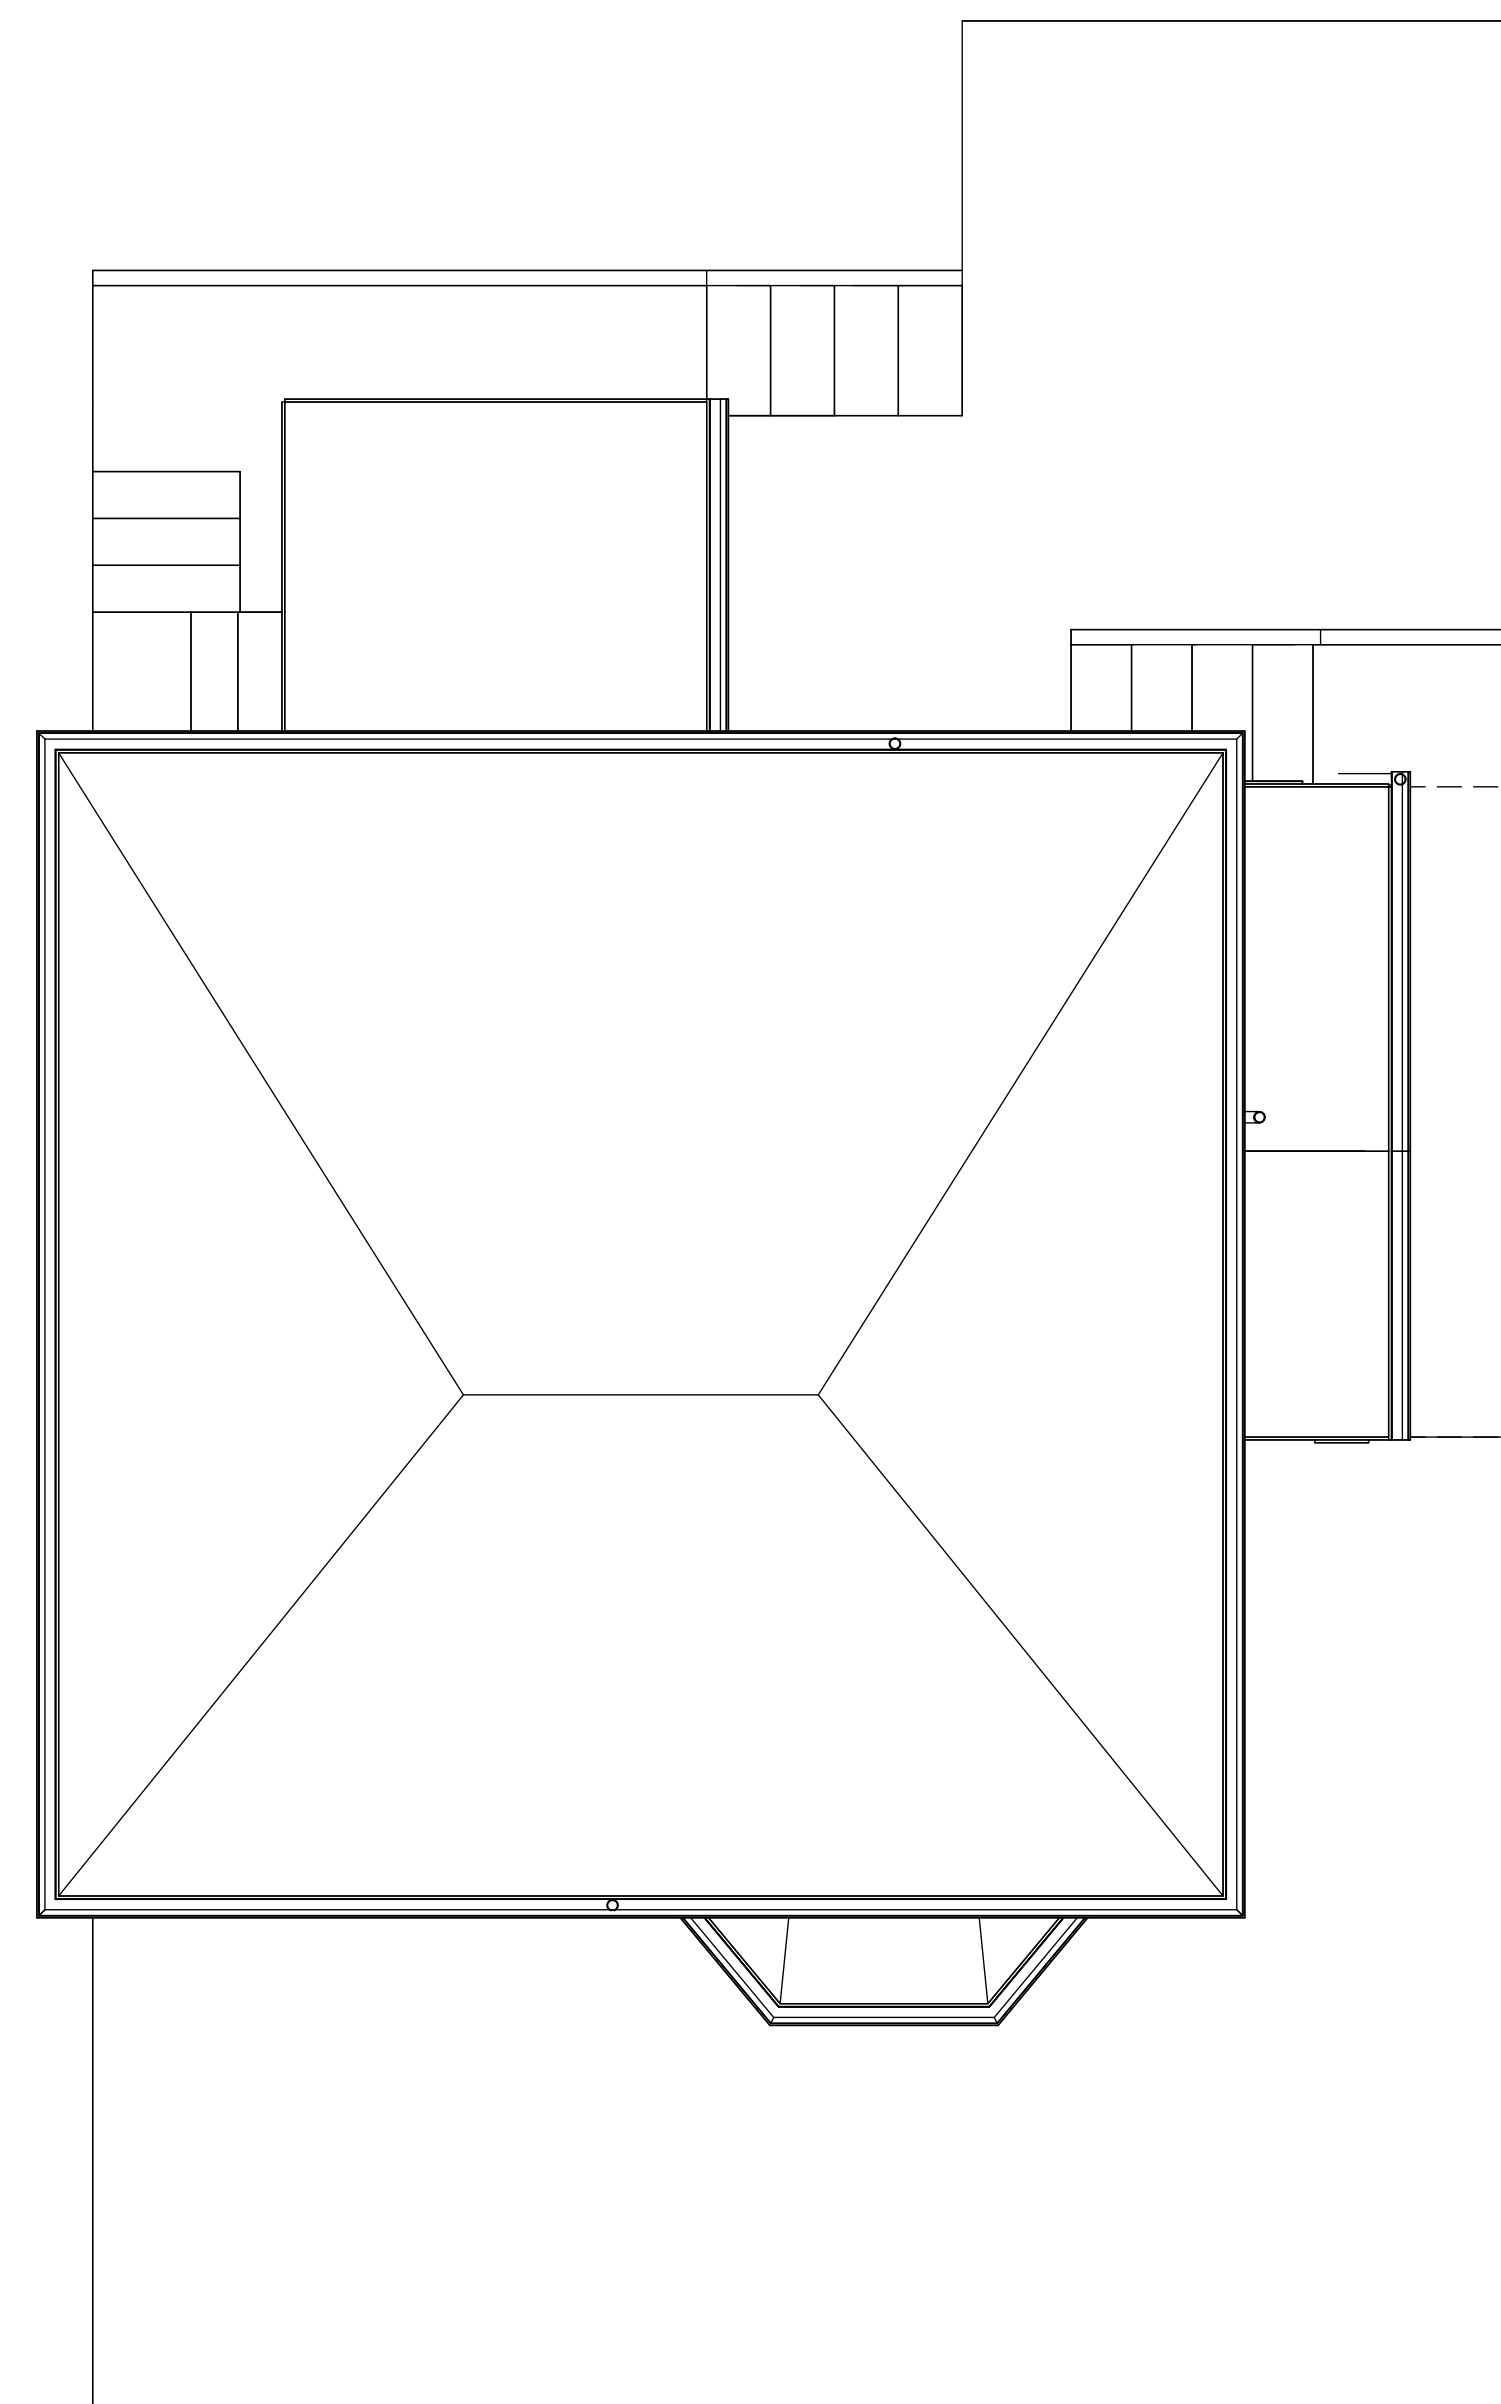

3 Site
1 : 50