


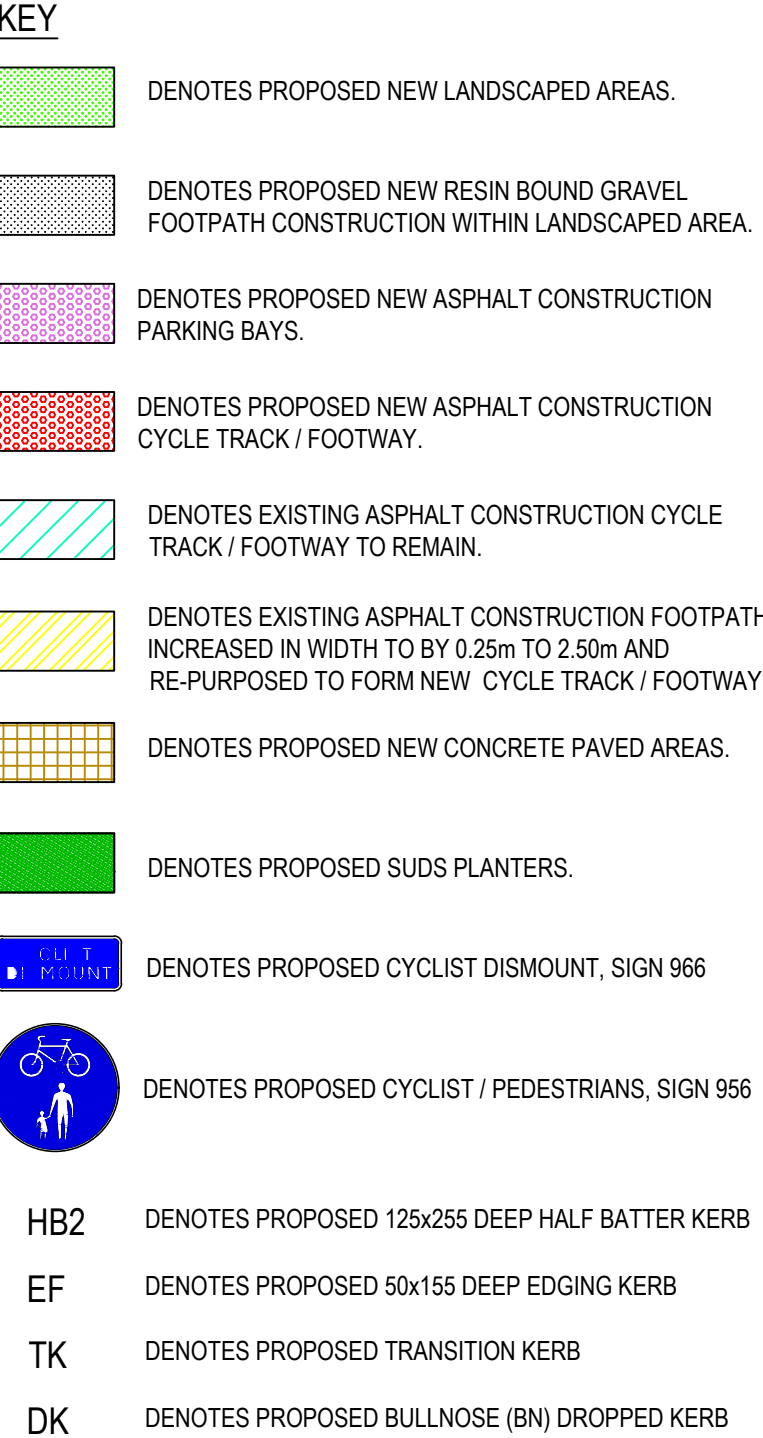

P5	10/06/22	SEGROATION LINES AND CYCLED PEDESTRIAN SYMBOLS REMOVED AS ADVISED BY THE TRANSPORT OFFICER. KERB TYPES ADDED. NOTES AMENDED.	ME/DPA	DPH
P4	11/05/22	EXTERNAL WORKS LAYOUT UPDATED TO SUIT ARCHITECTS LATEST LAYOUT	ME	DPH
P3	06/05/22	EXTERNAL WORKS LAYOUT UPDATED. NOTES, SIGNS & DELINEATOR LINES ADDED.	ME	BP
P2	15/03/22	Dx ASPHALT PATCH REQUIRED TO COMBINED FOOTCYCLERATH DWG TITLE CHANGED PROPOSED EXTERNAL WORKS LAYOUT	ME	BP
P1	11/03/22	FIRST ISSUE	ME	BP
Rev.	Date.	Details.	By.	Chk.

		RVW CONSULTING	
6 NEPTUNE COURT VANGUARD WAY OCEAN PARK CARDIFF CF24 5PJ		T. 029 20461000 F. 029 20460799 www.rvwconsulting.co.uk	
Project:			
NPTH ORTHOPAEDICS THEATRE EXTENSION			
Title:			
PROPOSED EXTERNAL WORKS OUTLINE			
Drawn:	Checked:	Scale(s) in At: 1:200	
ME	ABP		
Date:	RVW Job N°:	Revision:	Suitability:
11.03.22	C7040	P05	D2
Drawing Status:			
TENDER			
Drawing N°:			
C7040-RVW-ZZ-00-DR-C-301			