


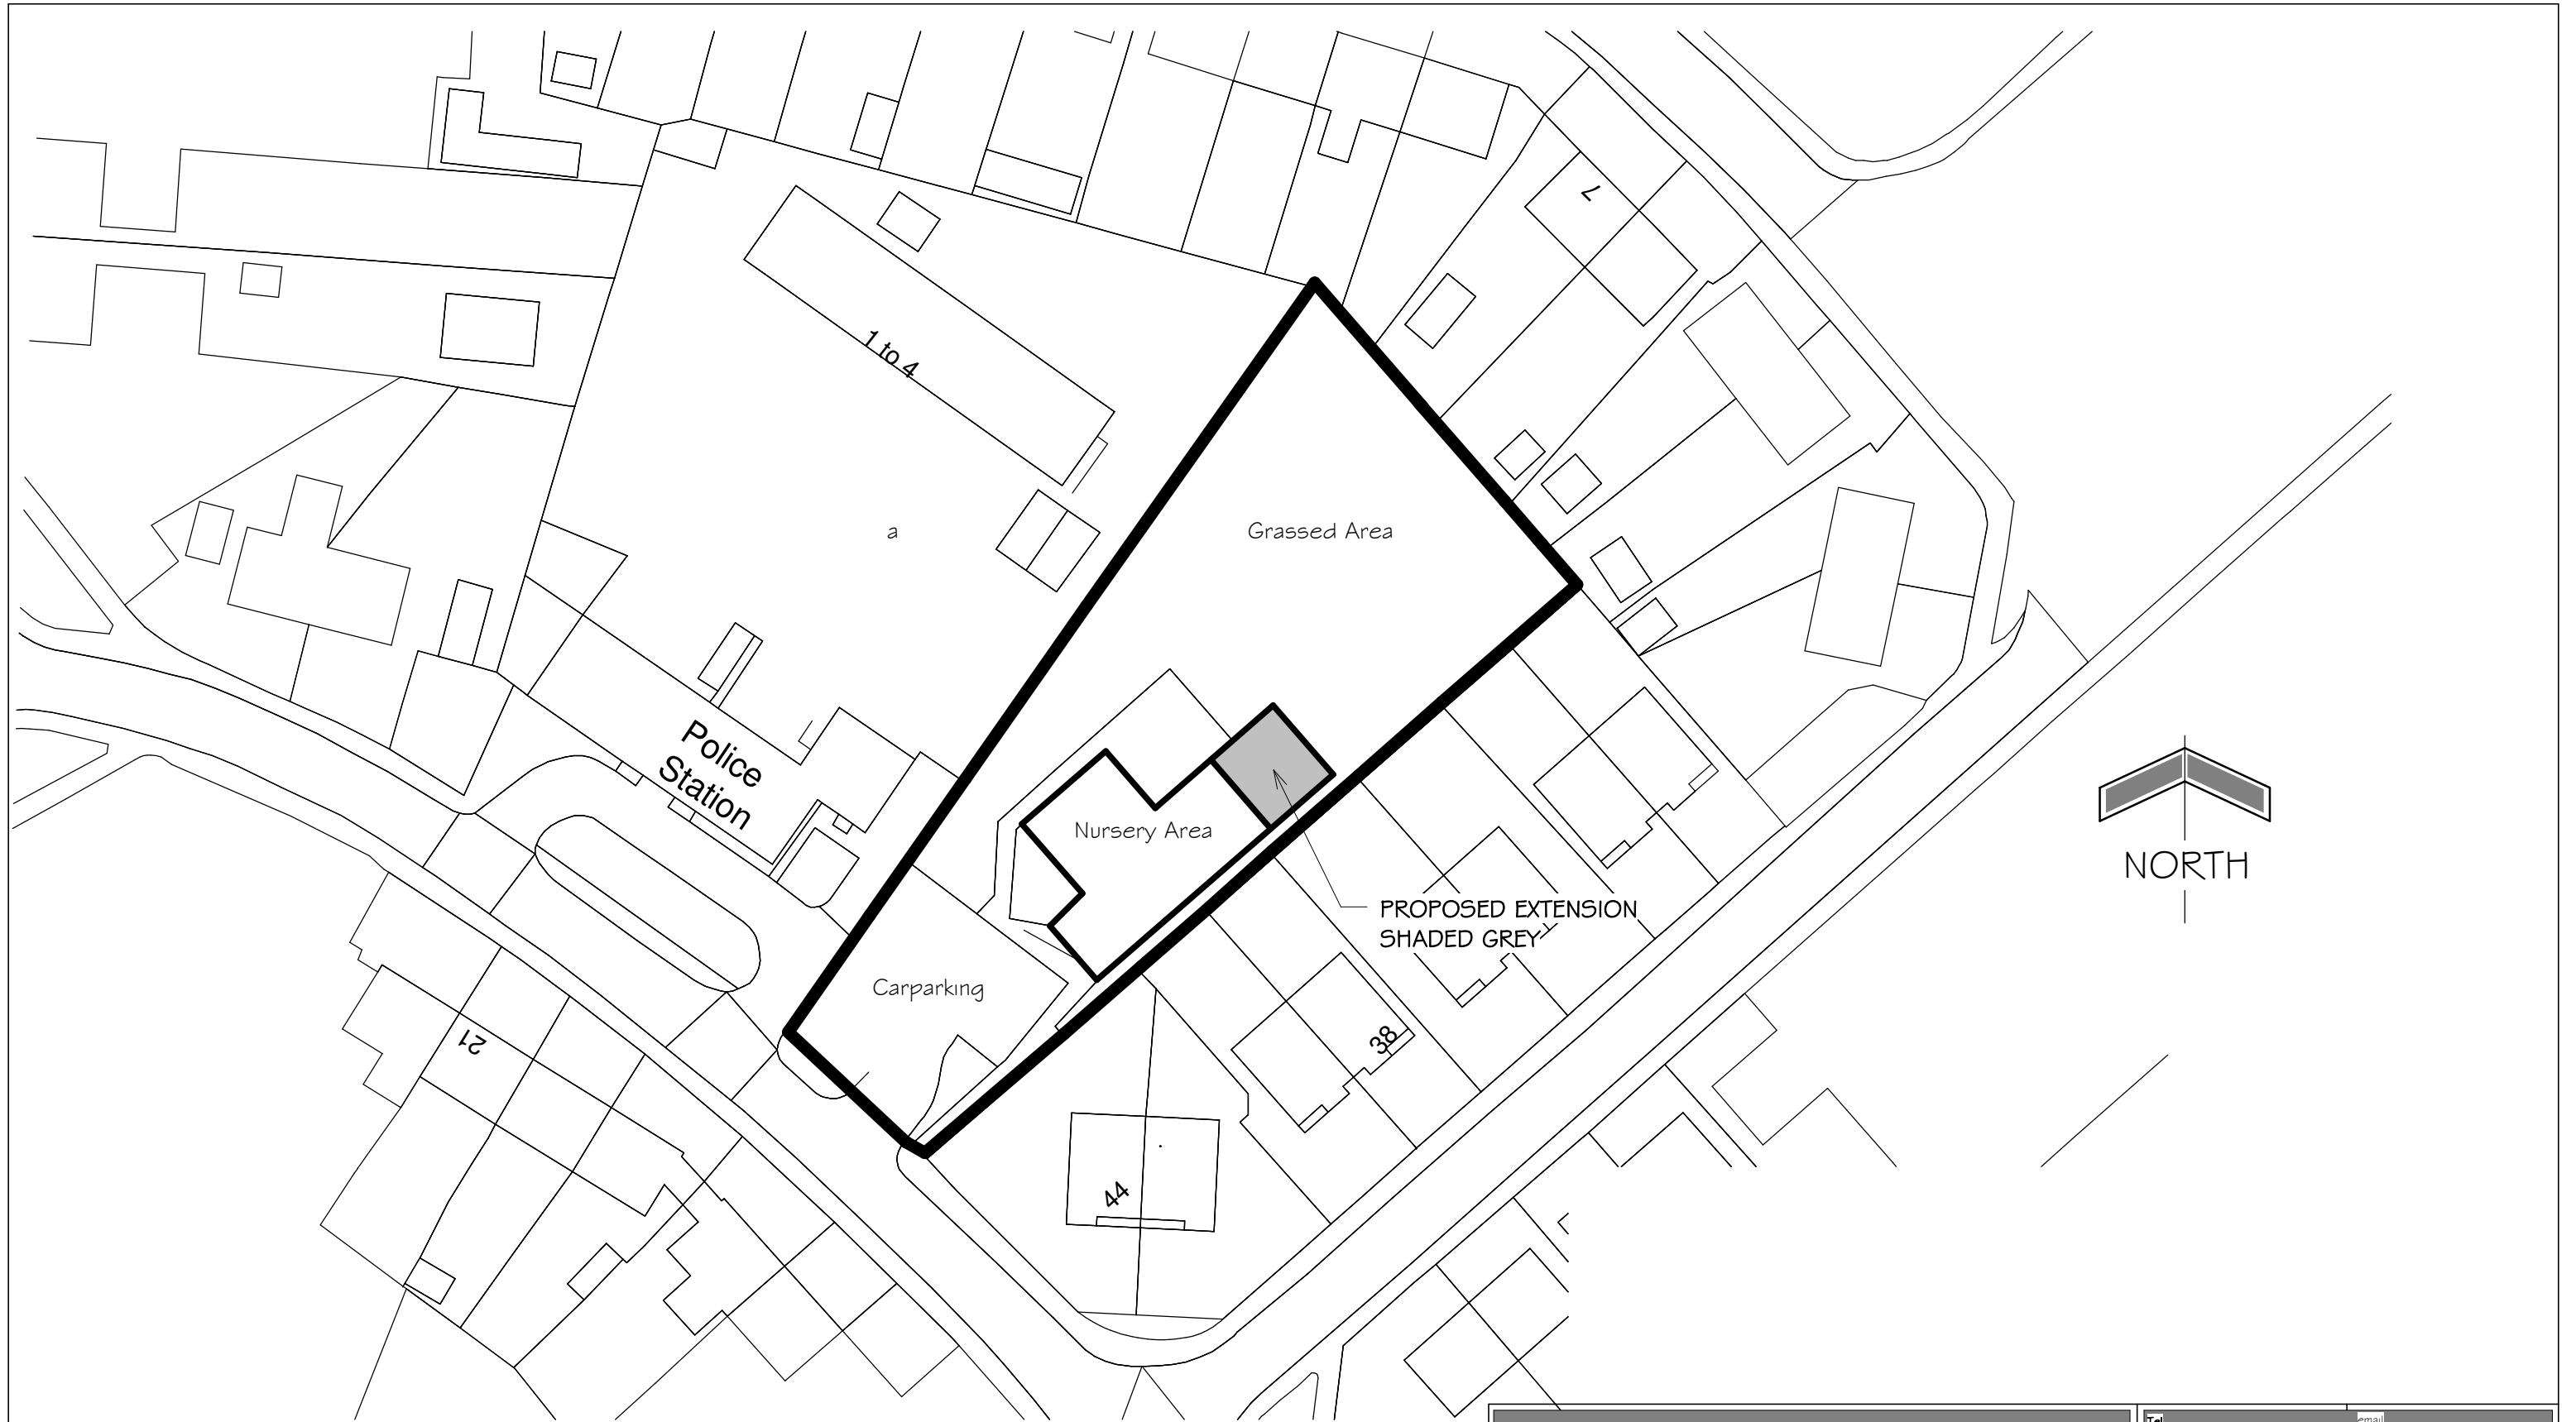

BLOCK PLAN
Scale 1 : 500

David J GRIFFITHS. ARCHITECTURAL DRAWINGS.		Tel 01792 296749 / 07411 200351		email davidgriffiths@live.co.uk	
PROJECT PROPOSED REAR EXTENSION at SANDY FEET NURSERY, DEW ROAD, SANDFIELDS, PORT TALBOT. S12 7HE					
SHEET BLOCK PLAN		Date 31 05 22 Scale 1 : 500 Drawn DG		Drawing No 2115 / 02 REV	

REVISION	DETAILS	DATE
----------	---------	------