


Existing

Section A-A


Station	Elevation (m)
1	141.70
2	140.84
3	139.72
4	138.55
5	137.14
6	135.97
7	134.41

Section B-B

Station	Elevation (m)
1	139.46
2	139.67
3	140.88
4	140.46
5	139.99
6	140.57

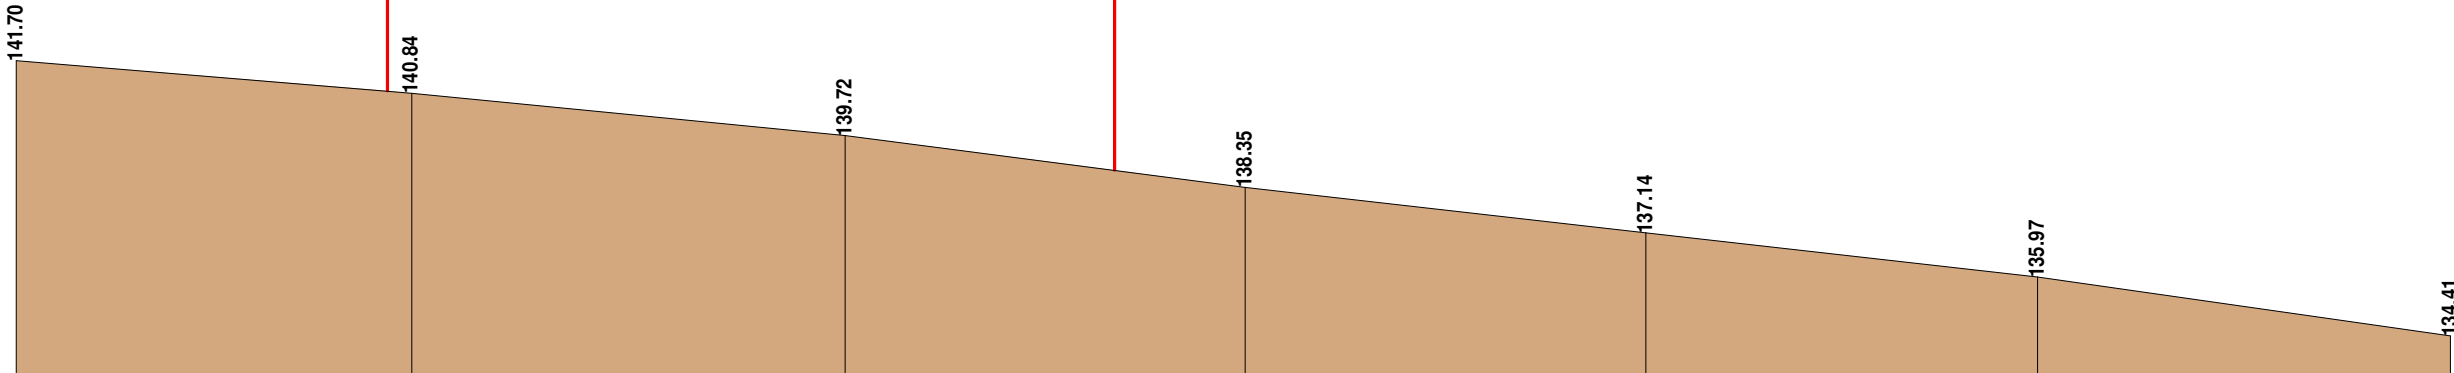

Section A-A

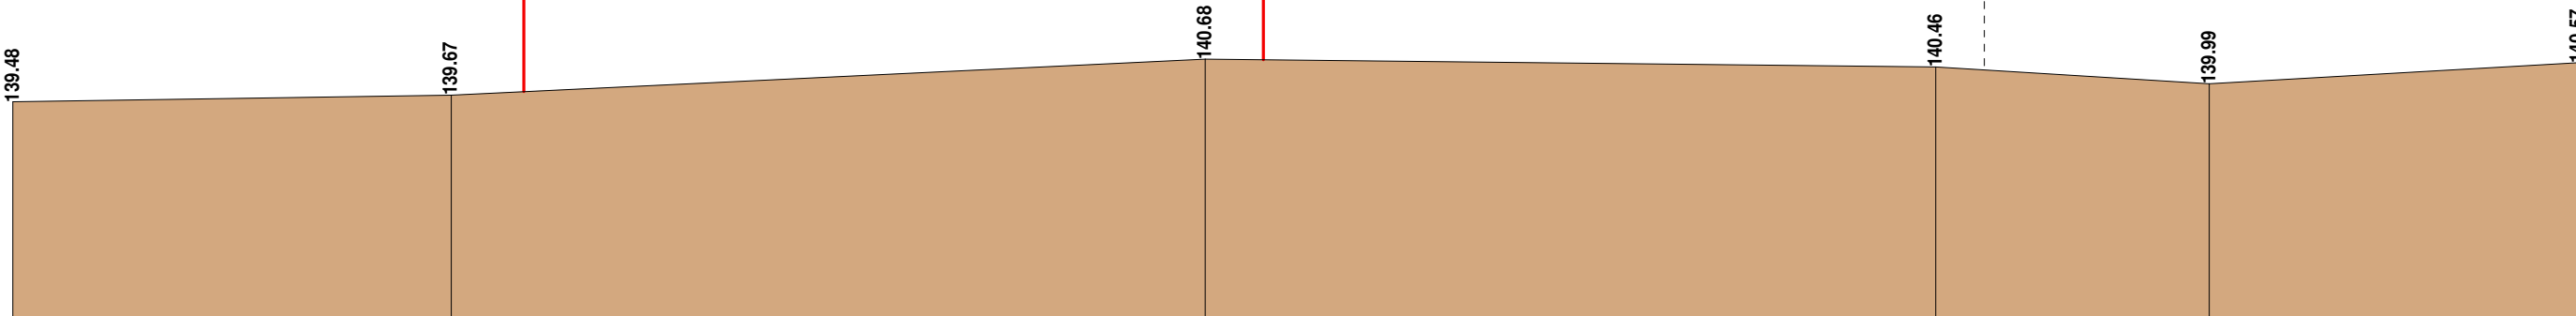


Section B-B


Proposed

Section A-A

Section B-B

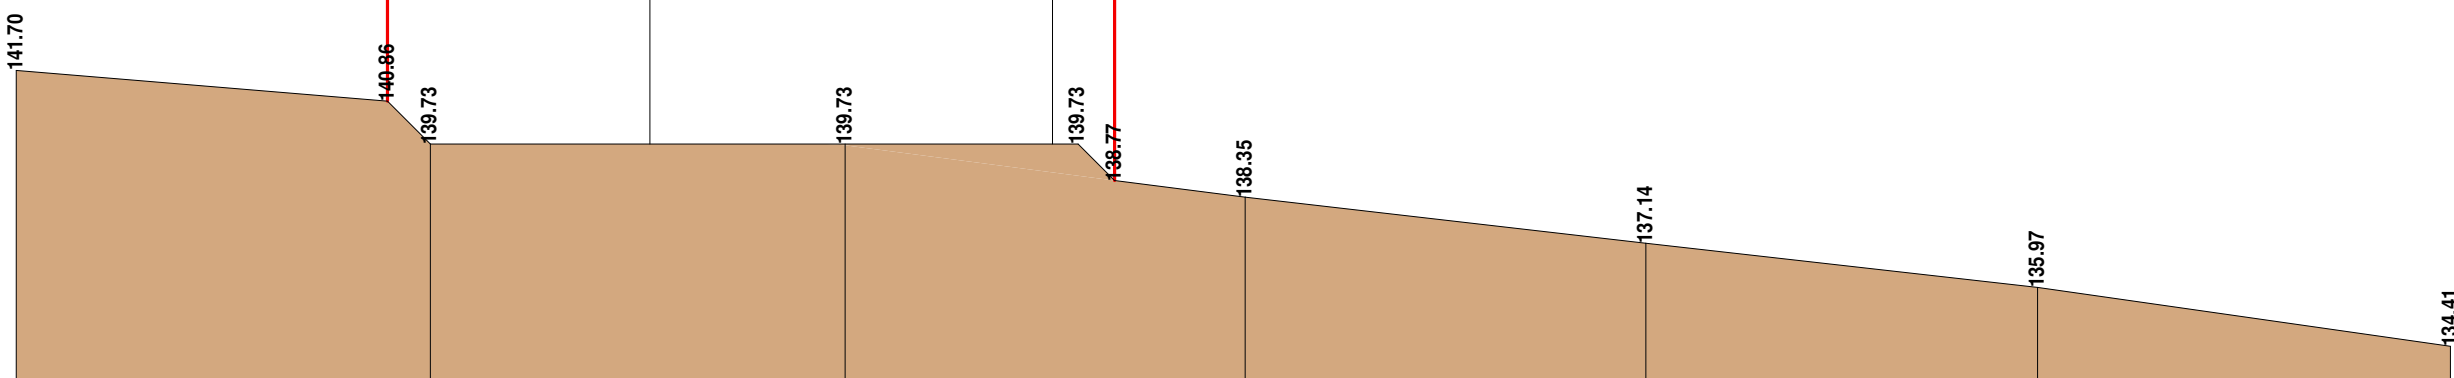

Section A-A

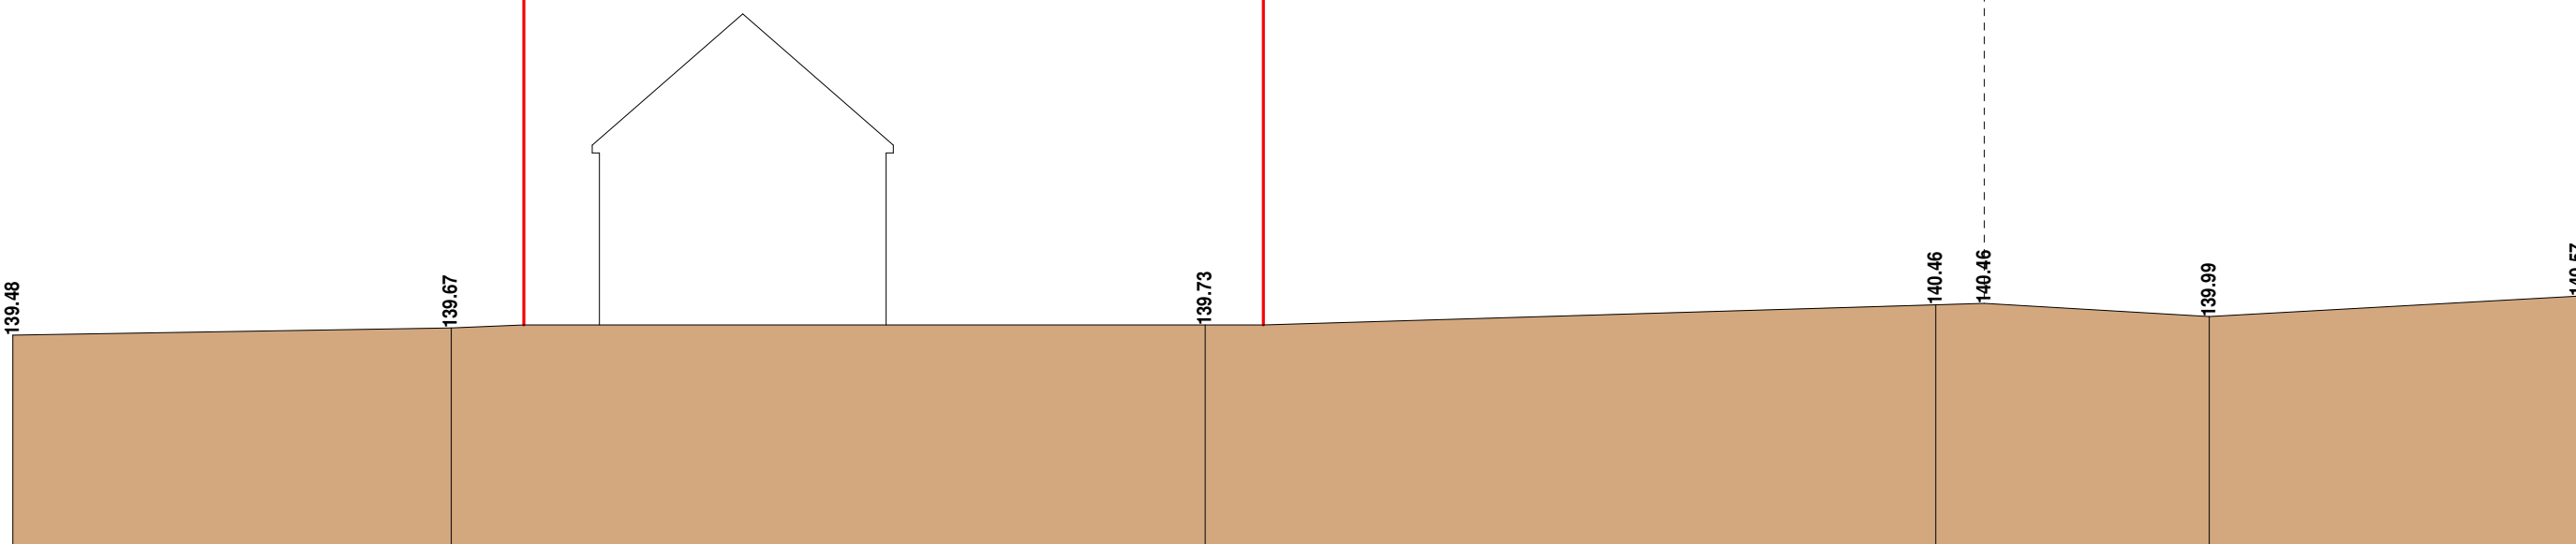

Section B-B

THIS DRAWING IS COPYRIGHT: - ANY DISCREPANCIES ARE TO BE REPORTED IMMEDIATELY TO THE AGENT. ALL DIMENSIONS TO BE CHECKED PRIOR TO ORDER OF MATERIALS OR FABRICATION OF WORK. ALL DIMENSIONS MUST BE CHECKED ON SITE AND NOT SCALED FROM THIS DRAWING.	IMPORTANT NOTICE In the event of Planning Permission being issued "subject to conditions" the onus will be on the builder, developer or client to satisfy these or provide additional information to the planning authority prior to the commencement of works or at a relevant stage. Failure to complete the conditions will result in the Planning Permission being withdrawn and made invalid.	Notes : -		Client : Mr & Mrs Mogford	Site : Glyn Gwilym Farm Waterfall Road Resolven Neath. SA11 4EG	Title : Existing And Proposed Site Sections	BARRY TOMLINSON ARCHITECTURAL SERVICES LTD Registered Address: 48 Beacons Park Tel: 07443 501949 www.barrytomlinsonarchitecture.co.uk	<table border="1"> <tr> <td>Date :</td> <td>30/3/2022</td> </tr> <tr> <td>Drawing No :</td> <td>22/4598/5</td> </tr> <tr> <td>Scale :</td> <td>1:200 on A1</td> </tr> <tr> <td>Drawn By :</td> <td>AJ</td> </tr> <tr> <td>Amended :</td> <td>-</td> </tr> <tr> <td>Revision :</td> <td>-</td> </tr> </table>	Date :	30/3/2022	Drawing No :	22/4598/5	Scale :	1:200 on A1	Drawn By :	AJ	Amended :	-	Revision :	-
Date :	30/3/2022																			
Drawing No :	22/4598/5																			
Scale :	1:200 on A1																			
Drawn By :	AJ																			
Amended :	-																			
Revision :	-																			