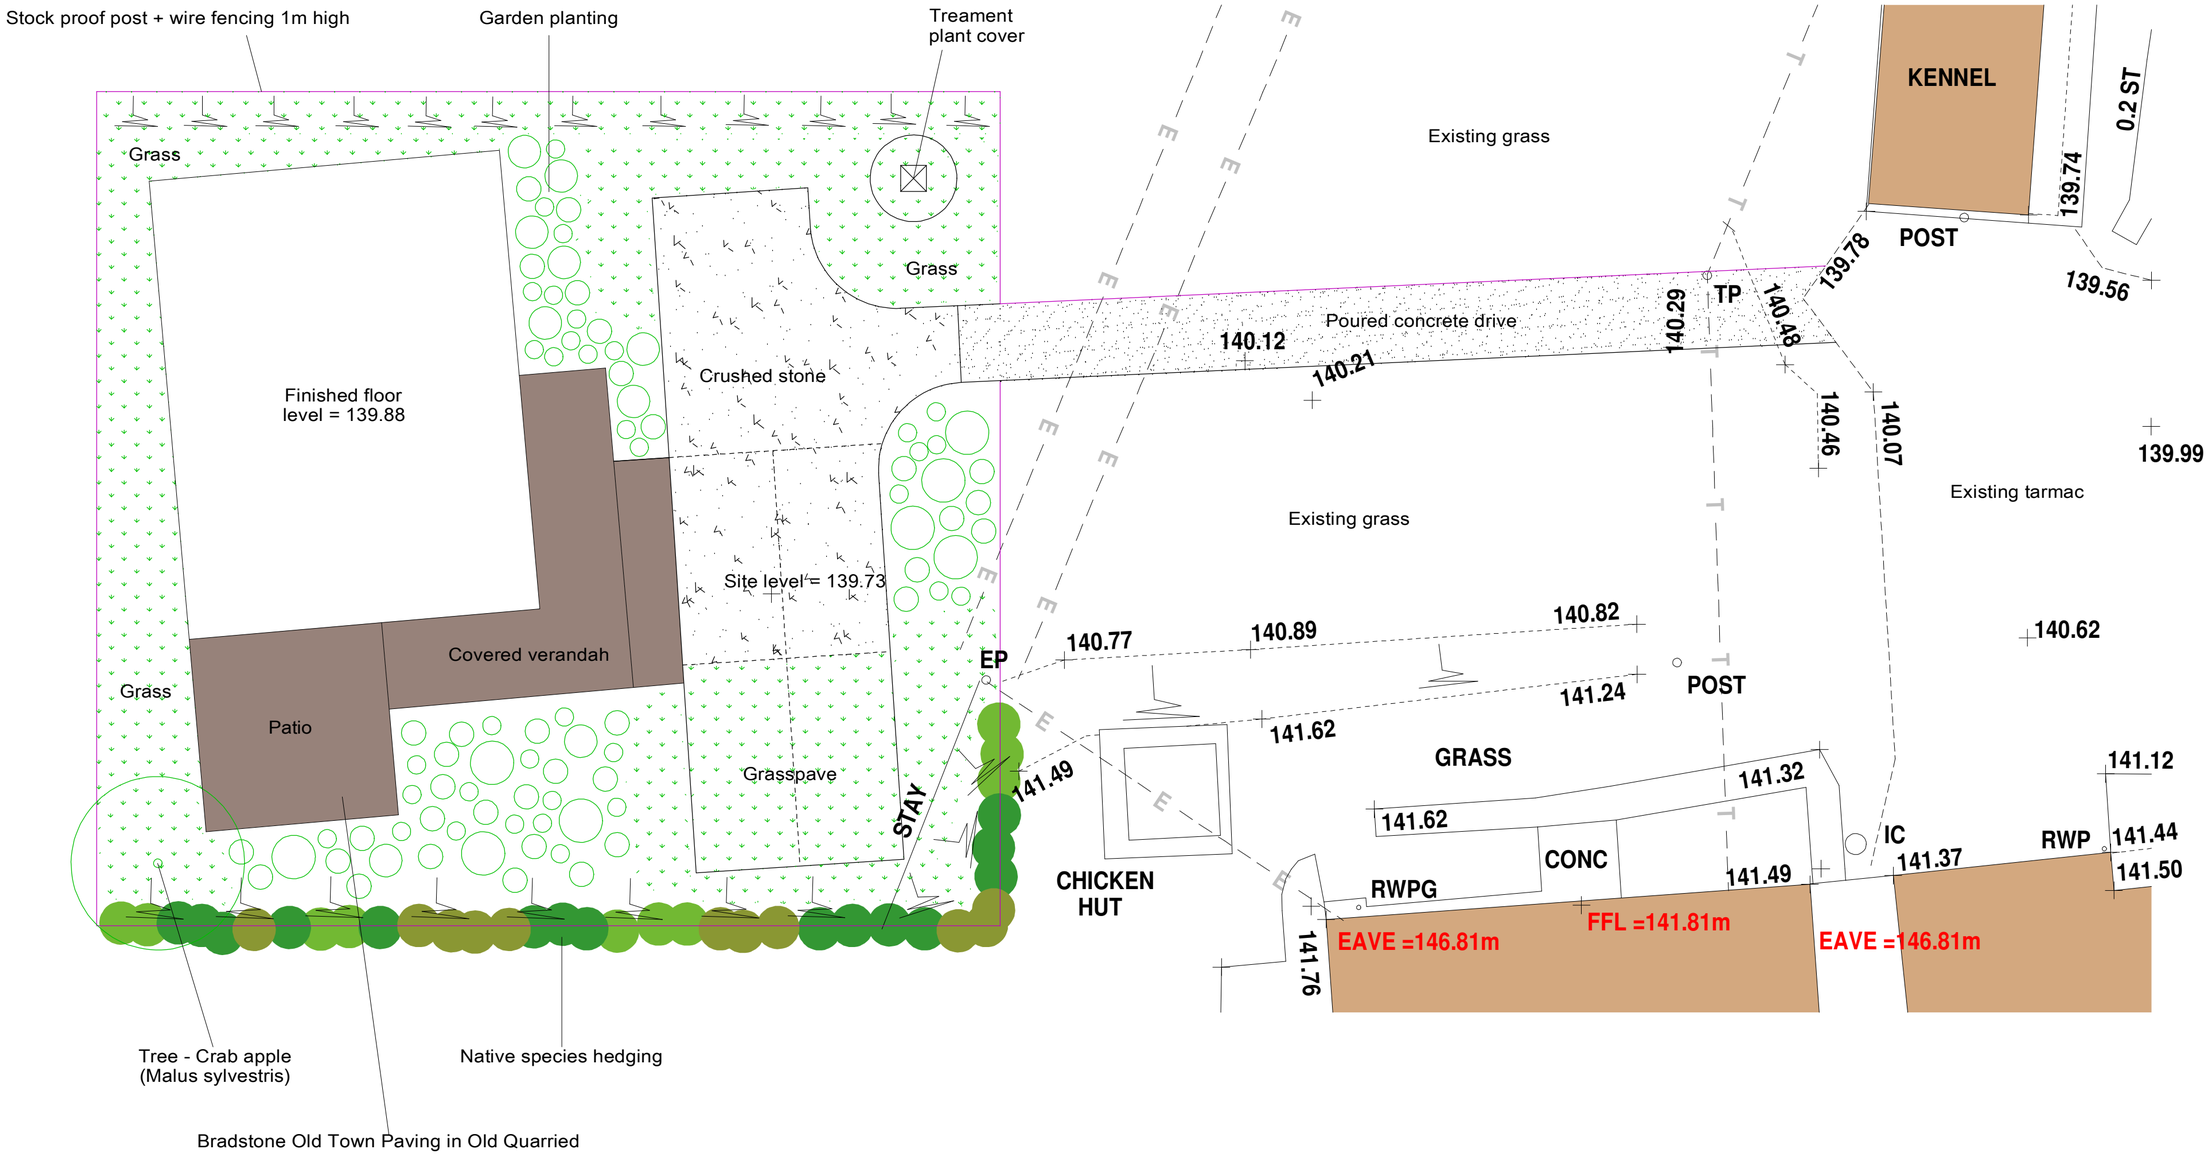


THIS DRAWING IS COPYRIGHT:
ANY DISCREPANCIES ARE TO BE REPORTED IMMEDIATELY TO THE AGENT.
ALL DIMENSIONS TO BE CHECKED PRIOR TO ORDER OF MATERIALS OR FABRICATION OF WORK.
ALL DIMENSIONS MUST BE CHECKED ON SITE AND NOT SCALED FROM THIS DRAWING.

IMPORTANT NOTICE
In the event of Planning Permission being issued "subject to conditions" the onus will be on the builder, developer or client to satisfy these or provide additional information to the planning authority prior to the commencement of works or at a relevant stage. Failure to complete the conditions will result in the Planning Permission being withdrawn and made invalid.

Client :
Mr & Mrs Mogford

0m 2m 4m

Site :
Glyn Gwilym Farm
Waterfall Road
Resolven
Neath. SA11 4EG

Title :
Proposed Landscaping Plan

BARRY TOMLINSON
ARCHITECTURAL SERVICES LTD
Registered Address: 48 Beacons Park
Tel: 07443 501949
www.barrytomlinsonarchitecture.co.uk

Date :	13/4/2022
Drawing No :	22/4598/6
Scale :	1:100 on A2
Drawn By :	AJ
Amended :	-
Revision :	a