





PROPOSED BLOCK PLAN
Scale 1:500@A3

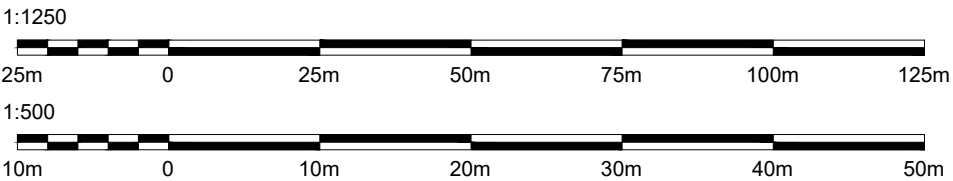

SITE LOCATION PLAN
Scale 1:1250@A3

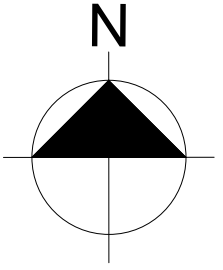

SITE LOCATION & BLOCK PLAN

JOB: 20 Dyffryn Woods		CLIENT: Mr James Martin	
ADDRESS: 20 Dyffryn Woods Brynoch Neath, SA10 7QA			
TITLE: SITE LOCATION & BLOCK PLAN		DRW-No. P01	Rev /
SYSTEM No: A-G			
JOB No: 1258-19		Checked by:	
SCALES: 1:500/1:1250@A3		DRAWN BY: D.Nokes	
REVISIONS DESCRIPTION:			
ALL DIMENSIONS TO BE CHECKED ON SITE: Contractor to check and verify all building and site dimensions. The contractor is to comply in all respects with the current Building Regulations whether specifically stated on this drawing or not. This drawing must be read and checked against any other specialist drawing provided.			



Thomas Parry Design Partnership
The Old Sketty Coach House,
21 Gower Road, Sketty
Swansea, SA2 9BX

t: 01792 290755

e: design@thomasparry.co.uk
w: www.thomasparry.co.uk

© COPYRIGHT THOMAS PARRY DESIGN PARTNERSHIP