



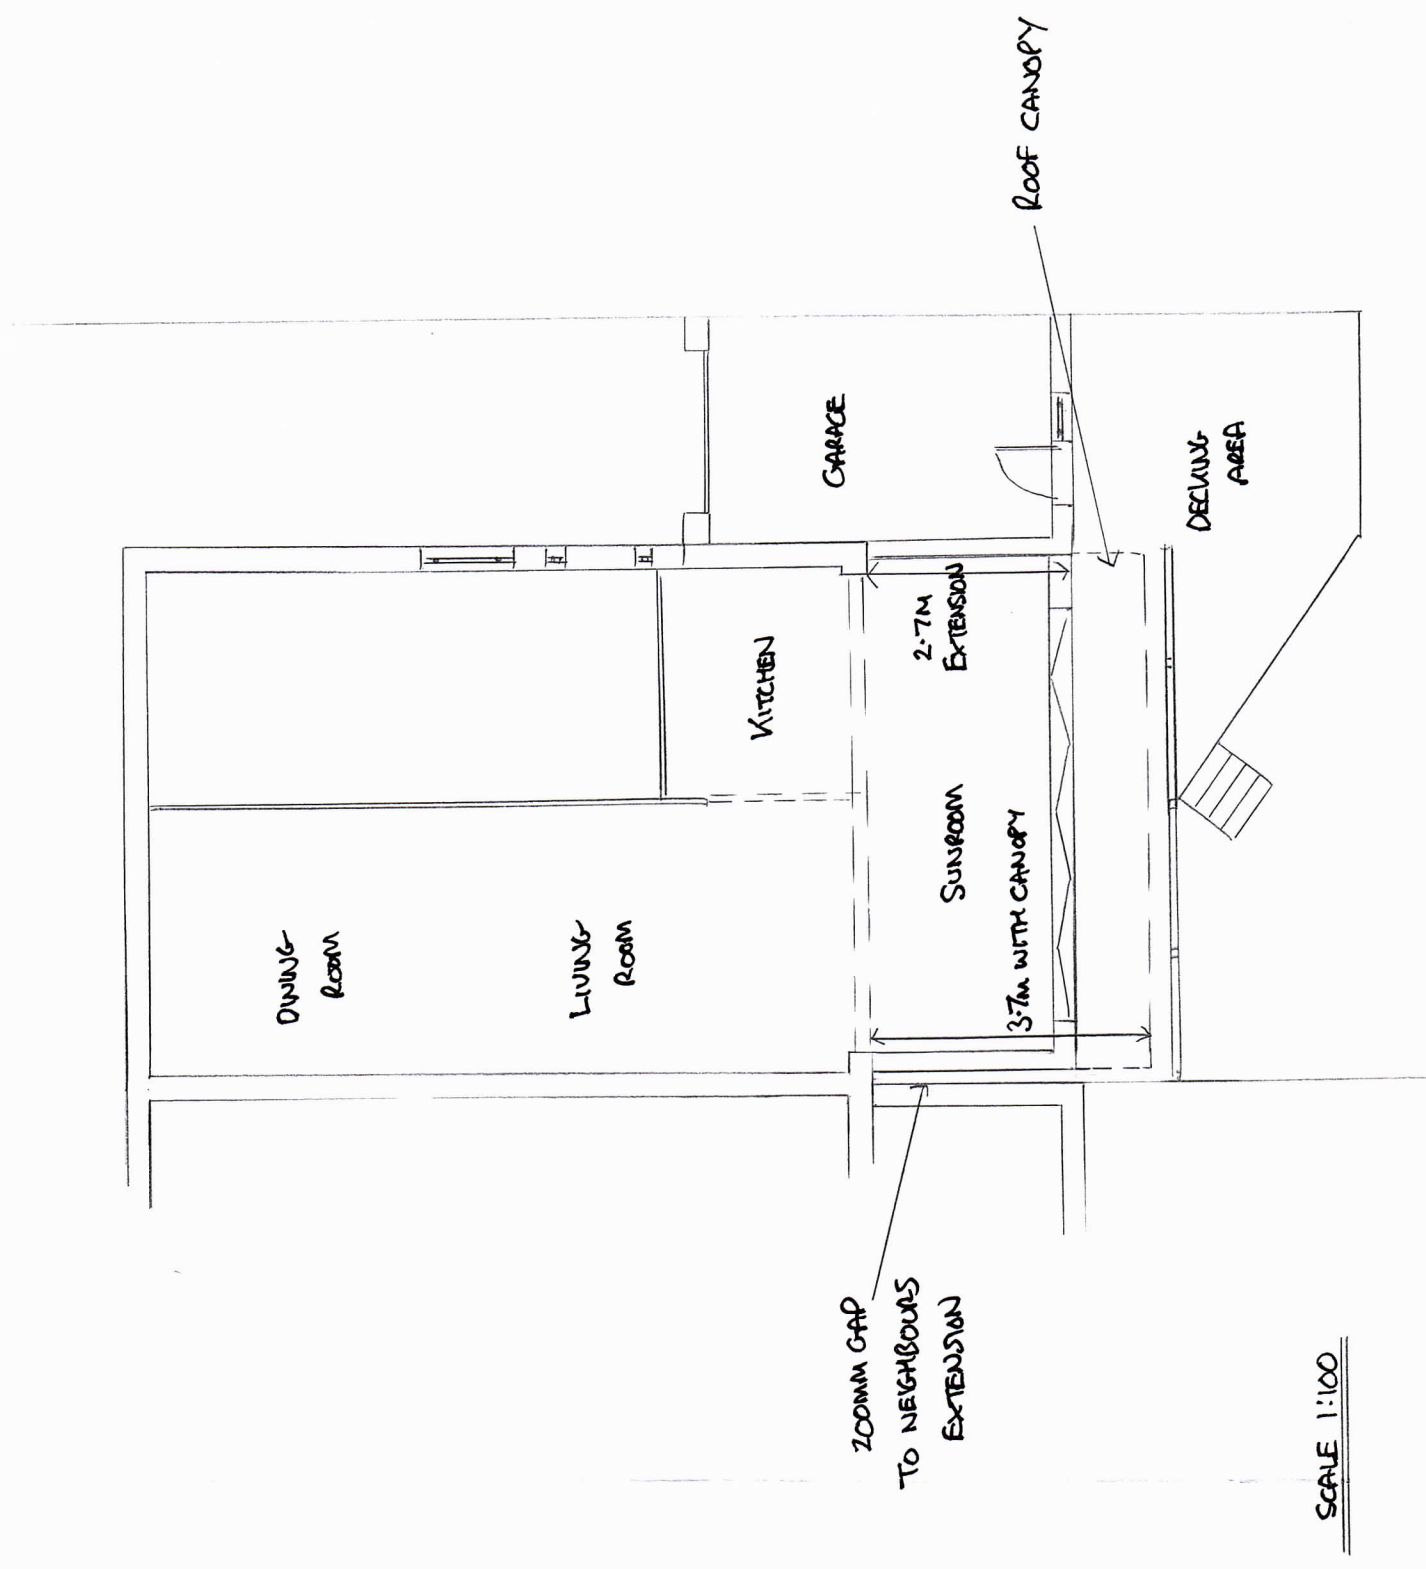

GROUND FLOOR PLAN

PROPOSED

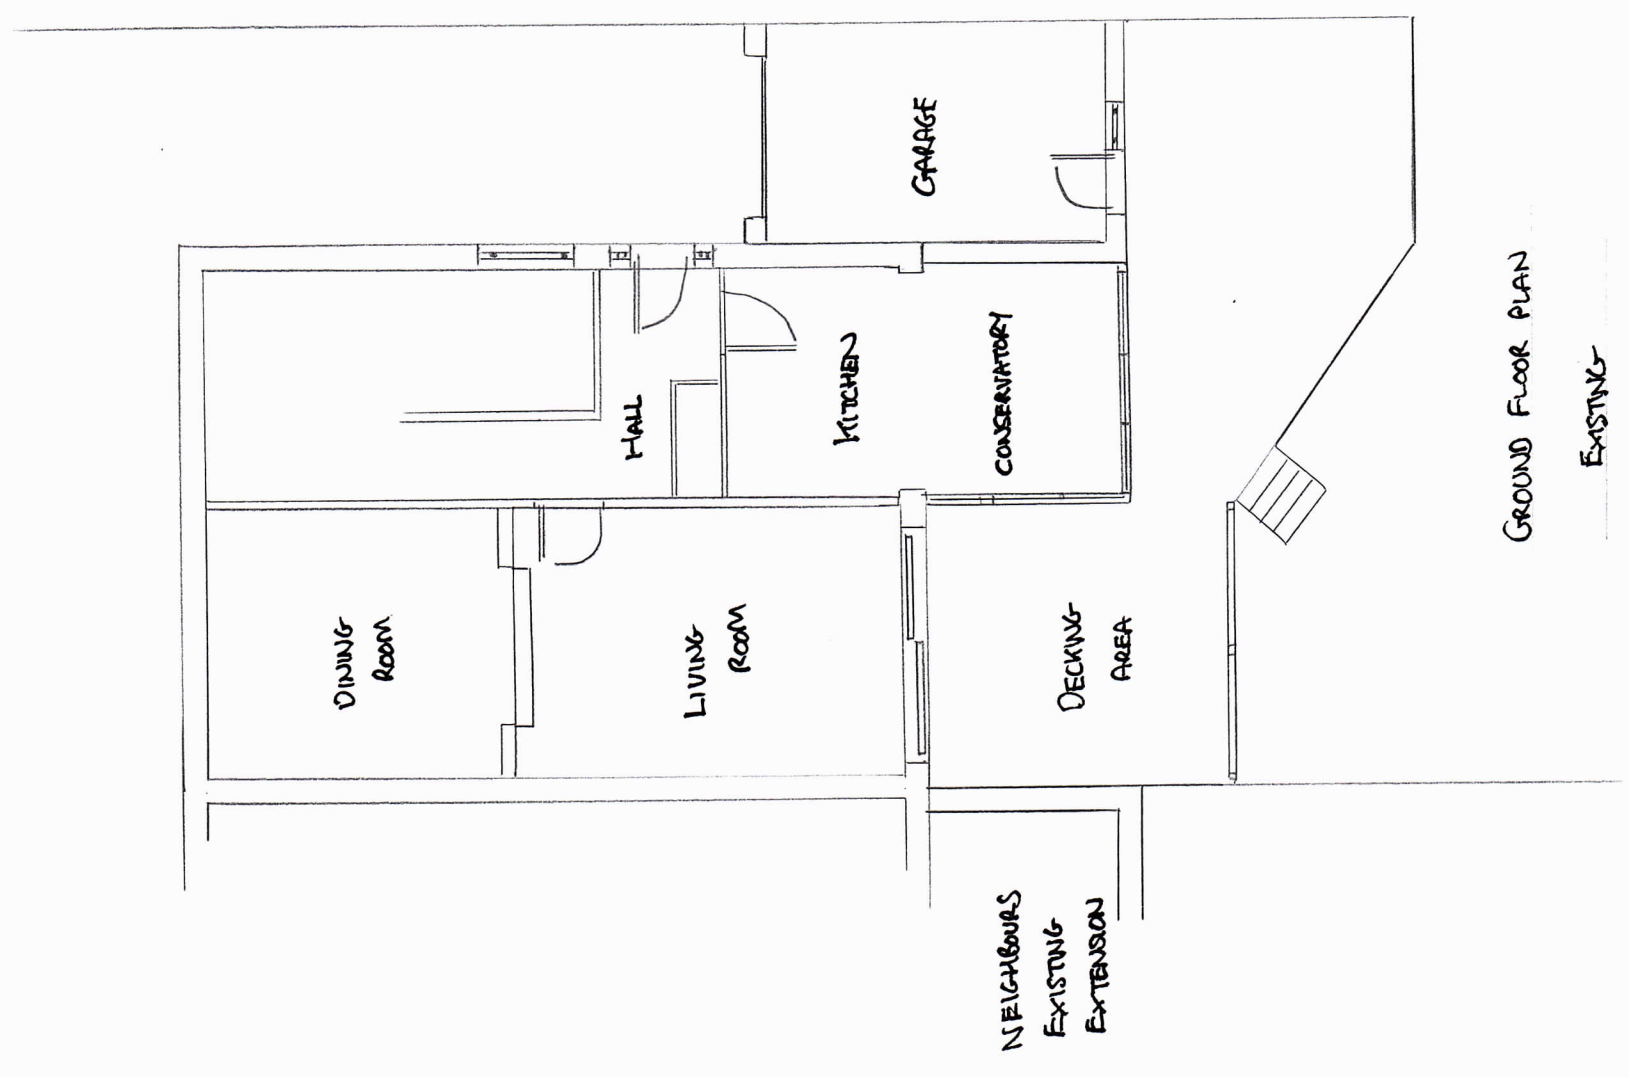

GROUND FLOOR PLAN

EXISTING