


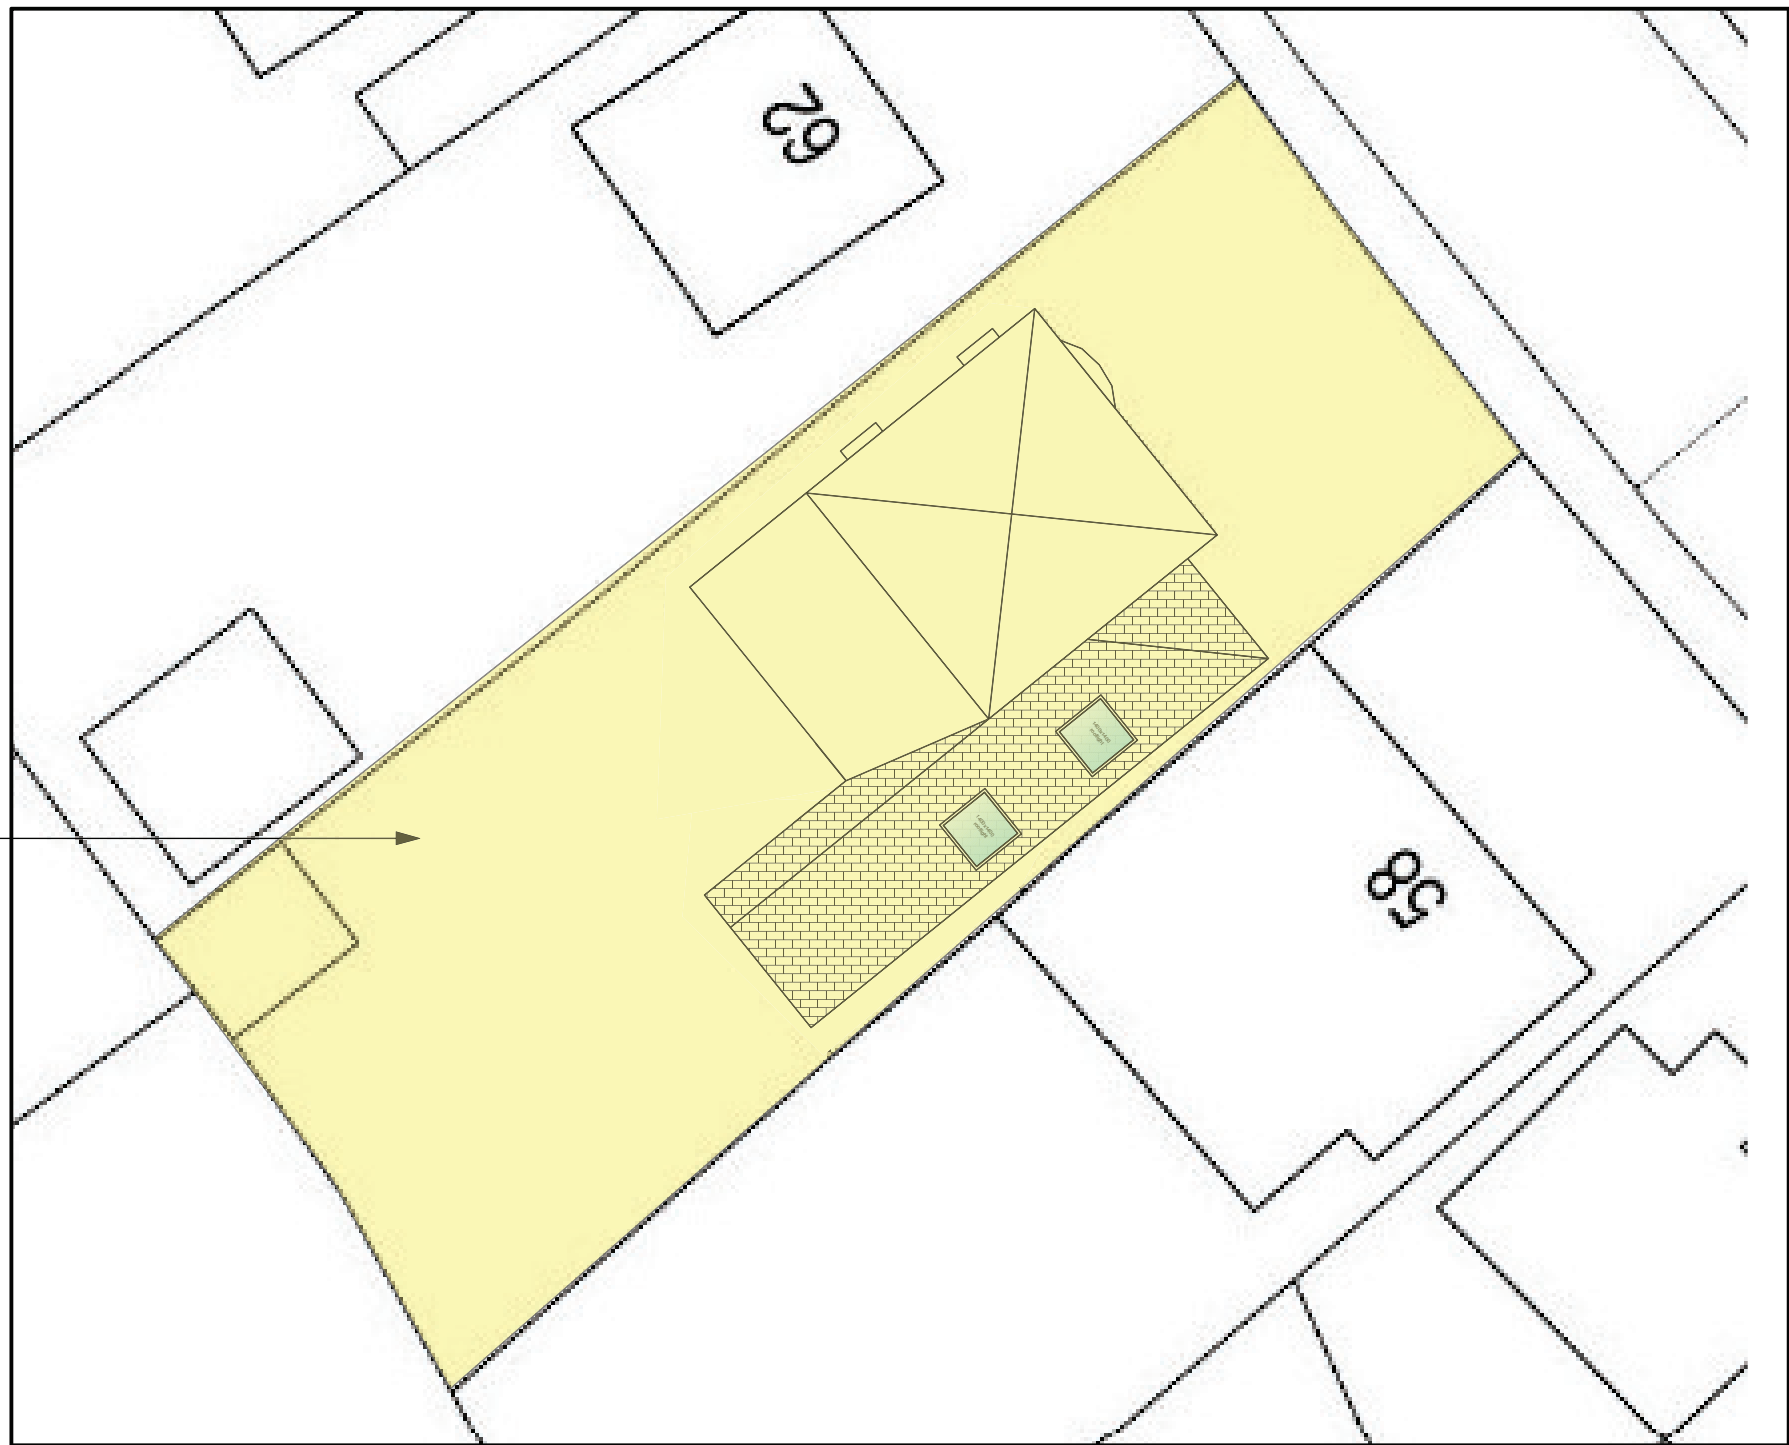

Proposed Site area



Proposed block plan - Scale 1:500

General Notes

Note - site outlined in red

BANKHEADDESIGN

amendments

client

Ross Tregoning

project

60 Chestnut Road, Neath,
SA113NU

title

Proposed block plan

scale

1:200

dwg by

date

April 2022

dwg no

RT-07

rev

Dimensions to be verified on site. Figured dimensions to be taken in preference to those scaled.

This drawing is the property of Bankhead Design, copyright is reserved by them and the drawing is issued on the condition that it is not copied, reproduced, retained or disclosed to any unauthorised person, either wholly or in part without the consent in writing from Bankhead Design

Bankhead Design
20 Beechwood Avenue, Neath
SA11 3TE
Tel: 0781 8086740
E mail: info@bankheaddesign.co.uk