



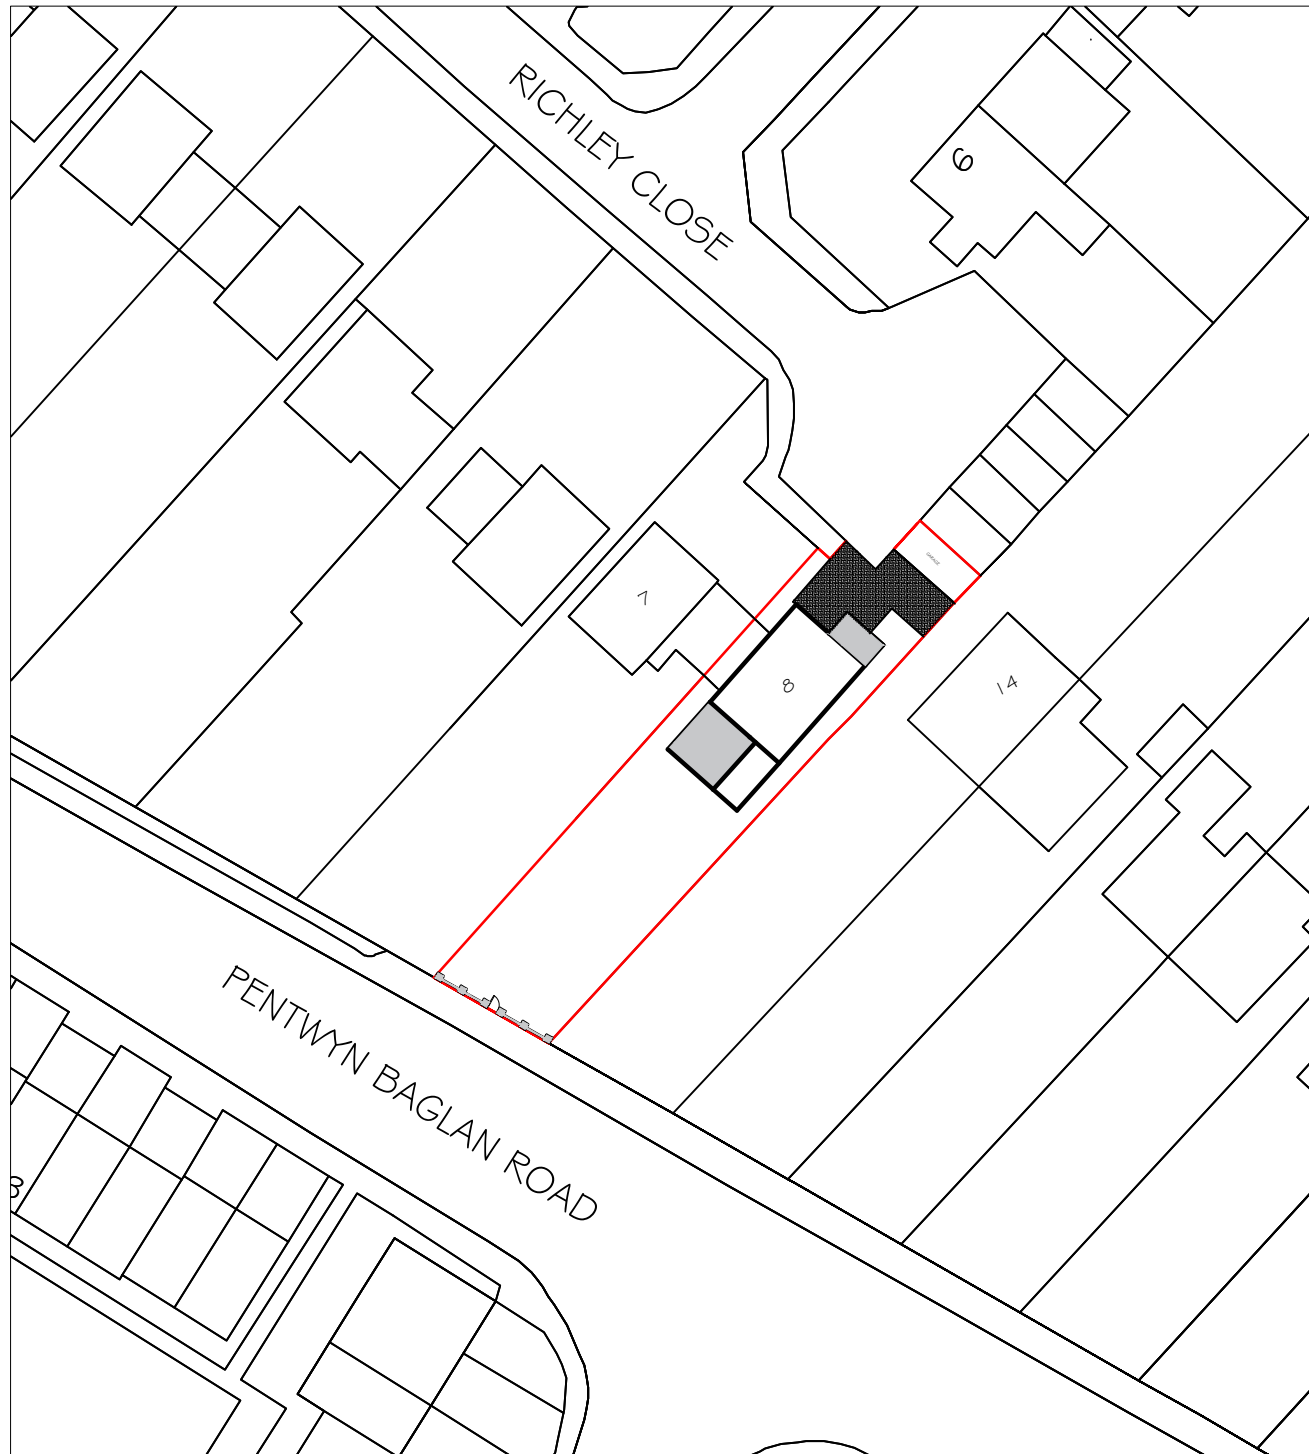

block plan 1:500

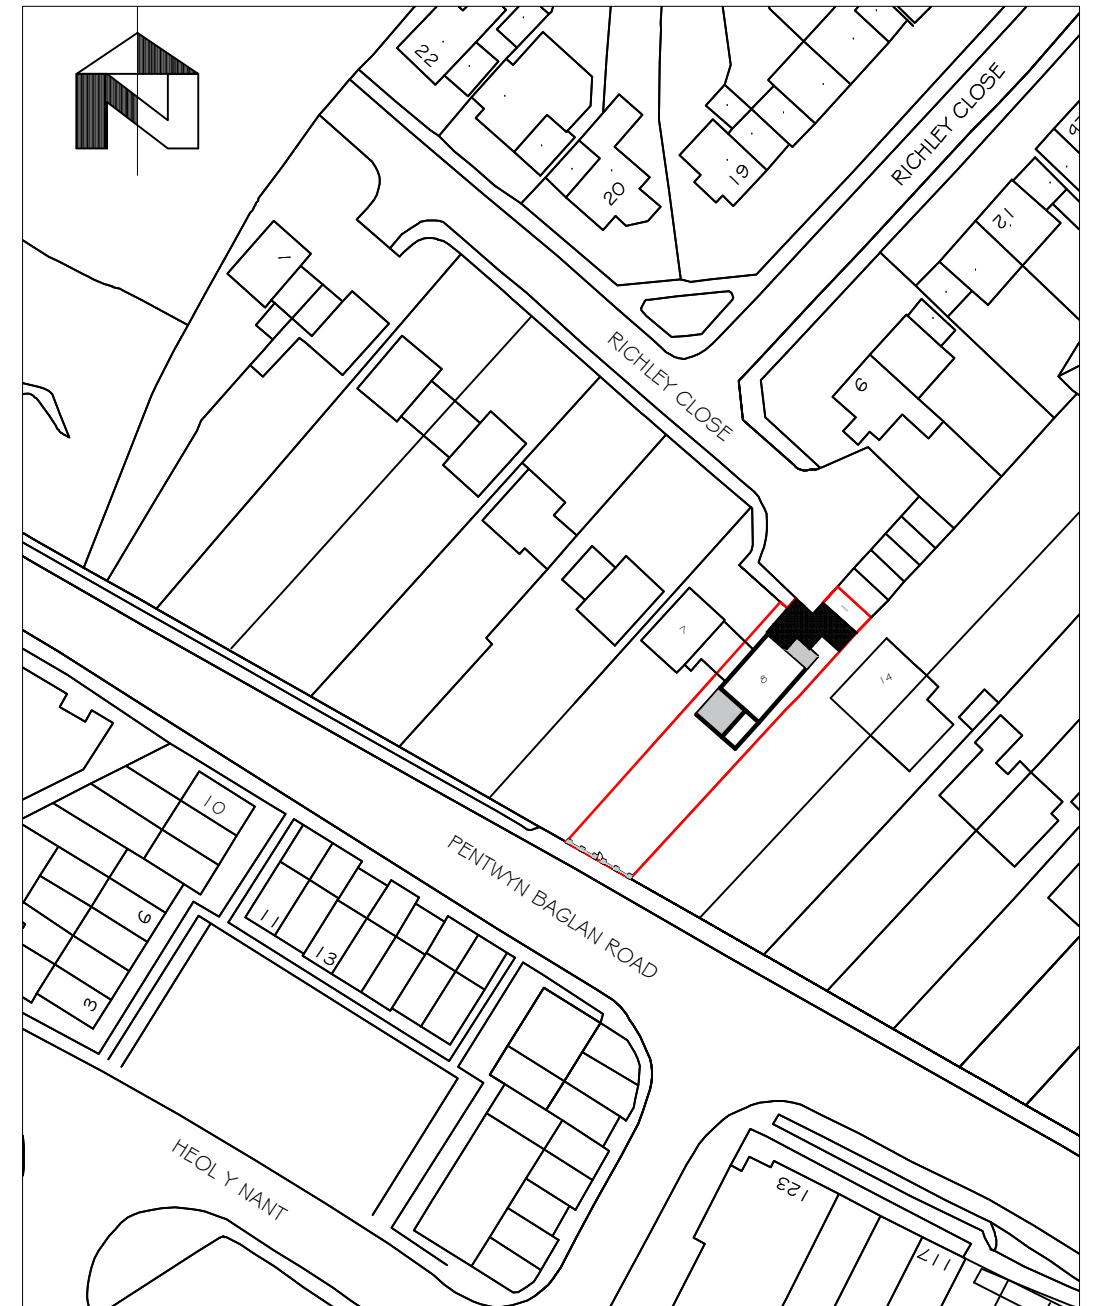

location plan 1:1250

revision A 18.06.22
porch dimensions amended
new rear boundary wall and
front car parking area added

Proposed two storey
rear extension new front porch
8 Richley Close, Baglan
Port Talbot

BLOCK PLAN
&
LOCATION PLAN

drawing No 8RC - 01 rev A

date May 2022 scale NOTED