


PUBLIC FOOTPATH / MAIN ROAD (CLARICE STREET)

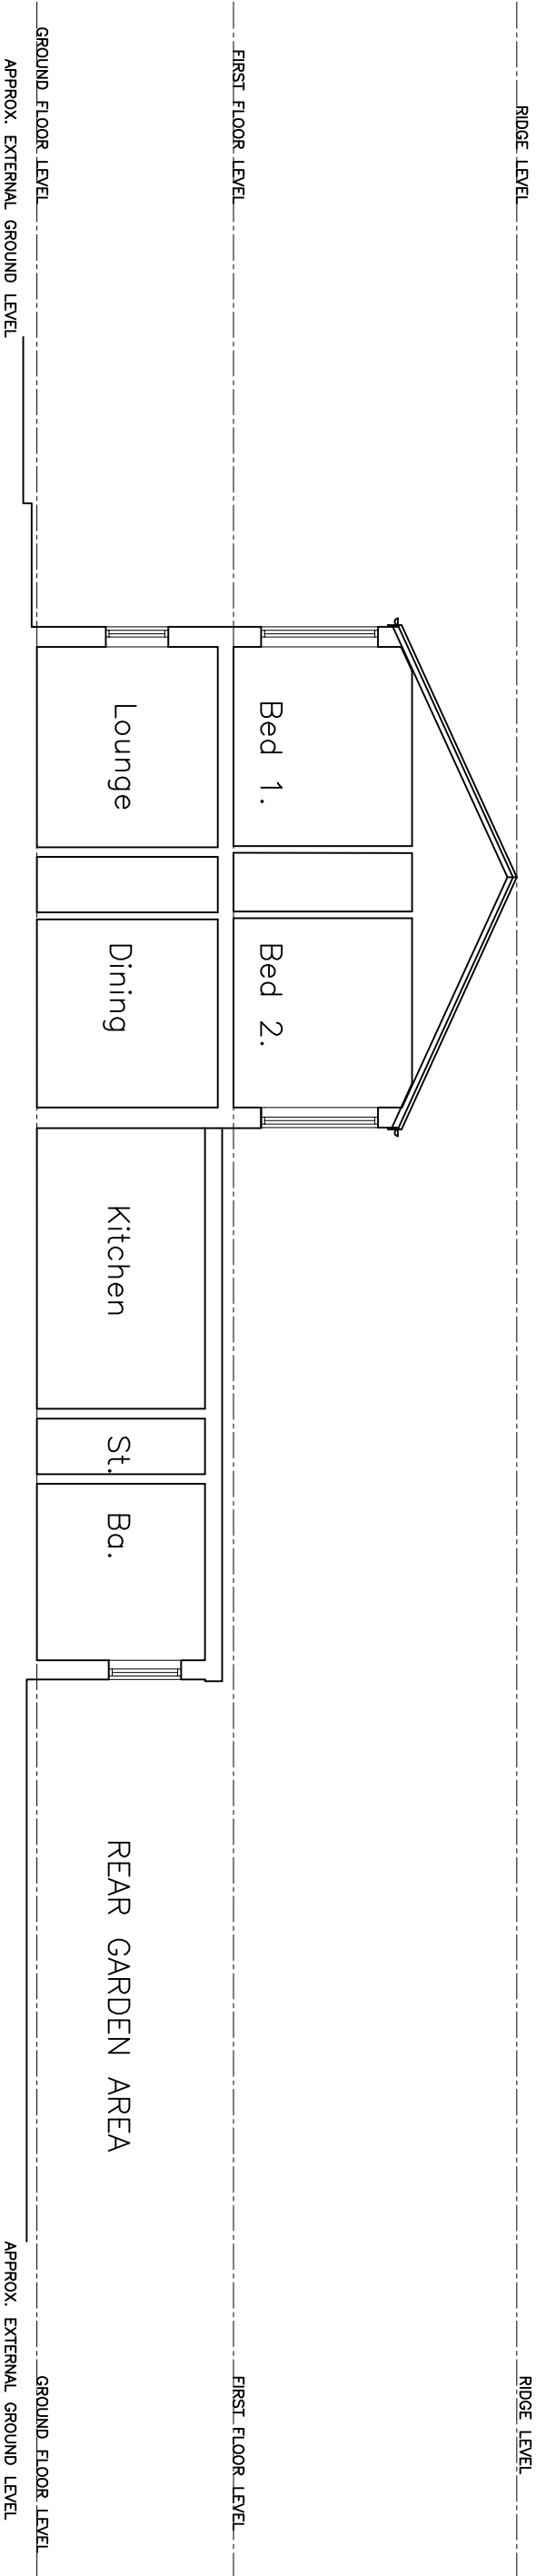

DRAWING NUMBER: 25 – AL(01)04.

TYPICAL SECTION A – A
(AS EXISTING)

