



Important:
Details based on a CBR value of 5%. This shall be confirmed by the Contractor on site prior to commencing with the external works.

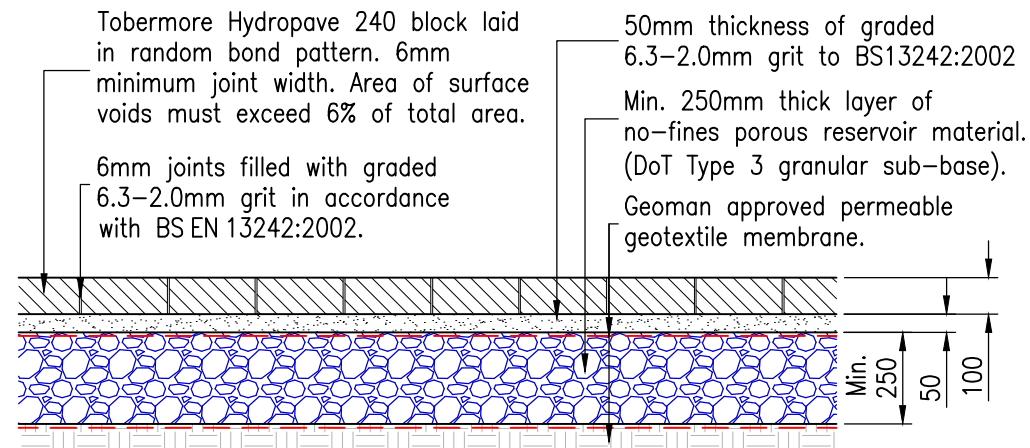

Porous Driveway Construction Detail
Flat Driveway – Max 1:70 Gradient

Scale 1:25

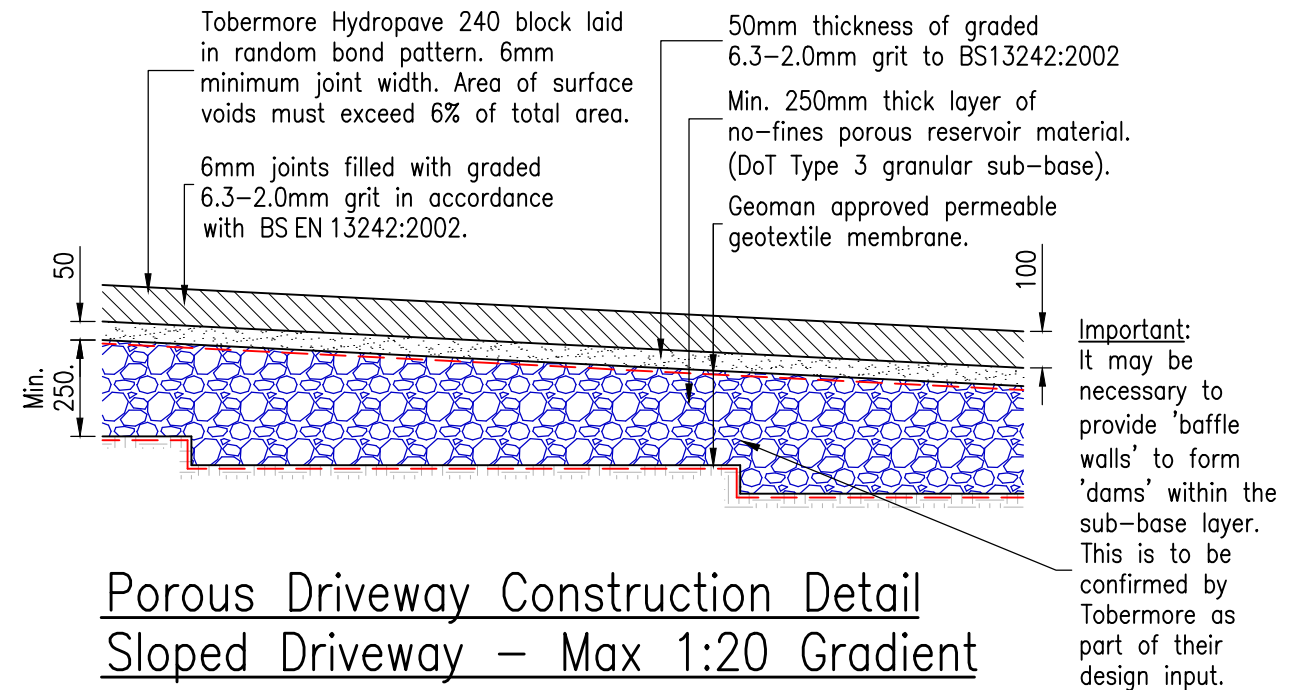

Porous Driveway Construction Detail
Sloped Driveway – Max 1:20 Gradient

Scale 1:25

ORIGINAL DRAWING SIZE: A3. WORK TO FIGURED DIMENSIONS IN PREFERENCE TO SCALING.
THE CONTRACTOR IS TO CHECK ALL LEVELS AND DIMENSIONS BEFORE WORK COMMENCES,
AND ANY DISCREPANCIES MUST BE REPORTED IMMEDIATELY TO MW CONSULT LTD.
THIS DRAWING IS TO BE READ IN CONJUNCTION WITH ALL OTHER MW CONSULT PROJECT DRAWINGS AND
SPECIFICATIONS AND ALL OTHER CONSULTANTS DRAWINGS AND SPECIFICATIONS RELATING TO THIS PROJECT.

CLIENT:
Mr Steffan Jenkins

PROJECT:
Proposed Development at
Elias Road, Bryncoch, Neath

DRAWING TITLE:
Typical Drainage Construction Details
(Sheet 02)

REV.	DESCRIPTION	DRAWN	CHECK	DATE
Drawing Status: For Construction				
DRAWN BY:	DESIGN BY:	CHECKED BY:	DATE:	
MW	MW	MW	10/05/22	
SCALE:	DRAWING No.:		REVISION:	
1:20 (A3)	22/123(201)		-	