


APPROX. BOUNDARY

EXTENT OF EXISTING BUILDING


PROPOSED FIRST FLOOR EXTENSION  
ON SUPPORTING PILLAR

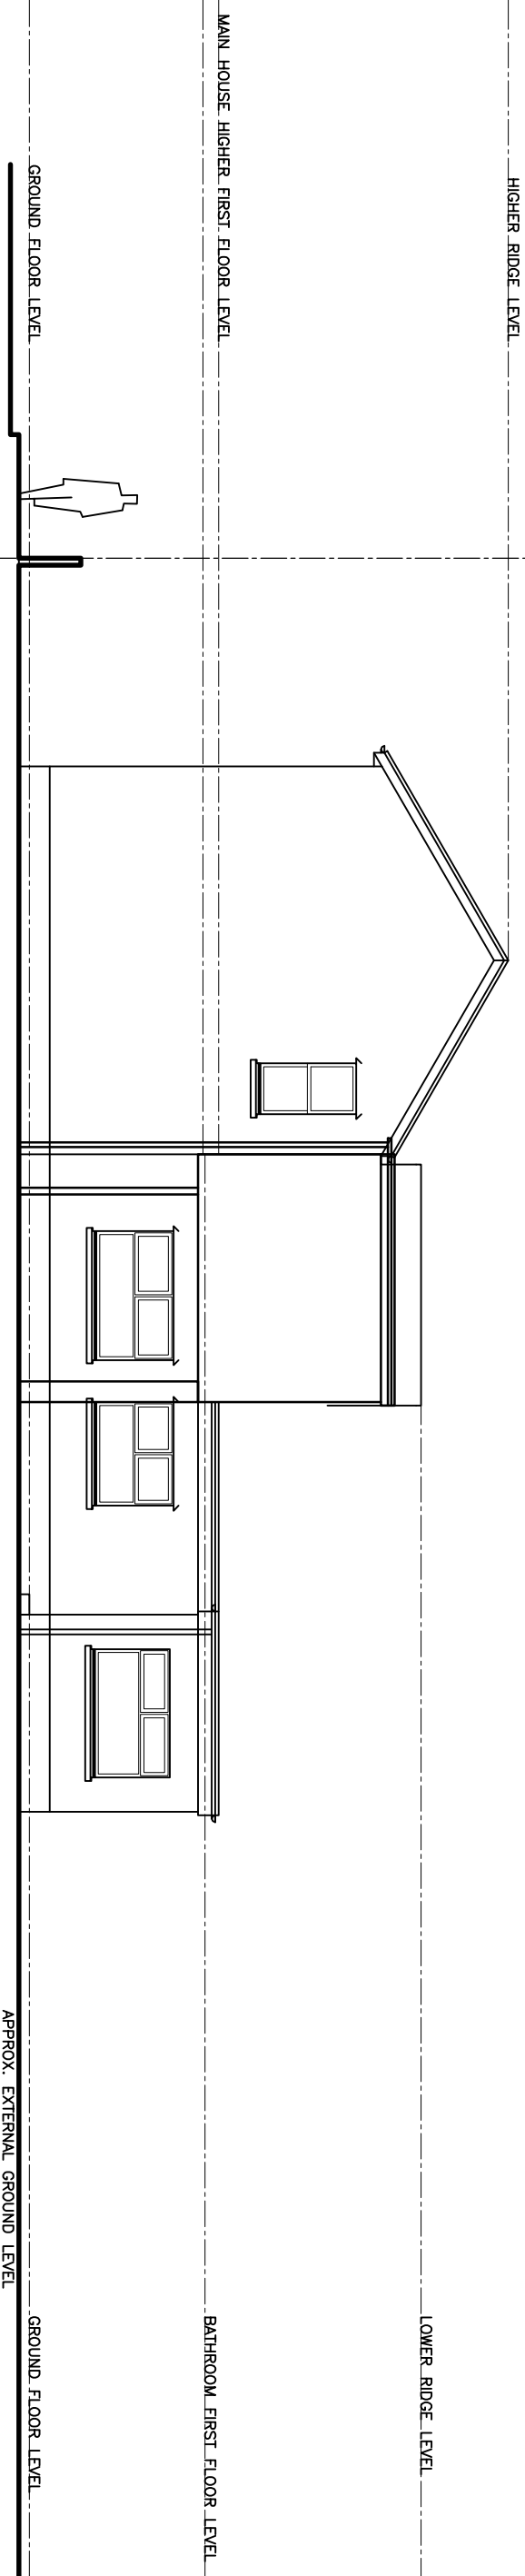

Elevation 1

DRAWING NUMBER: 23 – AL(4–)01

FACING SOUTH – EAST  
(AS PROPOSED)

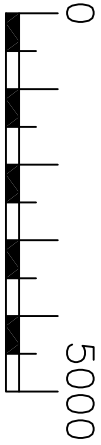

SCALE 1:100

Matt John

MSc Regeneration

BSc City and Regional Planning



Accredited Degrees

COMPANY

MEMBER

|                                        |                 |     |
|----------------------------------------|-----------------|-----|
| REVISIONS;                             |                 |     |
| B. 01/06/22                            | PLANNING ISSUE. | KNJ |
| UPDATED AS PER PLANNING OFFICERS EMAIL |                 |     |
| C. 21/06/22                            |                 | KNJ |

SHEET TITLE:  
  
AS SHOWN.

PROJECT DESCRIPTION:  
PROPOSED FIRST FLOOR EXTENSION  
AT 5, FRANCIS STREET, PONTARAWÉ,  
NEATH, PORT TALBOT, SA8 4EG.  
FOR MS. L. COLVIN.



aetium

Planning Consultants

|        |           |
|--------|-----------|
| DATE:  | FEB. 22.  |
| SCALE: | AS SHOWN. |
| SHEET: | A-3       |