



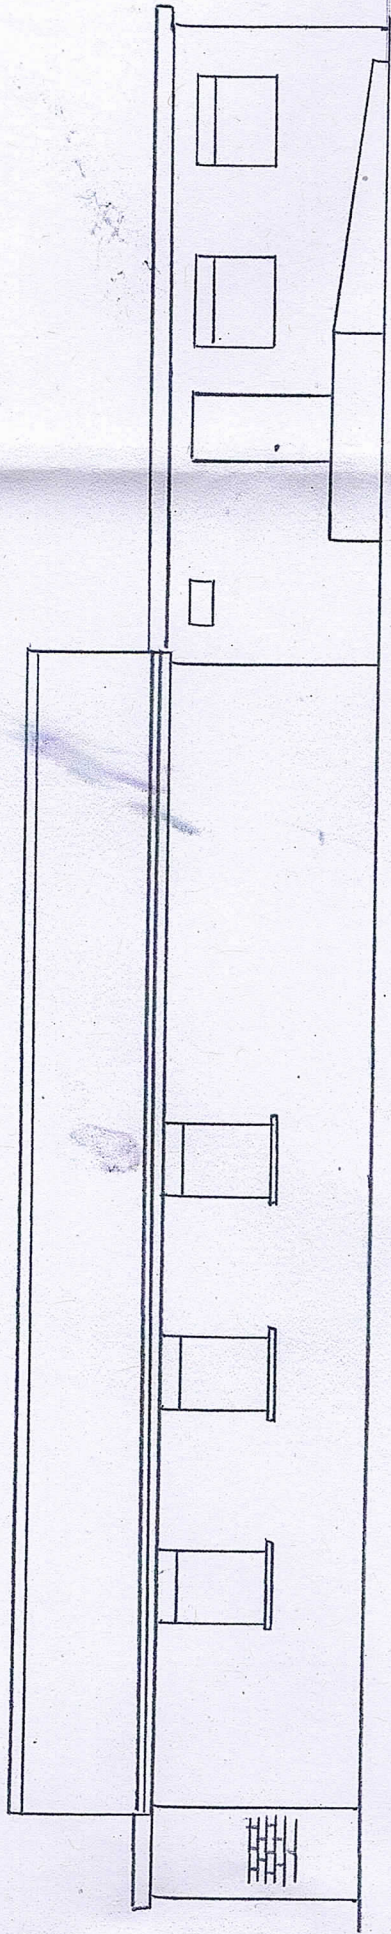


RIGHT SIDE ELEVATION (NO ALTERATIONS)

SCALE 1"=100


THERE WILL BE NO ALTERATIONS
TO EXISTING INTERNAL LAYOUT
OR TO ANY OF FOUR
ELEVATIONS SHOWN.

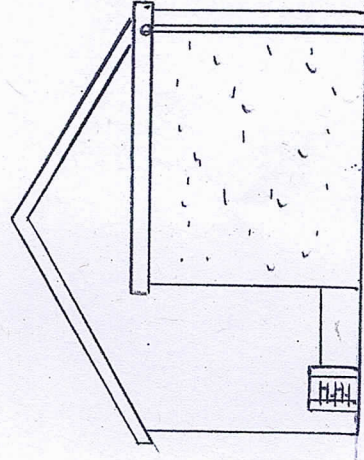

REAR ELEVATION (NO ALTERATIONS)

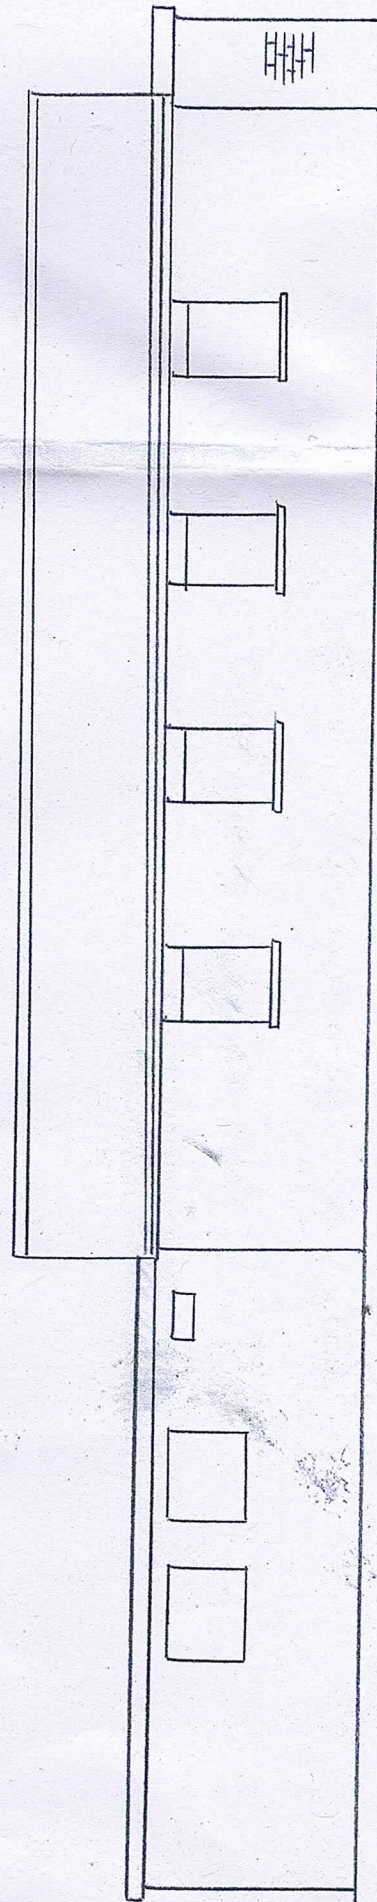

LEFT SIDE ELEVATION (NO ALTERATIONS)

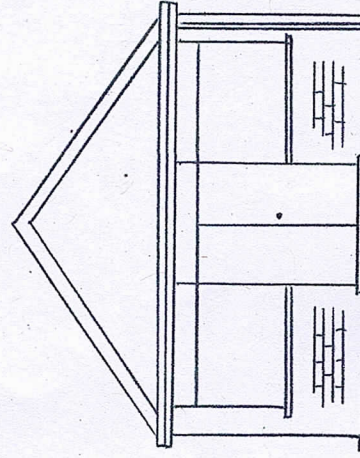

FRONT (ROAD) ELEVATION (NO ALTERATIONS)