


Scale 1 : 50

Drawing 4

Left Elevation

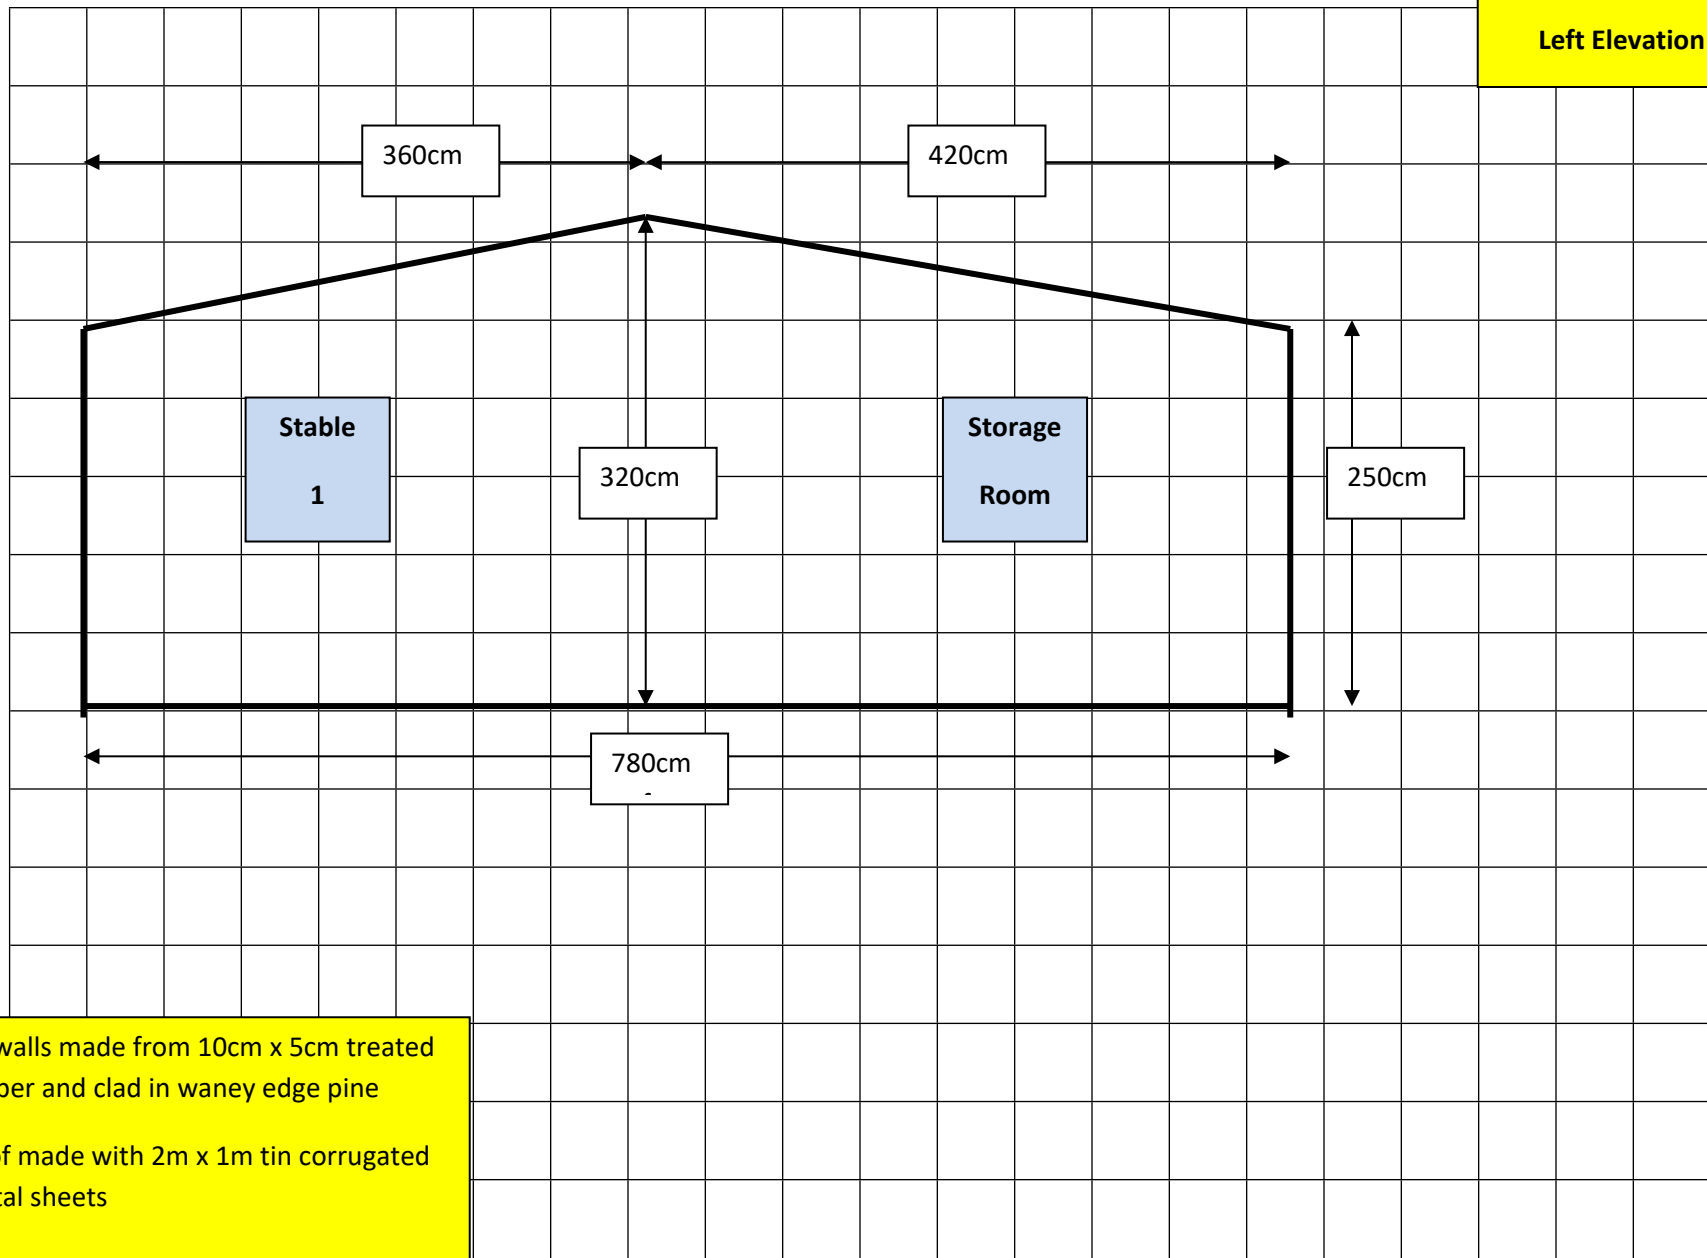

All walls made from 10cm x 5cm treated timber and clad in waney edge pine

Roof made with 2m x 1m tin corrugated metal sheets