
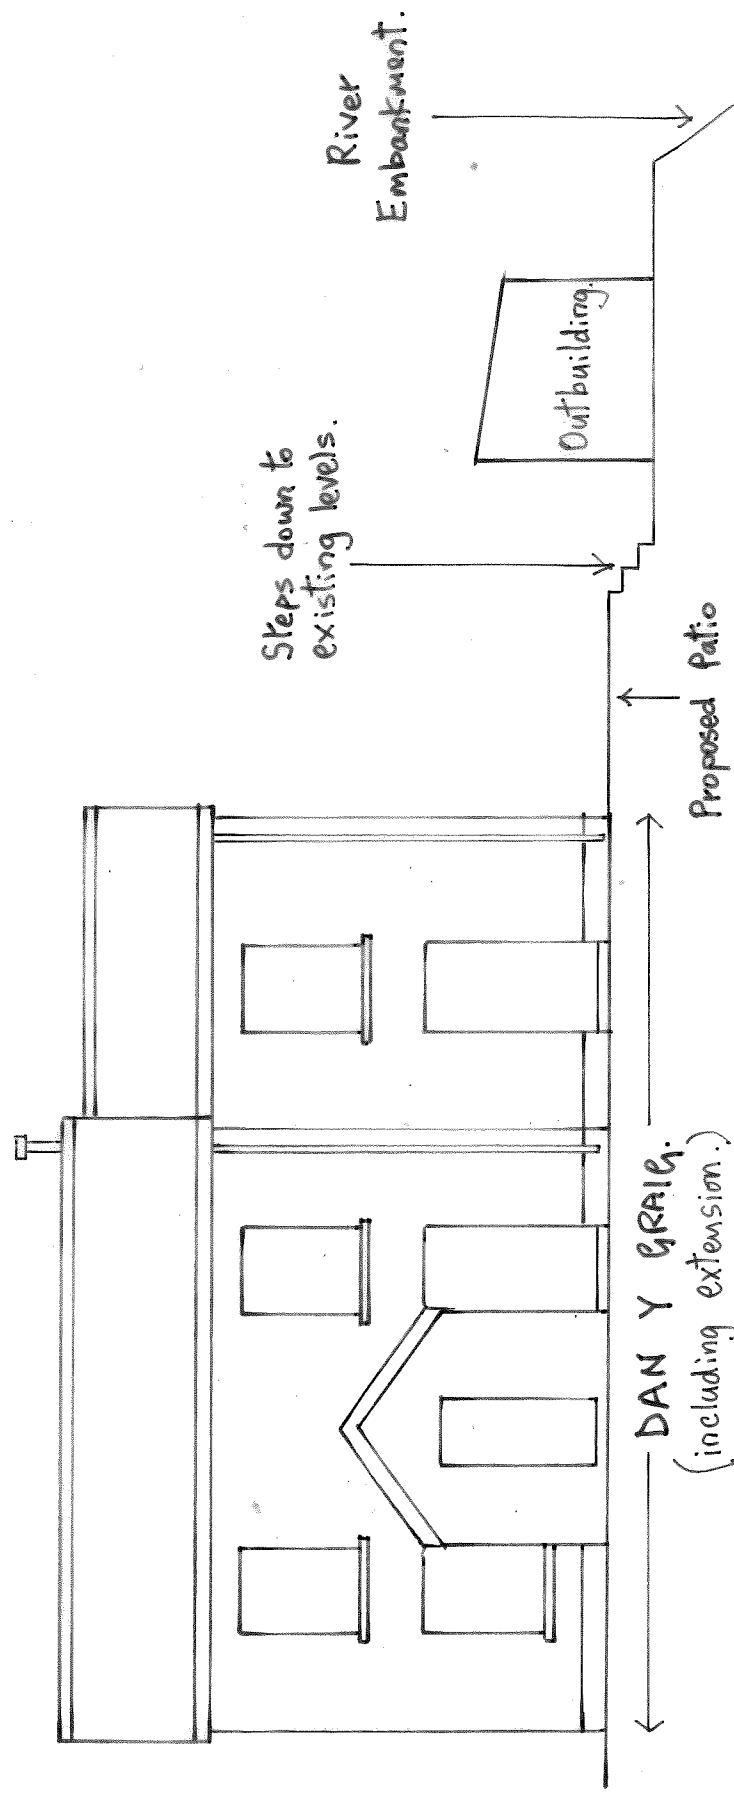


NEW PATIO and EXISTING OUTBUILDING LOCATIONS AT DAN Y GRAIG, PONTALBA, GLYNNEATH NR NEATH.

SCALE : 1-100M.

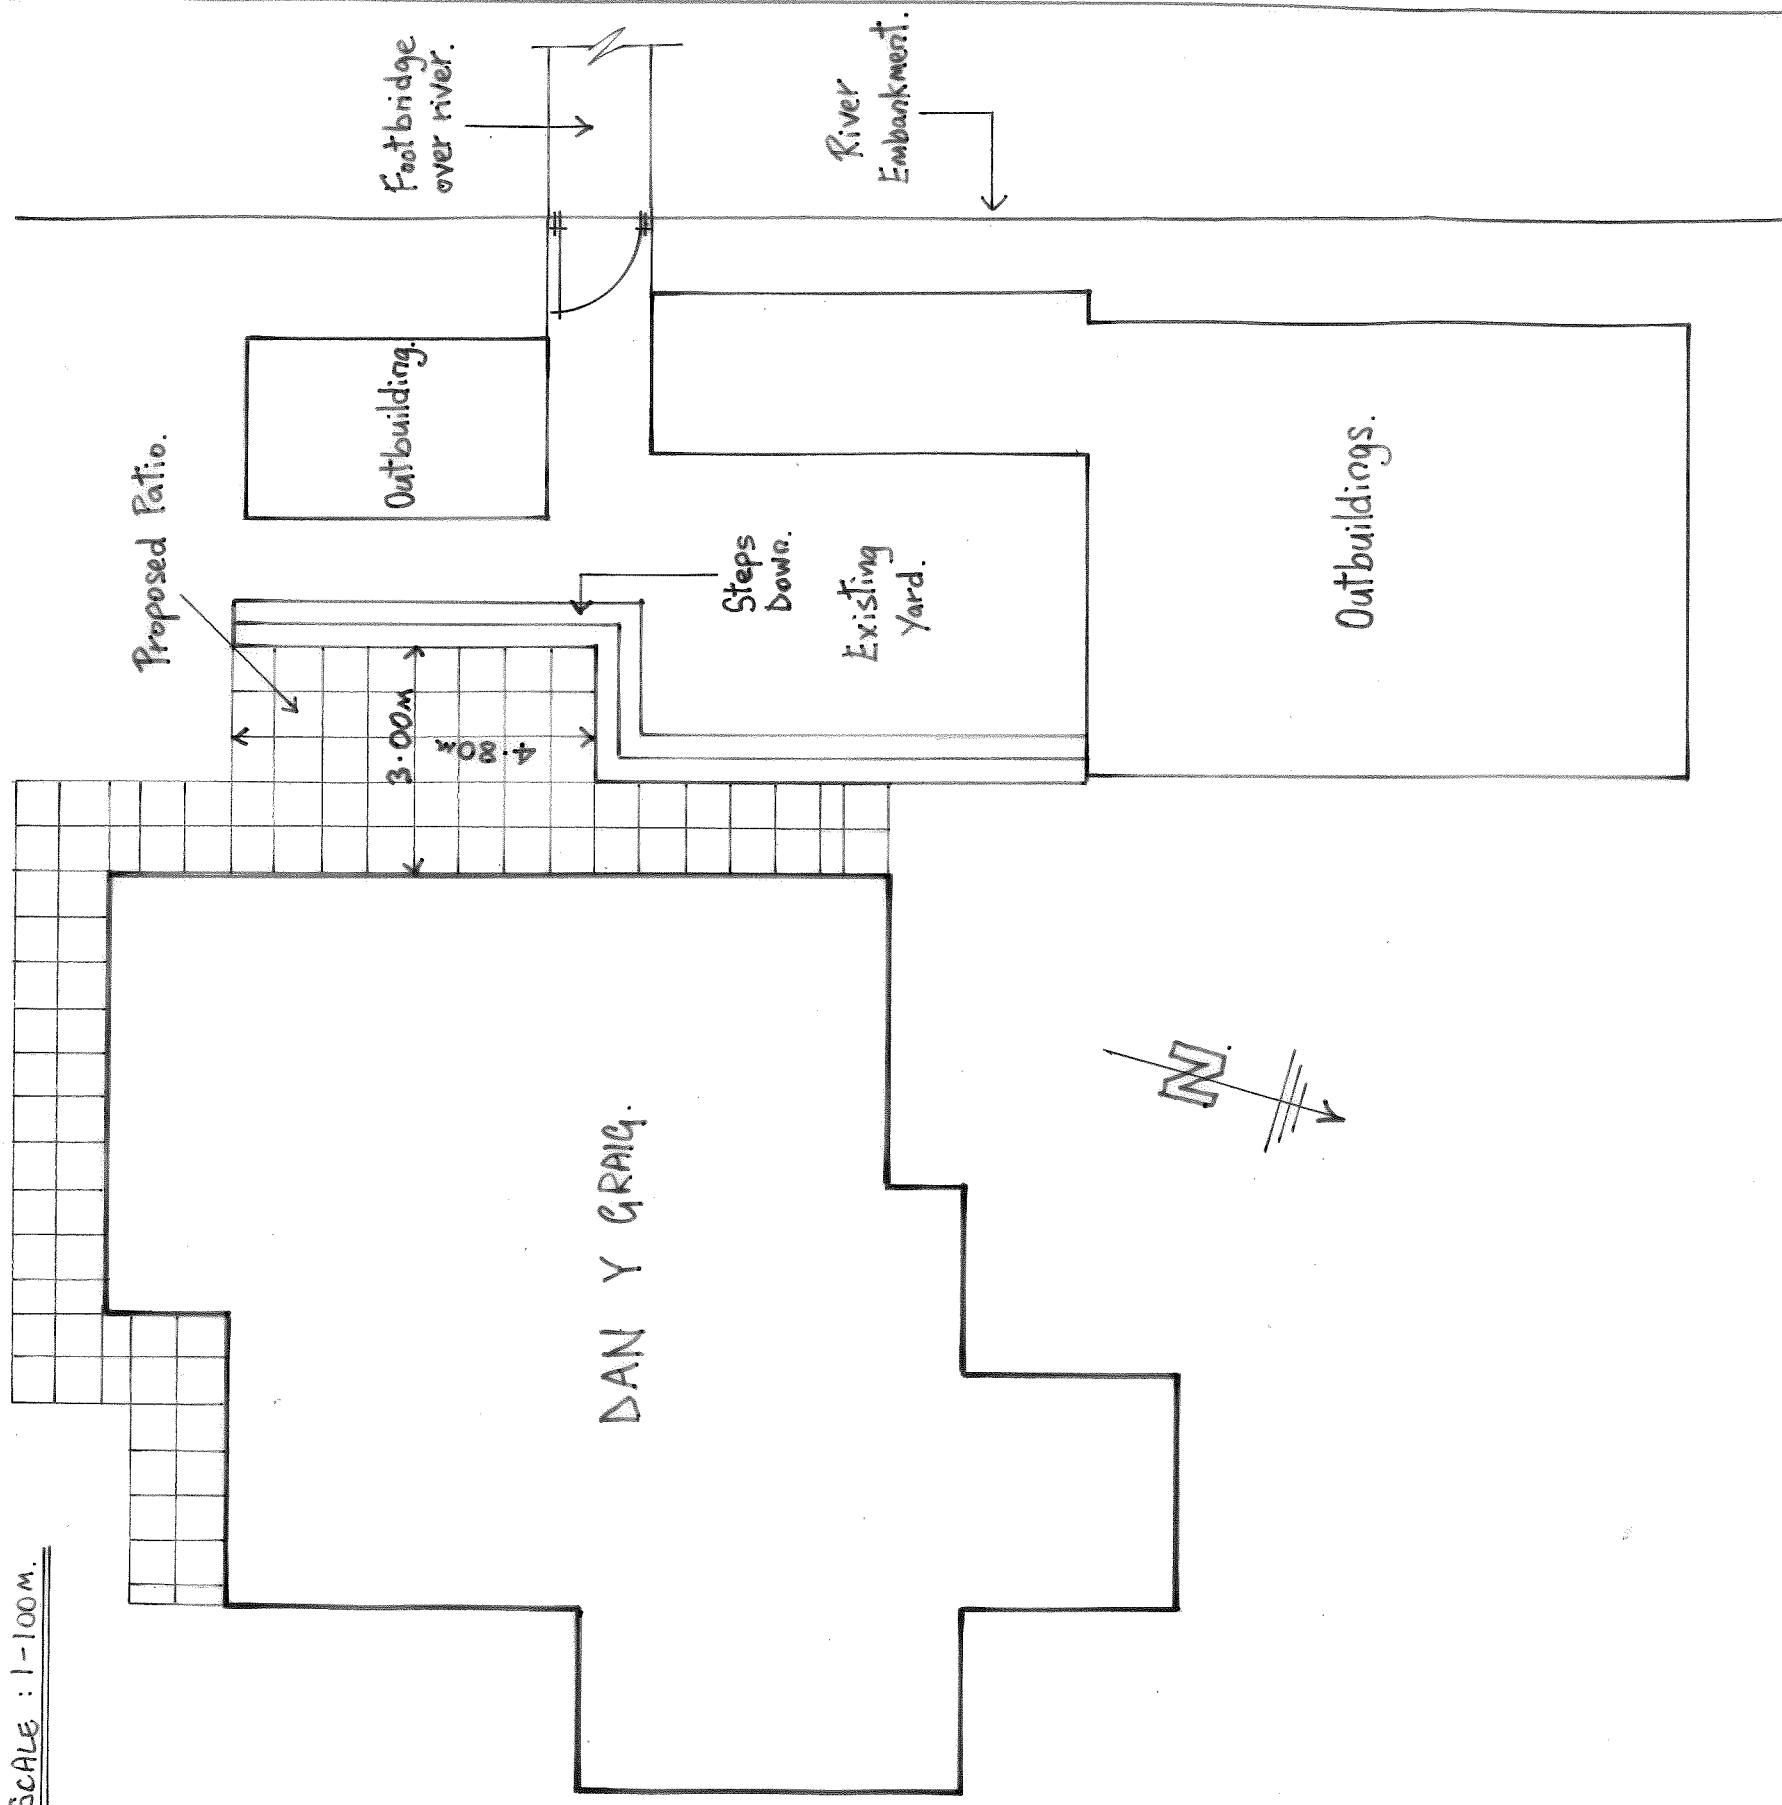

DRAWING N° 02.

CROSS-SECTION THRO' PROPOSED PATIO, DOWN TO EXISTING GROUNDS LEVELS.

SCALE : 1-100M.