



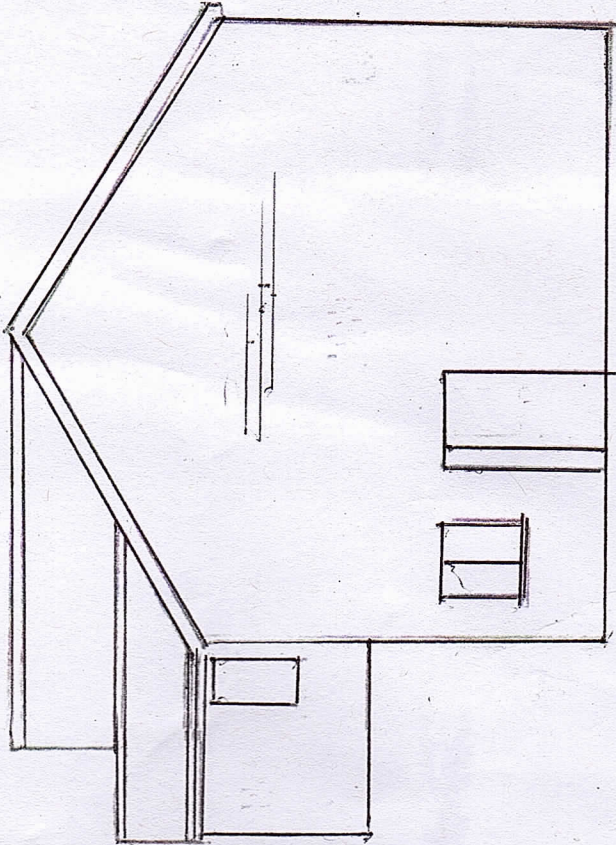

RIGHT SIDE ELEVATION EXISTING


ALL SCALES 1:1000

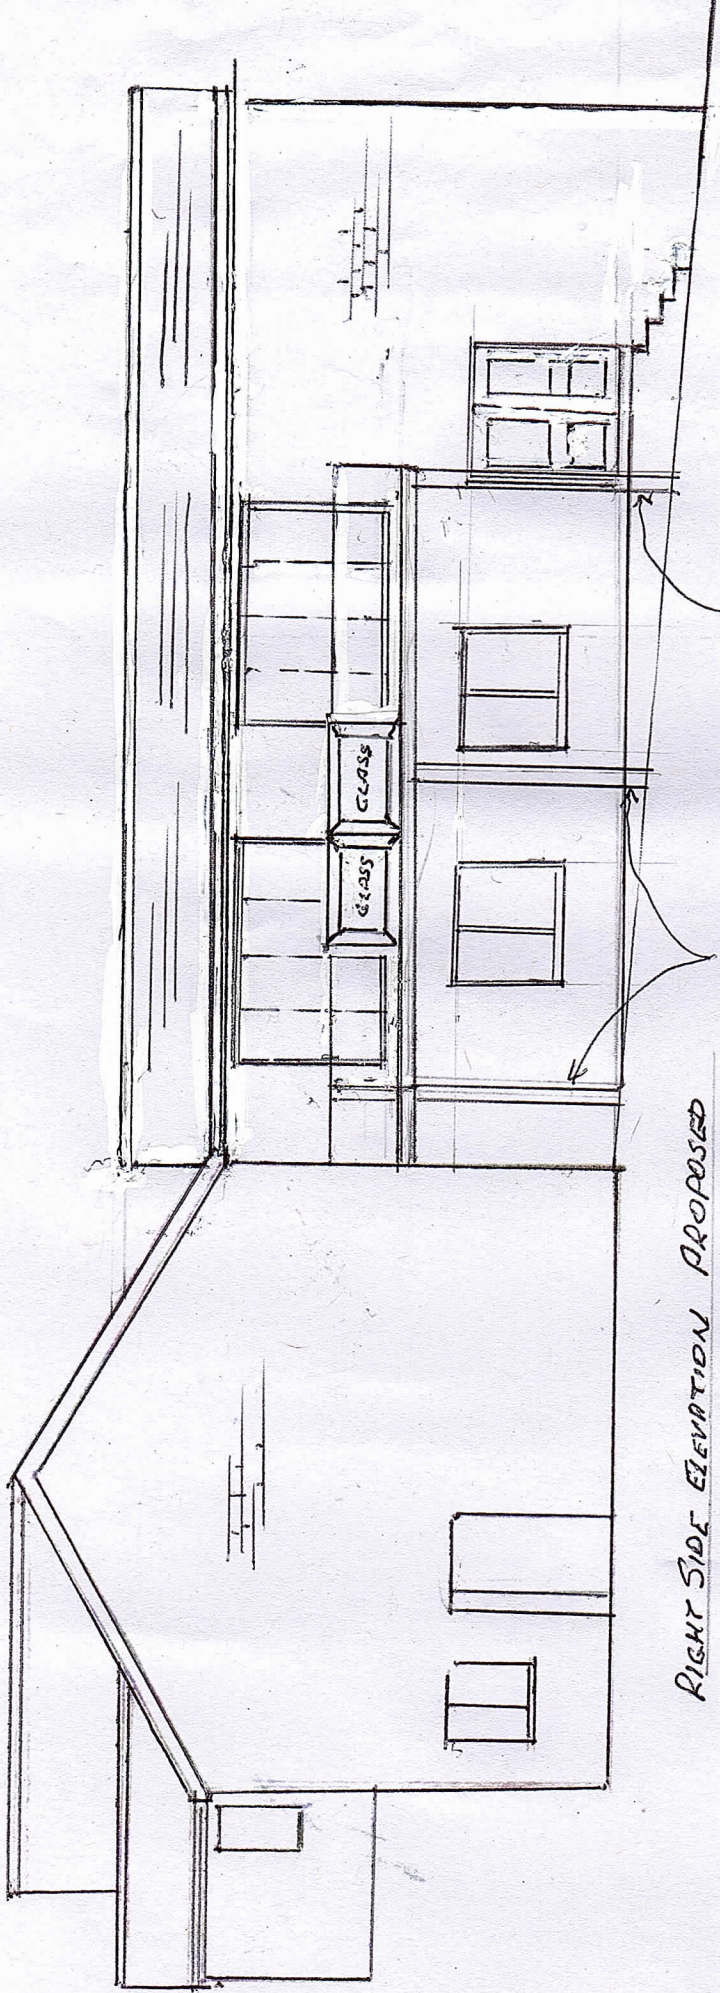


RIGHT SIDE ELEVATION PROPOSED

GLASS/STAINLESS STEEL
BAULSTRADING SHOWN
TYPICAL.

BALCONY WITH VERTICAL
COLUMNS DESIGNED BY
STRUCTURAL ENGINEER

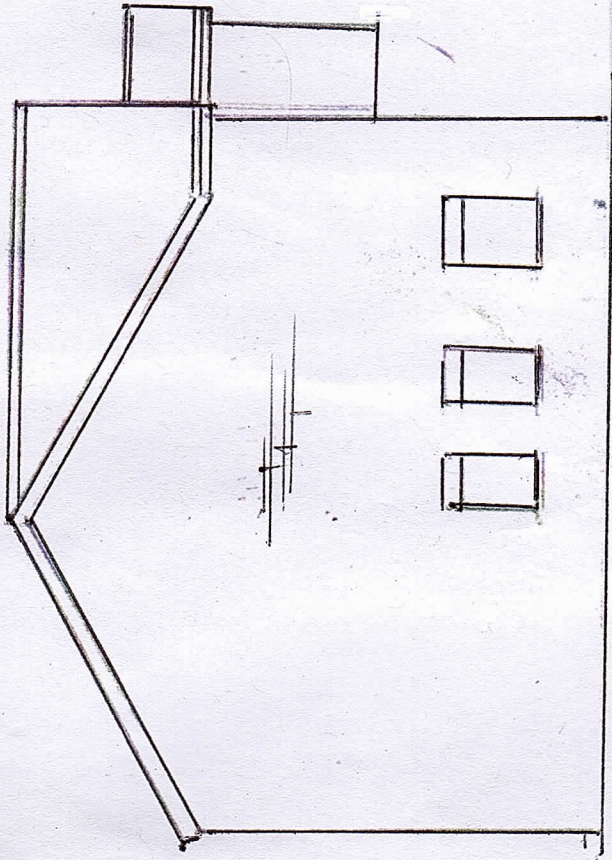

LEFT SIDE ELEVATION EXISTING

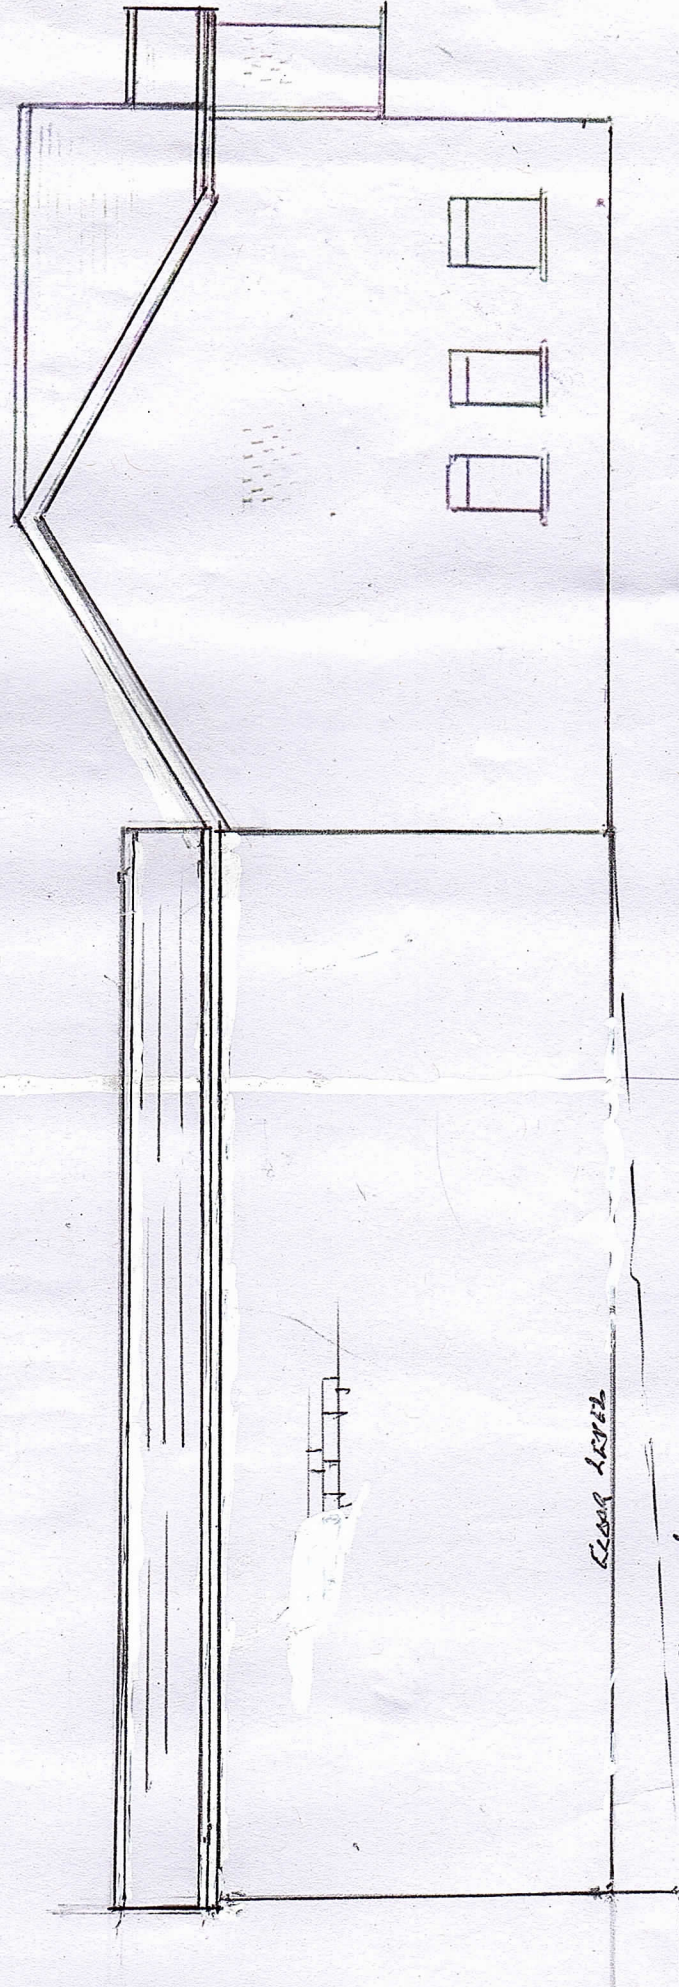

LEFT SIDE ELEVATION PROPOSED

ALL MATCHING EXTERNAL FINISHES

BROWN FACING BRICKS
BROWN UPVC DOORS/WINDOWS.
BROWN UPVC ERSIES, VERTICES, RAINWATER